



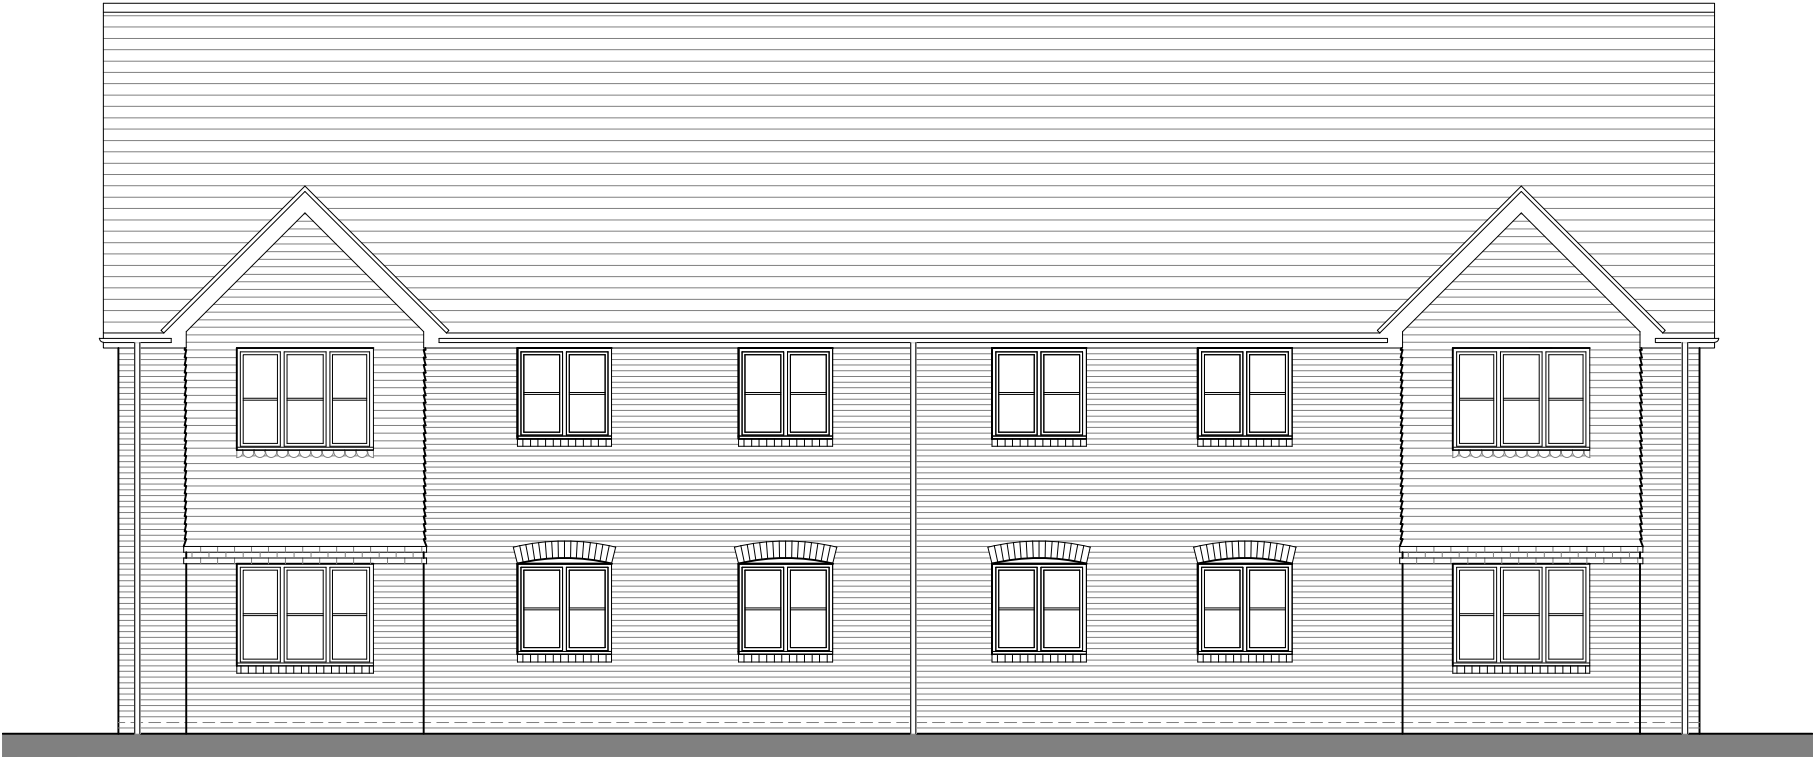

Side Elevation
Street Aspect

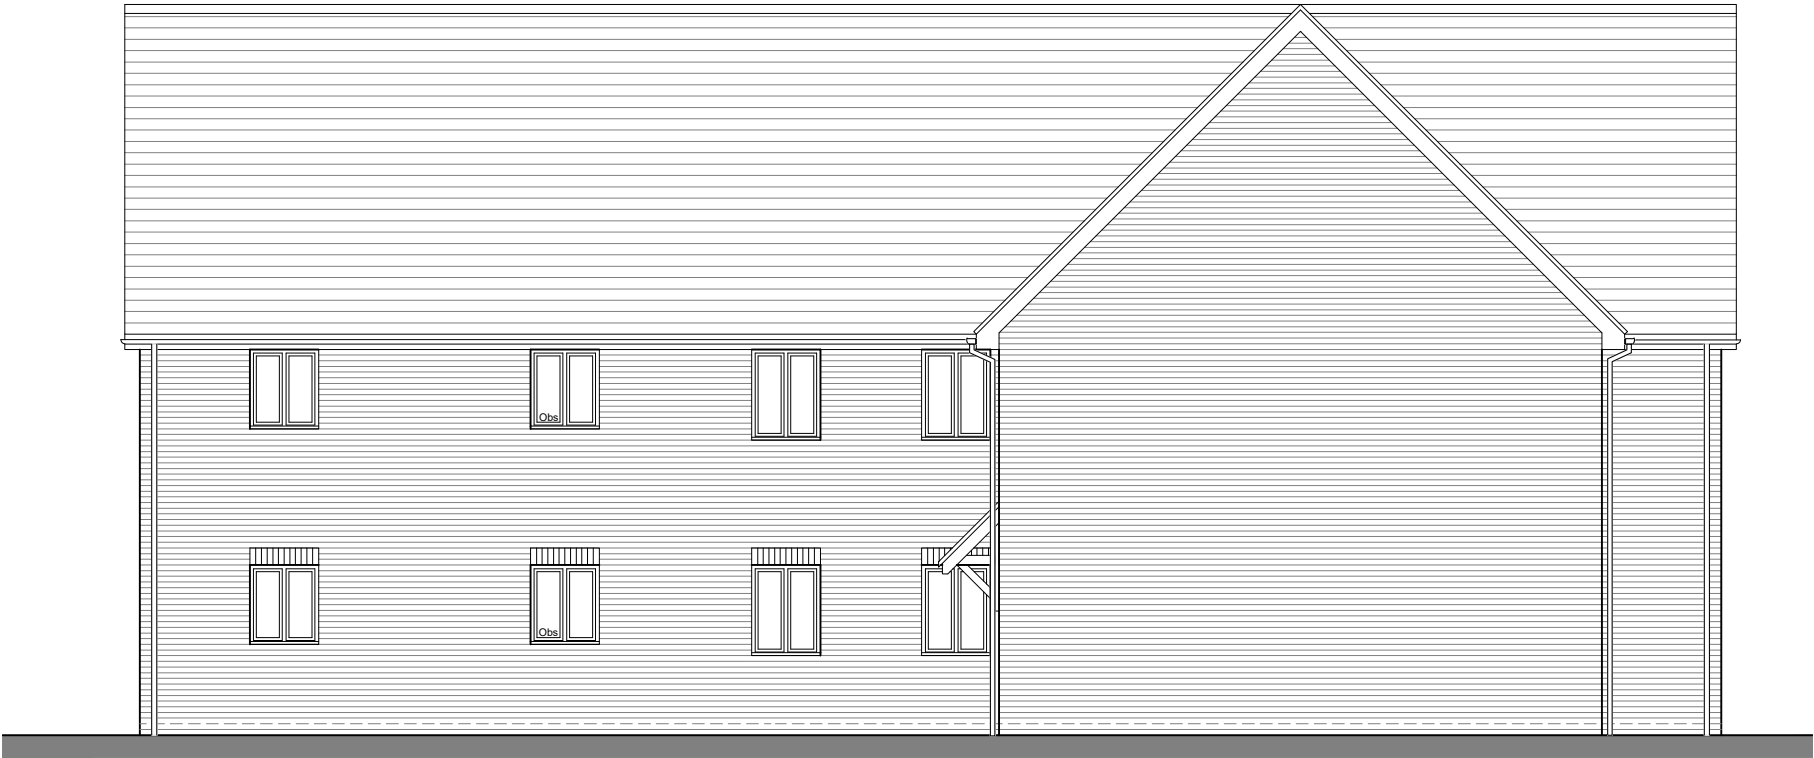

Side Elevation

NOTES

This drawing is the copyright of Thrive Ltd ©. All rights reserved.
Ordnance Survey Data © Crown Copyright. All rights reserved.
Licence No. 100007359. DO NOT scale from this drawing.
Contractors, Sub Contractors and Suppliers are to check all relevant dimensions and levels of the site and building before commencing any shop drawings or building work. Any discrepancies should be recorded to the Architect.
Where applicable this drawing is to be read in conjunction with the Consultants' drawings.

REV	DESCRIPTION	DATE	AUTH	CHK'D
A	Issued for Planning.	11.10.18	PZ	



PLANNING



architects
Romsey Office

Building 300, The Grange, Romsey Road, Michelmersh, SO51 0AE
t: 01794 367703 f: 01794 367276 www.thrivearchitects.co.uk

PROJECT
Walberton

For : Linden Homes Southern

DRAWING
Flat Block D
Elevations
Sheet 2 of 2

SCALE	DATE	AUTHOR	CHK'D
1:100 @ A3	Sept 2018	PZ	
JOB NO.	DRAWING NO.	REV	
LIND171208	FB-D.e2	A	
CLIENT REF.			