WA/97/07

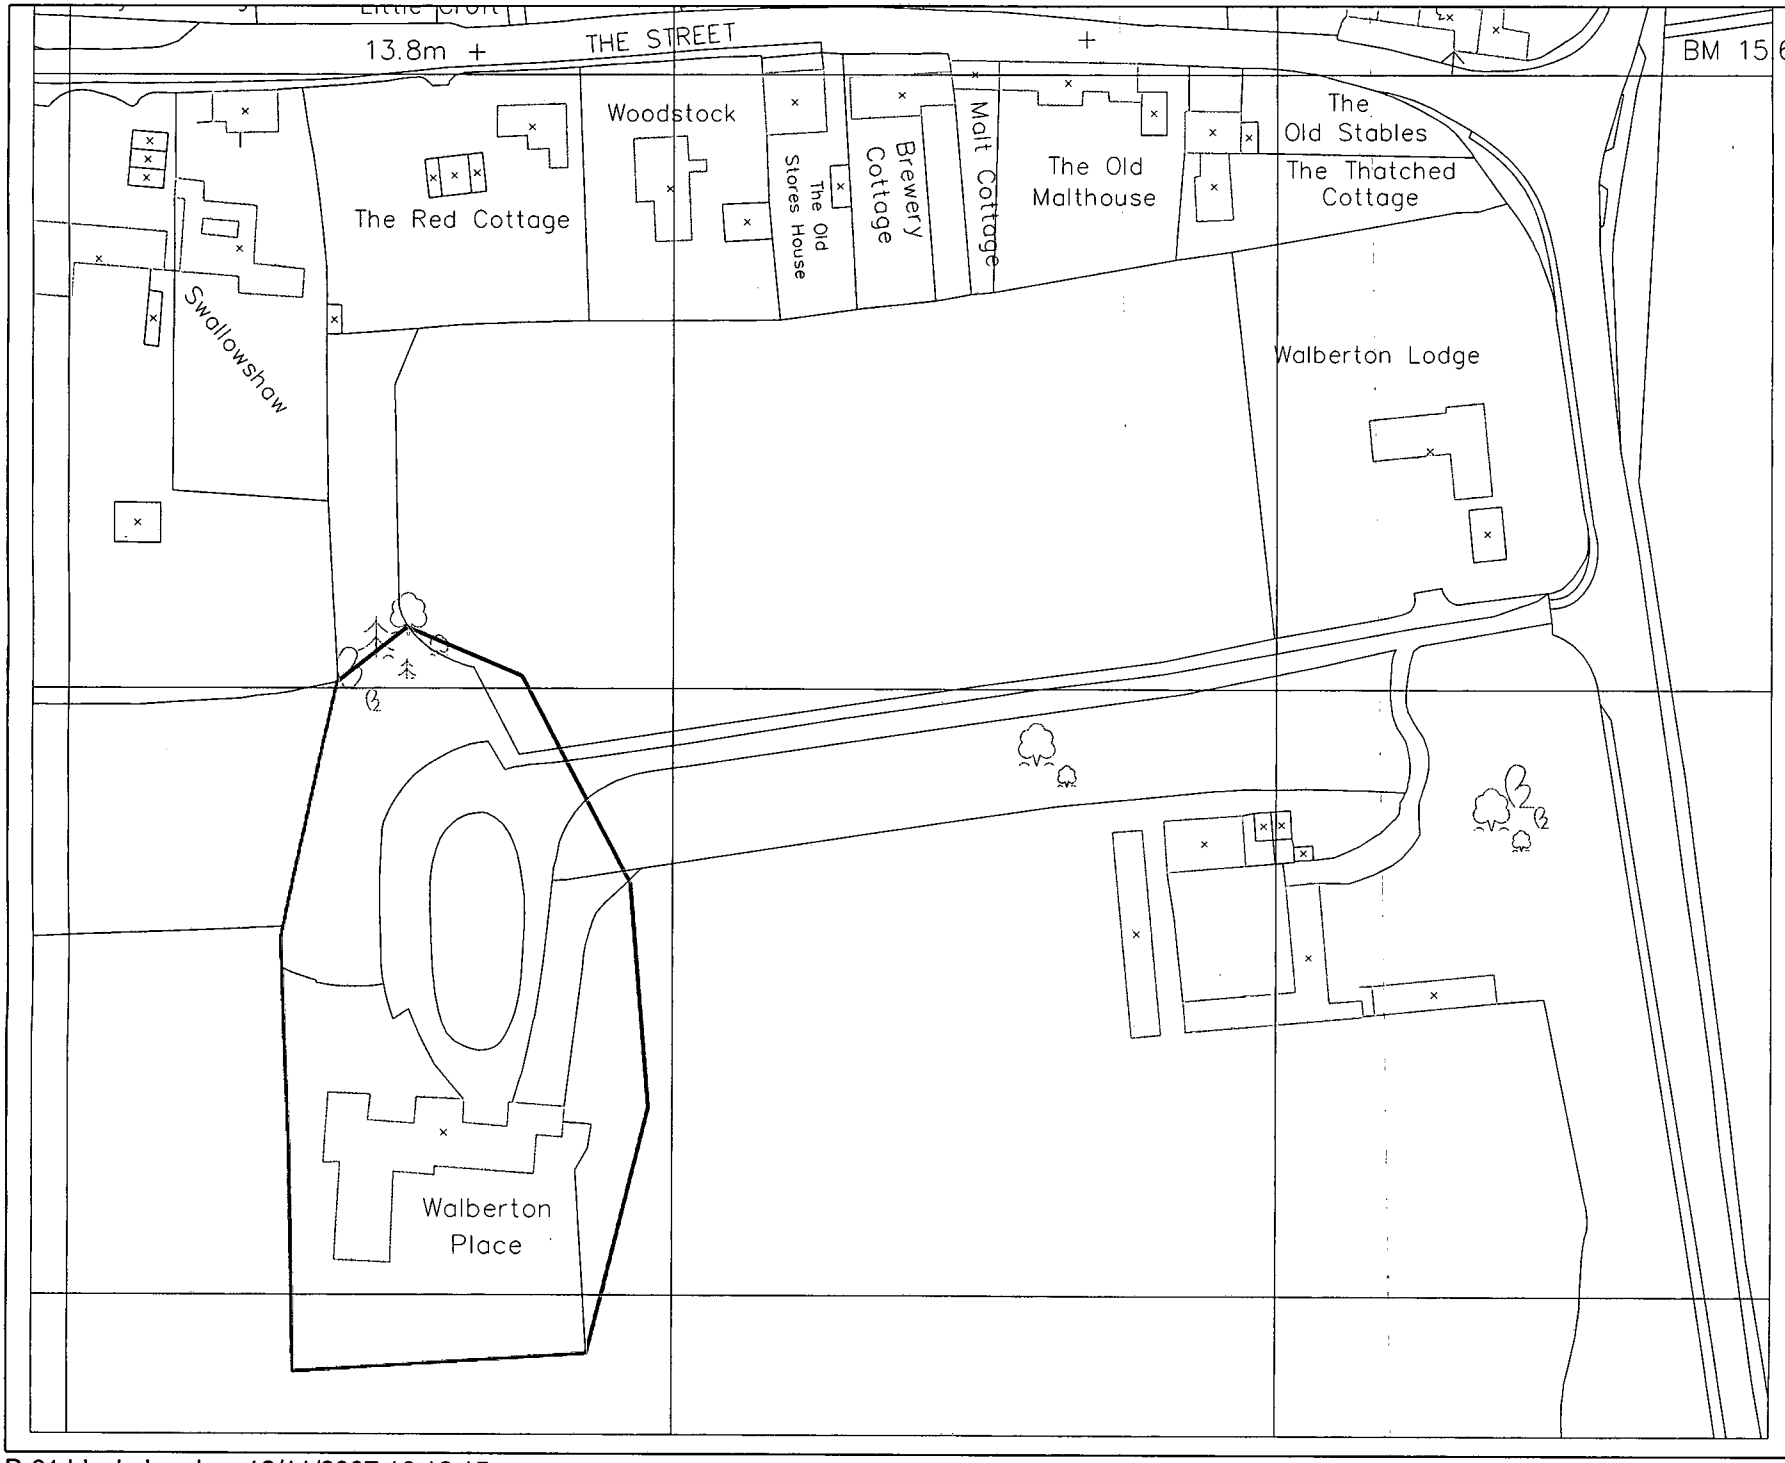

REVISION DATE / DESCRIPTION

NORTH

STAGE: L ANNING

PROJECT

PROPOSED EXTENSION TO WALBERTON CARE HOME, YAPTON LANE, ARUNDEL

DRAWING

EXISTING SITE PLAN

PROJECT NO.	DRAWING NO.	REVISION
2384	B-01	
DATE	SCALES	DRAWN BY
13.11.07	1:1250 @ A4	

MARIO MINCHELLA ARCHITECTS

3 FRONT STREET
CLEADON VILLAGE
TYNE AND WEAR
SR8 7QE

T: 0191 5374041
F: 0191 5198448
W: www.m-m-a.net
E: info@m-m-a.net

mma

THIS DRAWING IS COPYRIGHT OF MARIO MINCHELLA ARCHITECTS

NOT TO BE SCALED
ALL DIMENSIONS TO BE CHECKED ON SITE

B-01 blockplan.dgn 13/11/2007 16:12:15