REVISION DATE / DESCRIPTION

ARUN DISTRICT COUNCIL
No. WA 97 07
Received

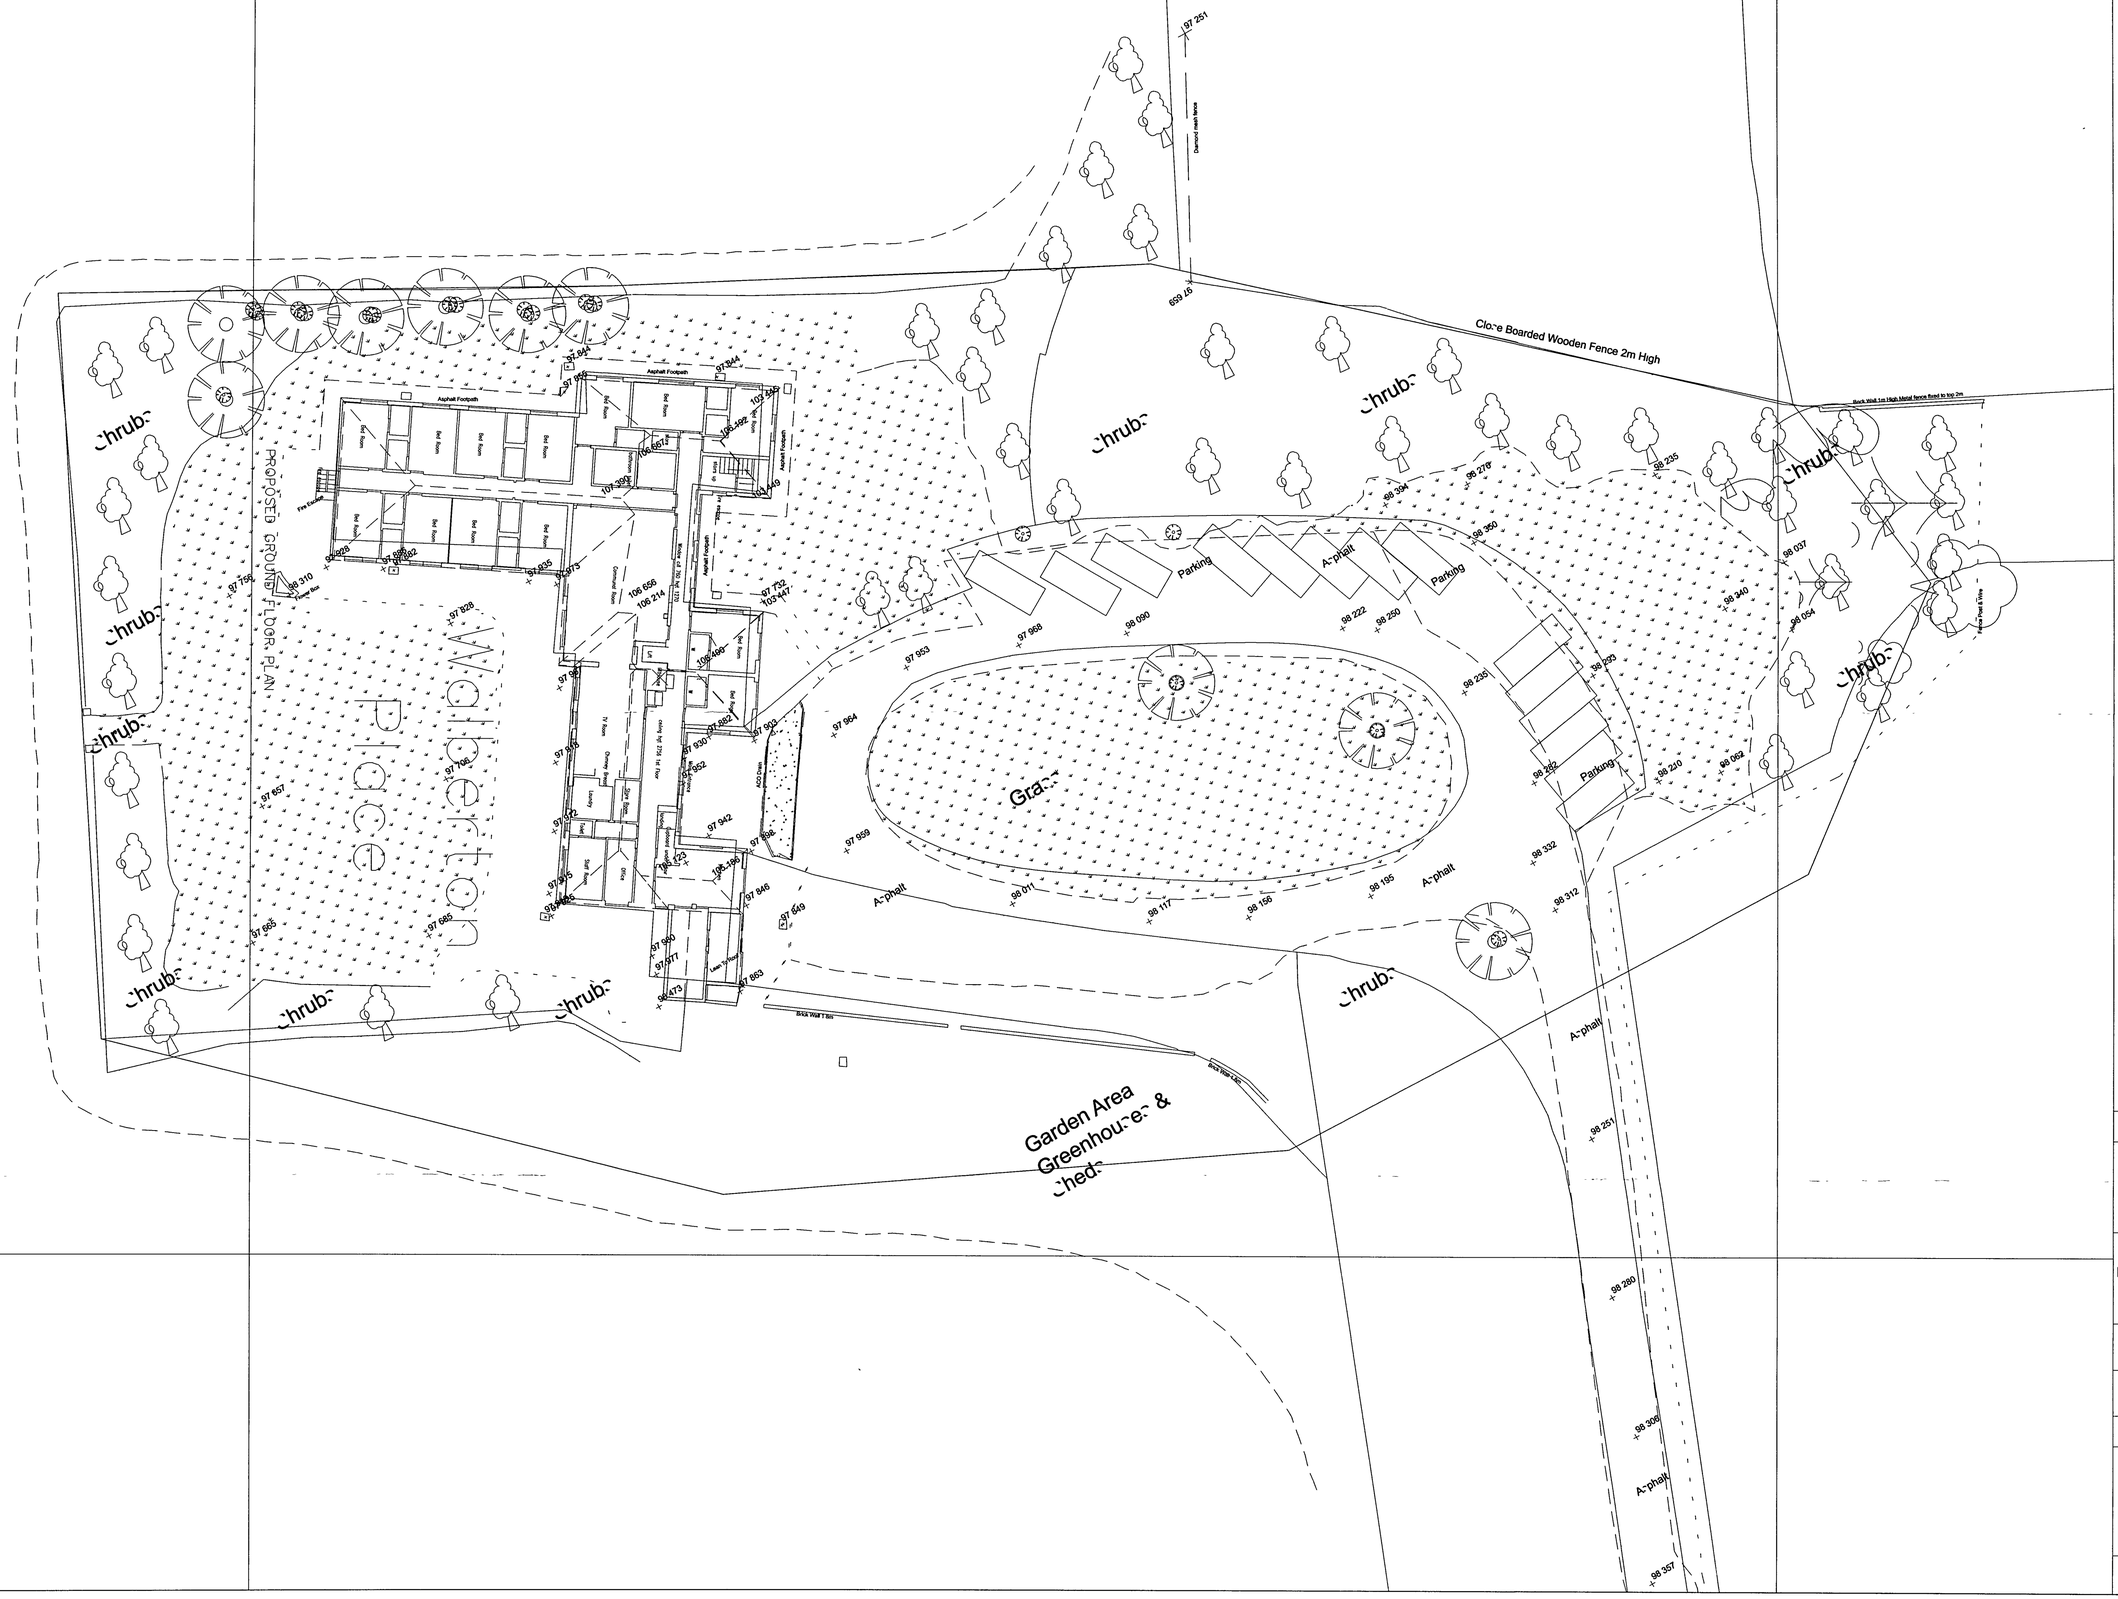

REVISION

NORTH

STAGE PLANNING

PROJECT
PROPOSED EXTENSION TO WALBERTON CARE HOME, YAPTON LANE, ARUNDEL

DRAWING
EXISTING BLOCK PLAN

PROJECT NO	DRAWING NO	REVISION
2384	C-00	
DATE	SCALES	DRAWN BY
13 11 07	1:200 @ A1	

MARIO MINCHELLA ARCHITECTS

3 FRONT STREET
CLEADON VILLAGE
TYNE AND WEAR
SR6 7QE

T: 0191 5374041
F: 0191 5190448
W: www.m-m-a.net
E: info@m-m-a.net

THIS DRAWING IS COPYRIGHT OF MARIO MINCHELLA ARCHITECTS

NOT TO BE SCALED
ALL DIMENSIONS TO BE CHECKED ON SITE