-KEY-

- Site Boundary
- Additional Land Ownership
- RG • Existing Highway Gully
- LOCATION / RATE (TEST DEPTH) / RATE (TEST DEPTH) / RATE (TEST DEPTH) / GROUND LEVEL / GEOLOGY AT TEST DEPTH — Infiltration Test Location (Falling Head Tests - Boreholes) (Testing Conducted on 24th November 2020)
- LOCATION / PEAK DEPTH / DATE OF PEAK GW LEVEL — Groundwater Monitoring Location (Monitoring Between 30th November 2020 and 27th April 2021)
- LOCATION / RATE (TEST DEPTH) / RATE (TEST DEPTH) / RATE (TEST DEPTH) / GROUND LEVEL / GEOLOGY AT TEST DEPTH — Infiltration Test Location (Testing Conducted on 17th March 2021)
- LOCATION / RATE (TEST DEPTH) / RATE (TEST DEPTH) / RATE (TEST DEPTH) / GROUND LEVEL / GEOLOGY AT TEST DEPTH — Infiltration Test Location (Testing Conducted on 12th April 2021)
- LOCATION / RATE (TEST DEPTH) / RATE (TEST DEPTH) / RATE (TEST DEPTH) / GROUND LEVEL / GEOLOGY AT TEST DEPTH — Infiltration Test Location (Testing Conducted on 25th - 26th January 2022)
- LOCATION / RATE (TEST DEPTH) / RATE (TEST DEPTH) / RATE (TEST DEPTH) / GROUND LEVEL / GEOLOGY AT TEST DEPTH — Infiltration Test Location (Testing Conducted Between 19th and 21st February 2024)
- LOCATION / PEAK DEPTH / DATE OF PEAK GW LEVEL — Groundwater Monitoring Location (Monitoring Between 7th December 2020 and 10th April 2024)
- LOCATION / PEAK DEPTH / DATE OF PEAK GW LEVEL — Ground Investigation (Conducted between 5th - 8th April 2024)
- 5.00m Soakaway Exclusion
- Root Protection Areas (Eco Urban Arboricultural)
- Existing Gas
- Existing Electric (LV)
- Existing Openreach Apparatus
- Existing Water Apparatus (Portsmouth Water)
- Highway Boundary

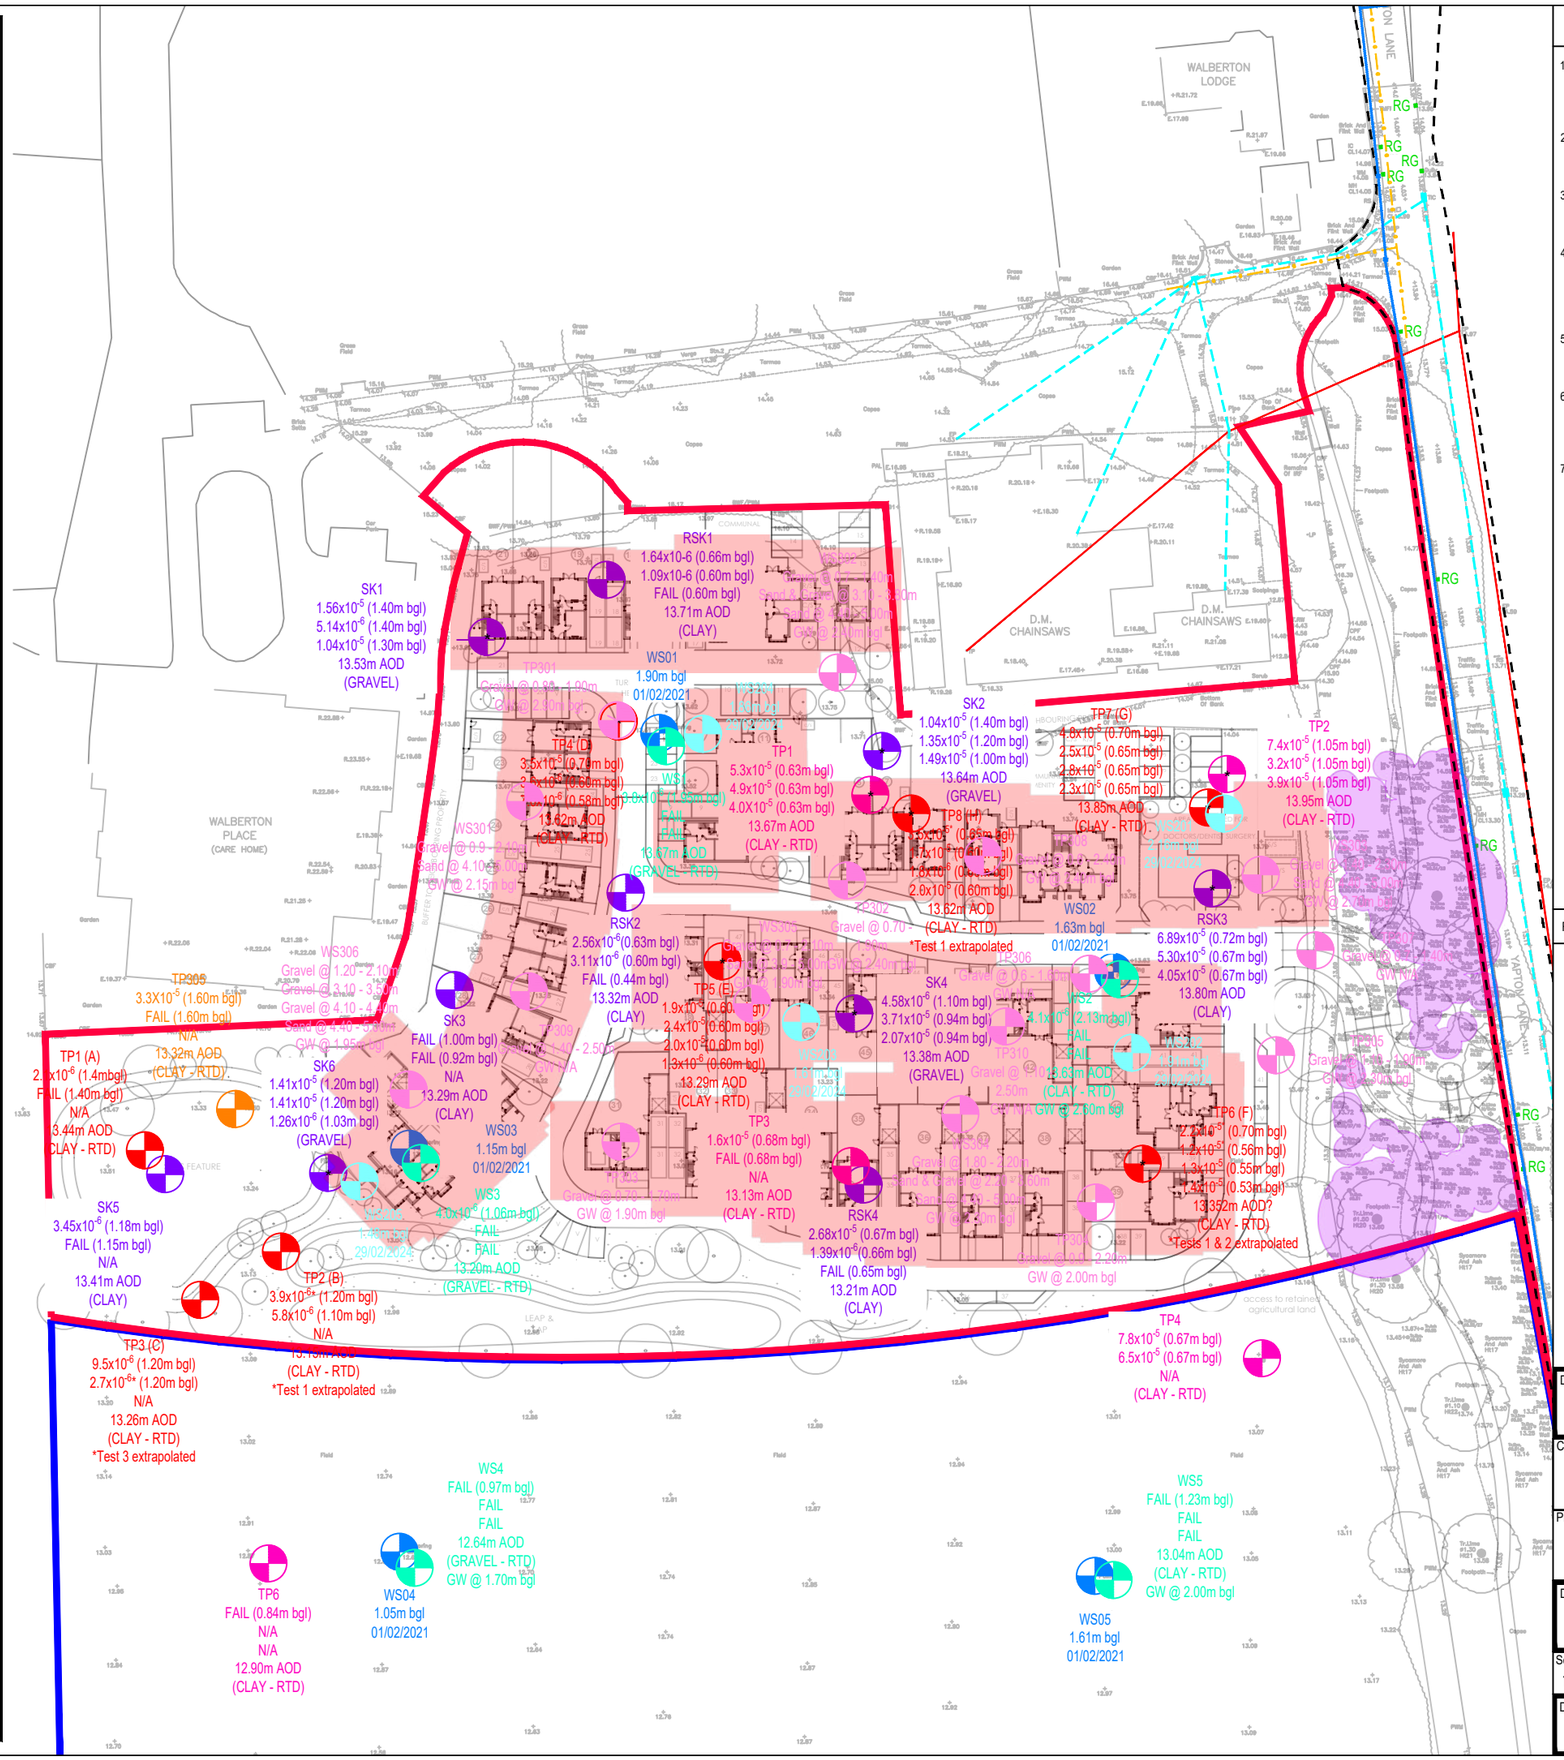

NOTES

A3

1. This drawing is to be read in conjunction with all other BP Civils drawings, and with all relevant Architect's and Engineer's drawings and specification. Any discrepancies found are to be reported immediately to the Engineer.
2. BP Civils accepts no responsibility for inaccuracies in data provided by third parties such as topographic surveys or Ordnance Survey mapping.
3. Do not scale, work to figured dimensions only. All dimensions are in millimeters unless noted otherwise and all levels are in metres from the topographic survey datum.
4. Any information given regarding existing underground services is given in good faith after consultation with the relevant authority, however accuracy is not certain. The main contractor is responsible for checking all information on site prior to work commencing and taking due care whilst undertaking the works.
5. All dimensions to be checked on site. All details and dimensions relating to sub-contractors work must be checked and agreed between the sub-contractor or supplier and the general contractor.
6. The electronic information from this drawing can not be guaranteed as dimensionally drawn exact. Figured dimensions must be used for setting out and detailing. BP Civils logos and company information must be removed from copies if information is re-used.
7. Where used, this map is based on or reproduced from Ordnance Survey material with the permission of Ordnance Survey on behalf of the controller of His Majesty's Stationary Office (c) Crown Copyright. Licence number: 100022432. BP Civils accept no liability for any inaccuracies with the data.

Rev.	Date	Amendments
B	18.04.2024	Additional ground investigation
A	10.04.2024	Ground investigation information updated, soakaway exclusion added, serviced added
-	09.04.2024	Original Issue

BP CIVILS
Infrastructure Design and Transport Planning Consultants
2 West Barn, Norton Lane, Chichester, West Sussex PO20 3AF
Tel: 0333 358 3260
www.bpcivils.co.uk enquiries@bpcivils.co.uk

Drawing Status: FOR INFORMATION NOT FOR CONSTRUCTION

Client: Elivia Homes Southern

Project: Land west of Yapton Lane, Walberton

Drawing Title: Site Constraints and Opportunities

Scale at A3	Date	Drawn By	Checked By	Project No.
1:1000	Apr 24	JHL	MJA	D2250

Drawing No.: 000-BPC-WD-ZZ-D-C-SK02 Rev.: B