



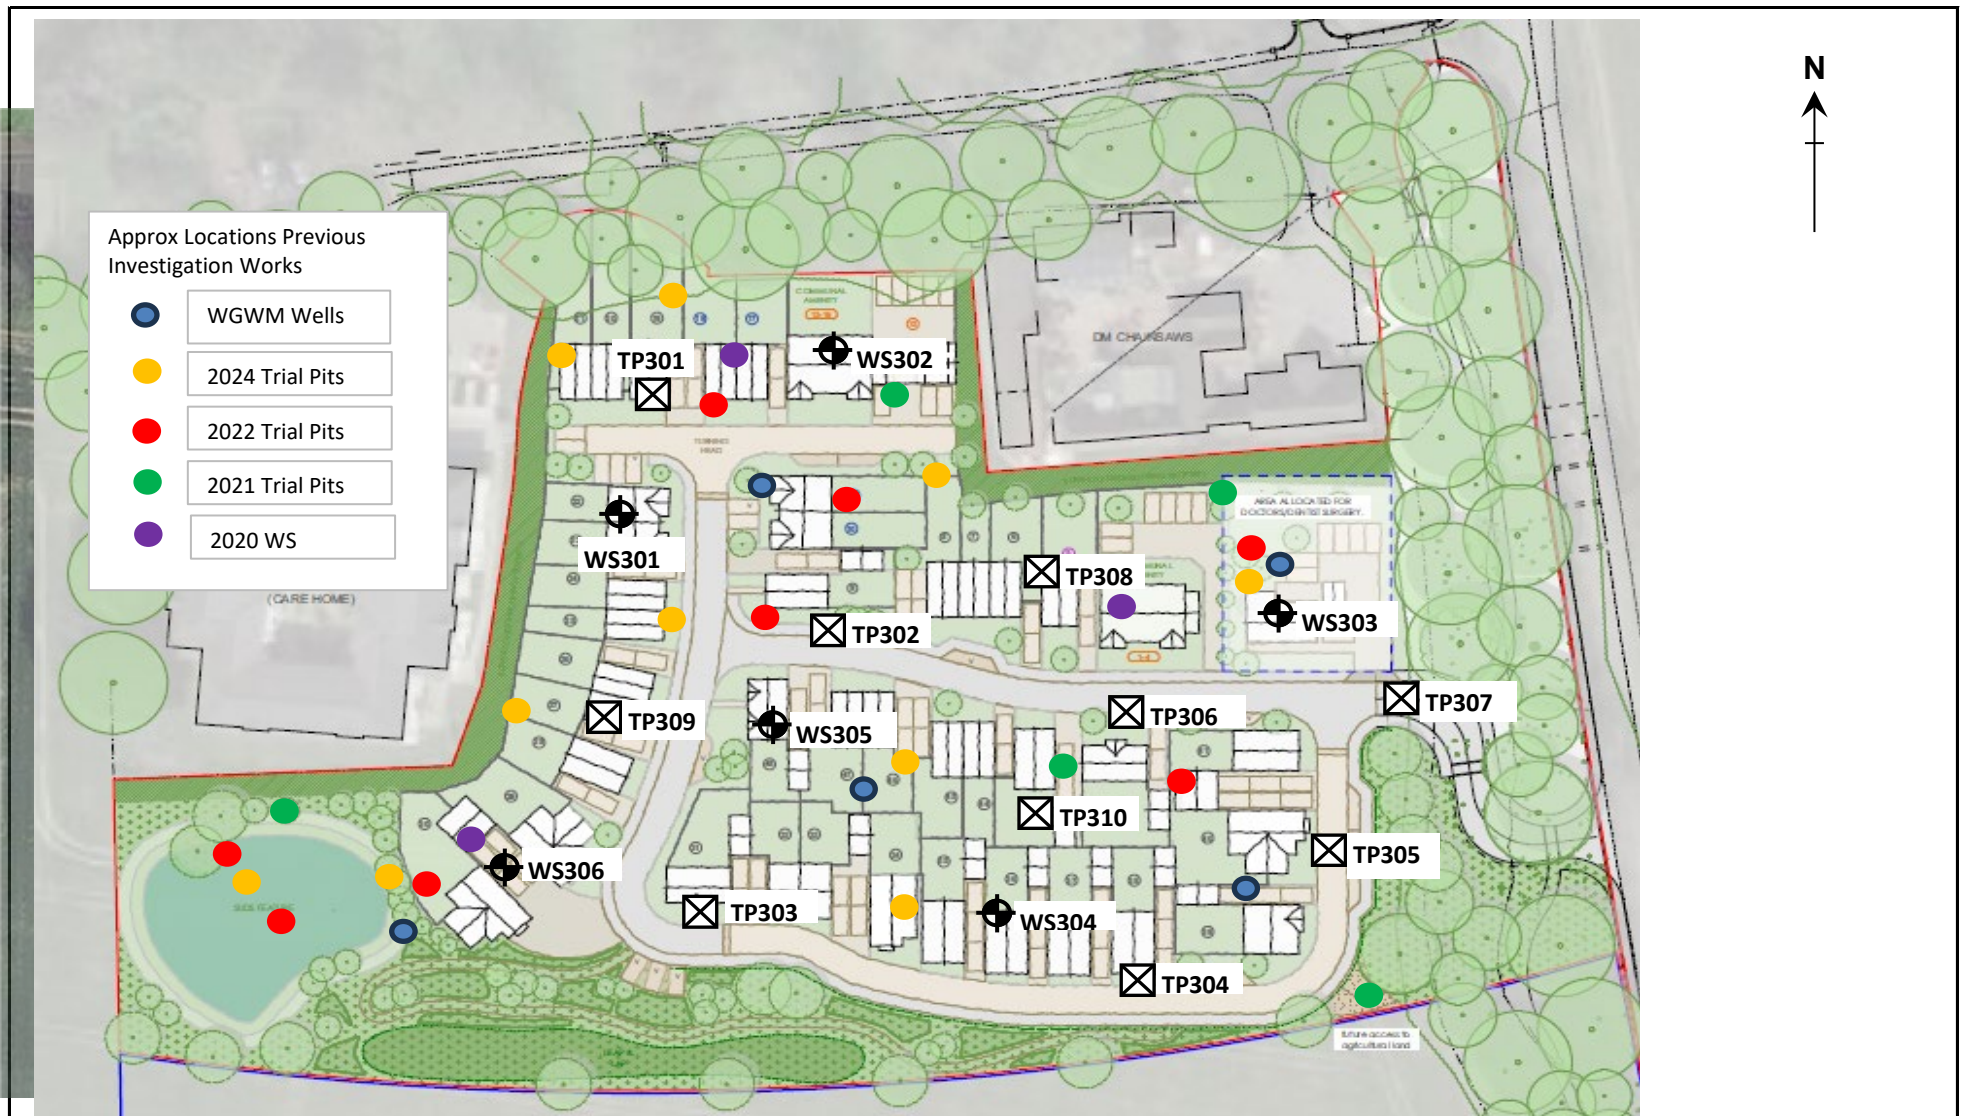

Project:	Land off Yapton Lane, Walberton, BN18 OAS			Title	Proposed Exploratory Hole Locations (Proposed Development Plan)		
Client:	Elivia Homes Southern			Geo-Environmental Services Ltd Unit 7 Danworth Farm, Cuckfield Road Hurstpierpoint, West Sussex BN6 9GL +44(0)1273 832972 www.gesl.net	 Geo-Environmental		
Ref No:	GE20521	Revision:	1				
Drawn:	LL	Date:	03/04/2024				
Figure:	2	Scale:	Not to scale				

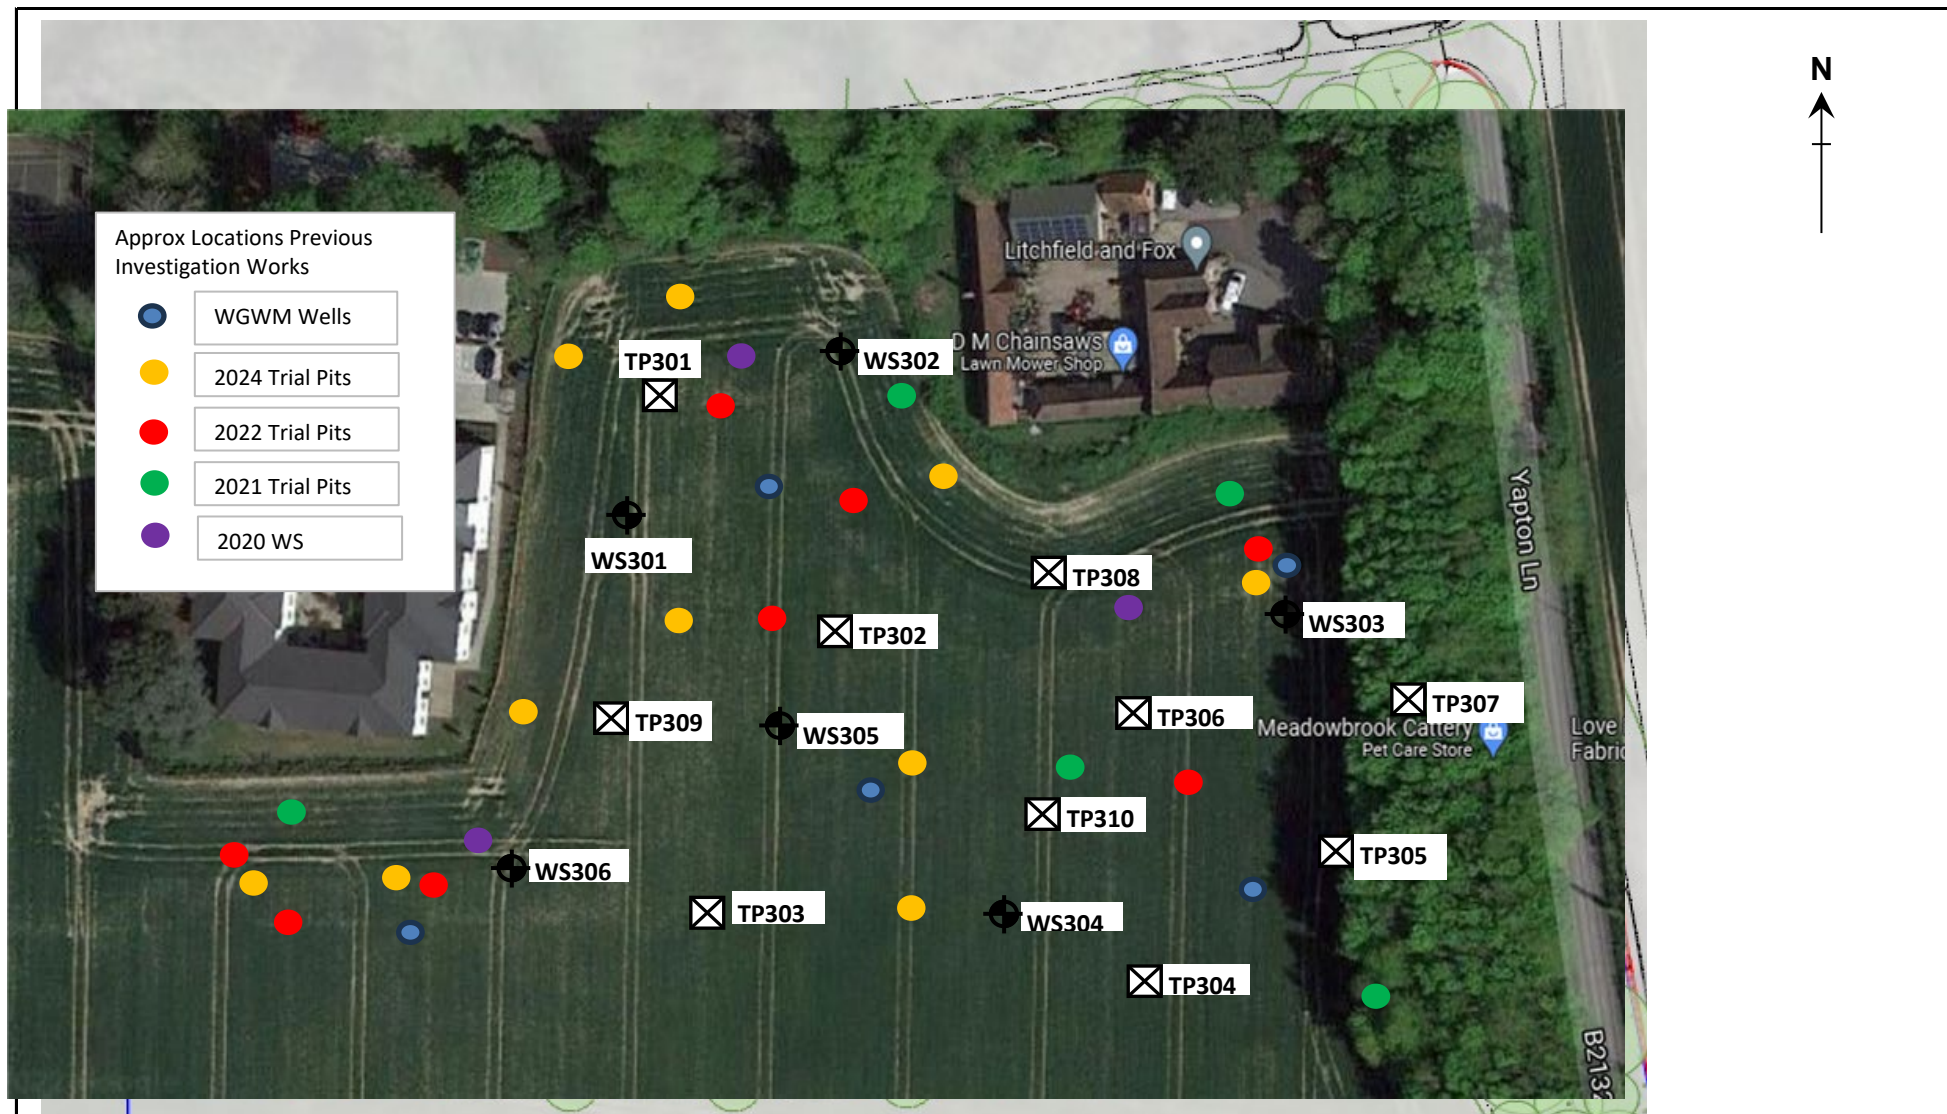

Project:	Land off Yapton Lane, Walberton, BN18 0AS			Title	Proposed Exploratory Hole Locations (Aerial)		
Client:	Elivia Homes Southern			Geo-Environmental Services Ltd Unit 7 Danworth Farm, Cuckfield Road Hurstpierpoint, West Sussex BN6 9GL +44(0)1273 832972 www.gesl.net		 Geo-Environmental	
Ref No:	GE20521	Revision:	1				
Drawn:	LL	Date:	03/04/2024				
Figure:	3	Scale:	Not to scale				