


SCALE
1:125

Proposed Floor Plan Showing Soakaways

New Barn West Walberton Farm

Existing Screening

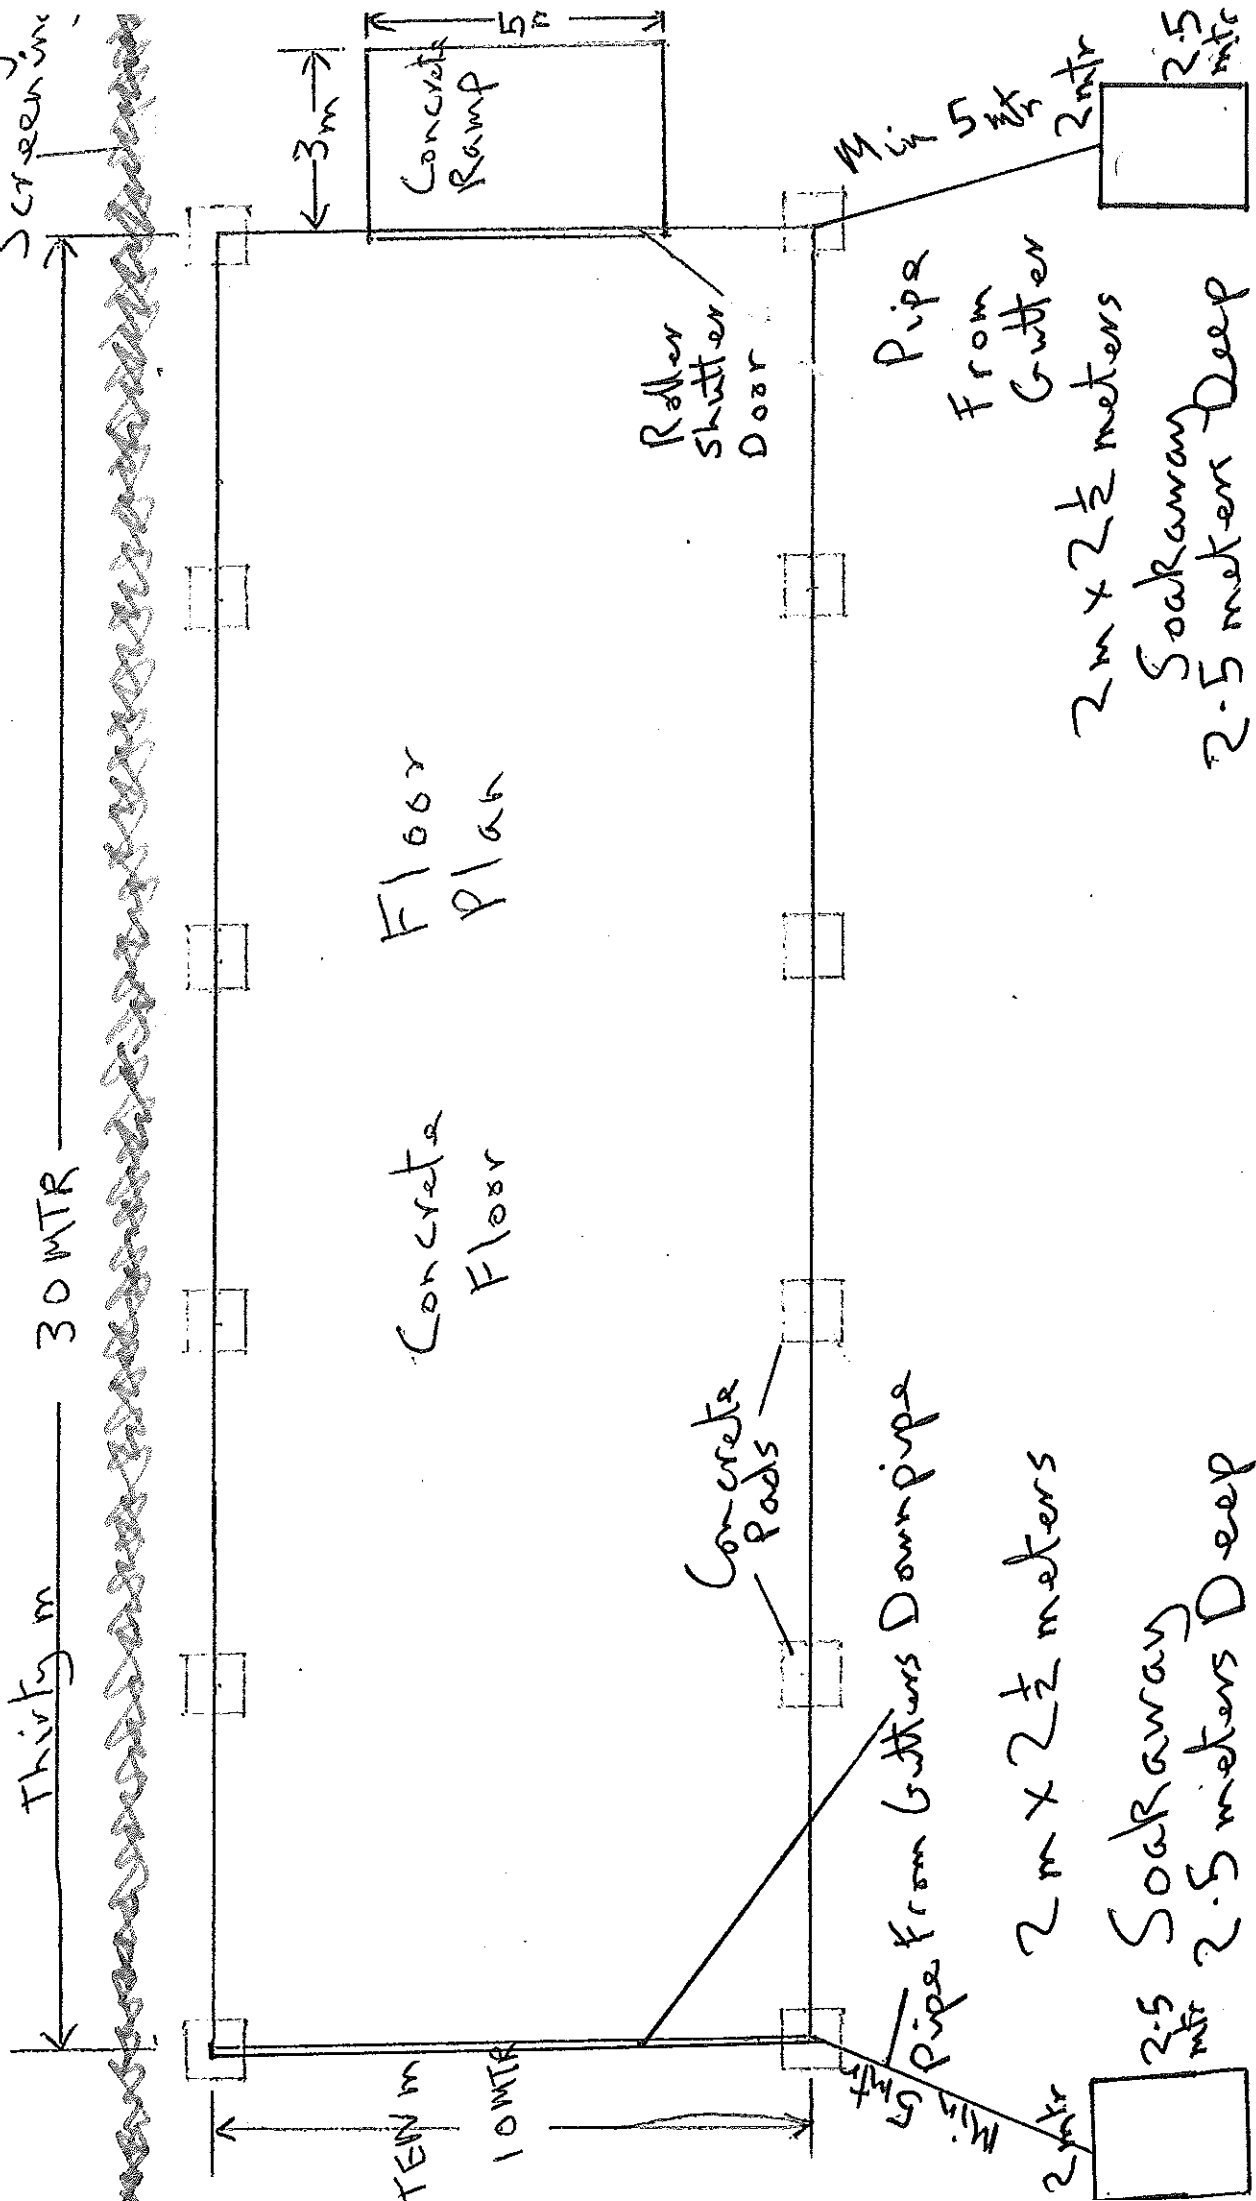

Thirty m

30 MTR

Floor Plan

Concrete Floor

Roller Shutter Door

Concrete Ramp

3m

10 MTR

TEN m

Pipe from Gutters Downpipe

Concrete Pads

Pipe From Gutter

2m x 2 1/2 meters

2.5 Soakaway 2.5 meters Deep

2m x 2 1/2 meters Soakaway 2.5 meters Deep

Min 5 mtr

2mtr

2.5 mtr