

From: Amanda Scholes on behalf of Planning.Responses
Sent: 30 November 2021 08:38
To: Planning Scanning
Subject: FW: WA/98/21/PL: - Brookview Nursery, Eastergate Lane, Walberton, BN18 0BA.
Attachments: PLAN-042609.pdf; GIS.pdf; Growth Build Info Request Letter BAU.docx; practical measures.docx

AMANDA SCHOLES
PLANNING RECEPTIONIST



To register to receive notification of planning applications in your area please go to
<https://www1.arun.gov.uk/planning-application-finder>

Arun District Council, Civic Centre, Maltravers Rd, Littlehampton, West Sussex, BN17 5LF
www.arun.gov.uk

Sign up to our newsletter [here](#)



From: Southern Water Planning <[REDACTED]>
Sent: 30 November 2021 08:35
To: Planning.Responses <Planning.Responses@arun.gov.uk>
Subject: WA/98/21/PL: - Brookview Nursery, Eastergate Lane, Walberton, BN18 0BA.

CAUTION: This email originated from outside of the organisation. You should take extra care when clicking links or opening attachments - if you are unsure the content is safe contact the IT Helpdesk before clicking or opening.

Dear Sir/Madam,

Please find attached Southern Water's response regarding the above planning consultation.

Yours faithfully,

Growth Planning Team
Business Channels

southernwater.co.uk



from
Southern Water

This e-mail is intended solely for the person or organisation to which it is addressed. It may contain privileged and confidential information. If you are not the intended recipient, you are prohibited from copying, disclosing or distributing this e-mail or its contents (as it may be unlawful for you to do so) or taking any action in reliance on it. If you receive this e-mail by mistake, please delete it then advise the sender immediately. Without prejudice to the above prohibition on unauthorised copying and disclosure of this e-mail or its contents, it is your responsibility to ensure that any onward transmission, opening or use of this message and any attachments will not adversely affect your or the onward recipients' systems or data. Please carry out such virus and other such checks as you consider appropriate. An e-mail reply to this address may be subject to monitoring for operational reasons or lawful business practices. This e-mail is issued by Southern Water Services Limited, company number 2366670, registered in England and having its registered office at Southern House, Yeoman Road, Worthing, BN13 3NX, England. In sending this e-mail the sender cannot be deemed to have specified authority and the contents of the e-mail will have no contractual effect unless (in either case) it is otherwise agreed between Southern Water Services Limited and the recipient.

This message has been scanned for malware by Websense. www.websense.com



from
**Southern
Water**

Planning and Development Services
Arun District Council
Arun Civic Centre
Maltravers Road
Littlehampton
West Sussex
BN17 5LF

Your ref
WA/98/21/PL

Our ref
PLAN-042609

Date
30/11/2021

Dear Sir/Madam,

Proposal: Removal of outdoor storage, including caravan and polytunnels and the erection of 7 No. units comprising of 12 offices and 3 workshops, associated parking, drainage and turning spaces (resubmission following WA/58/21/PL). This site is in CIL Zone 3 (Zero Rated) as other development.
Site: WA/98/21/PL: - Brookview Nursery, Eastergate Lane, Walberton, BN18 0BA.

Thank you for your letter dated 19/10/2021.

Southern Water has undertaken a desktop study of the impact that the additional foul sewerage flows from the proposed development will have on the existing public sewer network. This initial study indicates that these additional flows may lead to an increased risk of foul flooding from the sewer network. Any network reinforcement that is deemed necessary to mitigate this will be provided by Southern Water.

Southern Water and the Developer will need to work together in order to review if the delivery of our network reinforcement aligns with the proposed occupation of the development, as it will take time to design and deliver any such reinforcement.

It may be possible for some initial dwellings to connect, pending network reinforcement. Southern Water will review and advise on this following consideration of the development programme and the extent of network reinforcement required.

Southern Water will carry out detailed network modelling as part of this review which may require existing flows to be monitored. This will enable us to establish the extent of any works required.

Southern Water endeavor to provide reinforcement within 24 months of planning consent being granted (Full or Outline) however for large developments our assessment of the timescales needed will require an allowance for the following which may result in an extension of the 24 month period:

- Initial feasibility, detail modelling and preliminary estimates.

Southern Water, Southern House, Yeoman Road, Worthing, West Sussex, BN13 3NX
southernwater.co.uk

Southern Water Services Ltd, Registered Office: Southern House, Yeoman Road, Worthing, West Sussex, BN13 3NX Registered in England No. 2366670

- Flow monitoring (If required)
- Detailed design, including land negotiations.
- Construction.

Southern Water hence requests the following condition to be applied: Occupation of the development is to be phased and implemented to align with the delivery by Southern Water of any sewerage network reinforcement required to ensure that adequate wastewater network capacity is available to adequately drain the development.

Alternatively, the developer can discharge foul flow no greater than existing levels if proven to be connected and it is ensured that there is no overall increase in flows into the foul system. You will be required to provide a topographical site survey and/or a CCTV survey with the connection application showing the existing connection points, pipe sizes, gradients and calculations confirming the proposed foul flow will be no greater than the existing contributing flows.

The supporting documents make reference to drainage using Sustainable Drainage Systems (SuDS).

Under certain circumstances SuDS will be adopted by Southern Water should this be requested by the developer. Where SuDS form part of a continuous sewer system, and are not an isolated end of pipe SuDS component, adoption will be considered if such systems comply with the latest Design and Construction Guidance (Appendix C) and CIRIA guidance available here:

water.org.uk/sewerage-sector-guidance-approved-documents/

ciria.org/Memberships/The_SuDS_Manual_C753_Chapters.aspx

Where SuDS rely upon facilities which are not adoptable by sewerage undertakers the applicant will need to ensure that arrangements exist for the long-term maintenance of the SuDS facilities. It is critical that the effectiveness of these systems is maintained in perpetuity. Good management will avoid flooding from the proposed surface water system, which may result in the inundation of the foul sewerage system.

Thus, where a SuDS scheme is to be implemented, the drainage details submitted to the Local Planning Authority should:

- Specify the responsibilities of each party for the implementation of the SuDS scheme.
- Specify a timetable for implementation.
- Provide a management and maintenance plan for the lifetime of the development.

This should include the arrangements for adoption by any public authority or statutory undertaker and any other arrangements to secure the operation of the scheme throughout its lifetime.

The Council's technical staff and the relevant authority for land drainage consent should comment on the adequacy of the proposals to discharge surface water to the local watercourse.

Land uses such as general hard standing that may be subject to oil/petrol spillages should be drained by means of appropriate oil trap gullies or petrol/oil interceptors.

We request that should this planning application receive planning approval, the following informative is attached to the consent: Construction of the development shall not commence until details of the proposed means of foul sewerage and surface water disposal have been submitted to, and approved in writing by, the Local Planning Authority in consultation with Southern Water.

This initial assessment does not prejudice any future assessment or commit to any adoption agreements under Section 104 of the Water Industry Act 1991. Please note that non-compliance with the Design and Construction Guidance will preclude future adoption of the foul and surface water sewerage network on site. The design of drainage should ensure that no groundwater or land drainage is to enter public sewers.

It is possible that a sewer now deemed to be public could be crossing the development site. Therefore, should any sewer be found during construction works, an investigation of the sewer will be required to ascertain its ownership before any further works commence on site.

Due to surface water inundation issues in the Lidsey Catchment the applicant is advised to adopt, where appropriate, the measures set out in the table "Practical measures to reduce the potential impacts of development". The developer should look to protect the public sewerage system from inundation and infiltration, which contribute to flooding in unfavourable conditions.

For further advice, please contact Southern Water, Southern House, Yeoman Road, Worthing, West Sussex, BN13 3NX (Tel: 0330 303 0119).


Website: southernwater.co.uk or by email at: SouthernWaterPlanning@southernwater.co.uk

Yours faithfully,

Growth Planning Team
Business Channels

southernwater.co.uk/developing-building/planning-your-development

SOUTHERN WATER

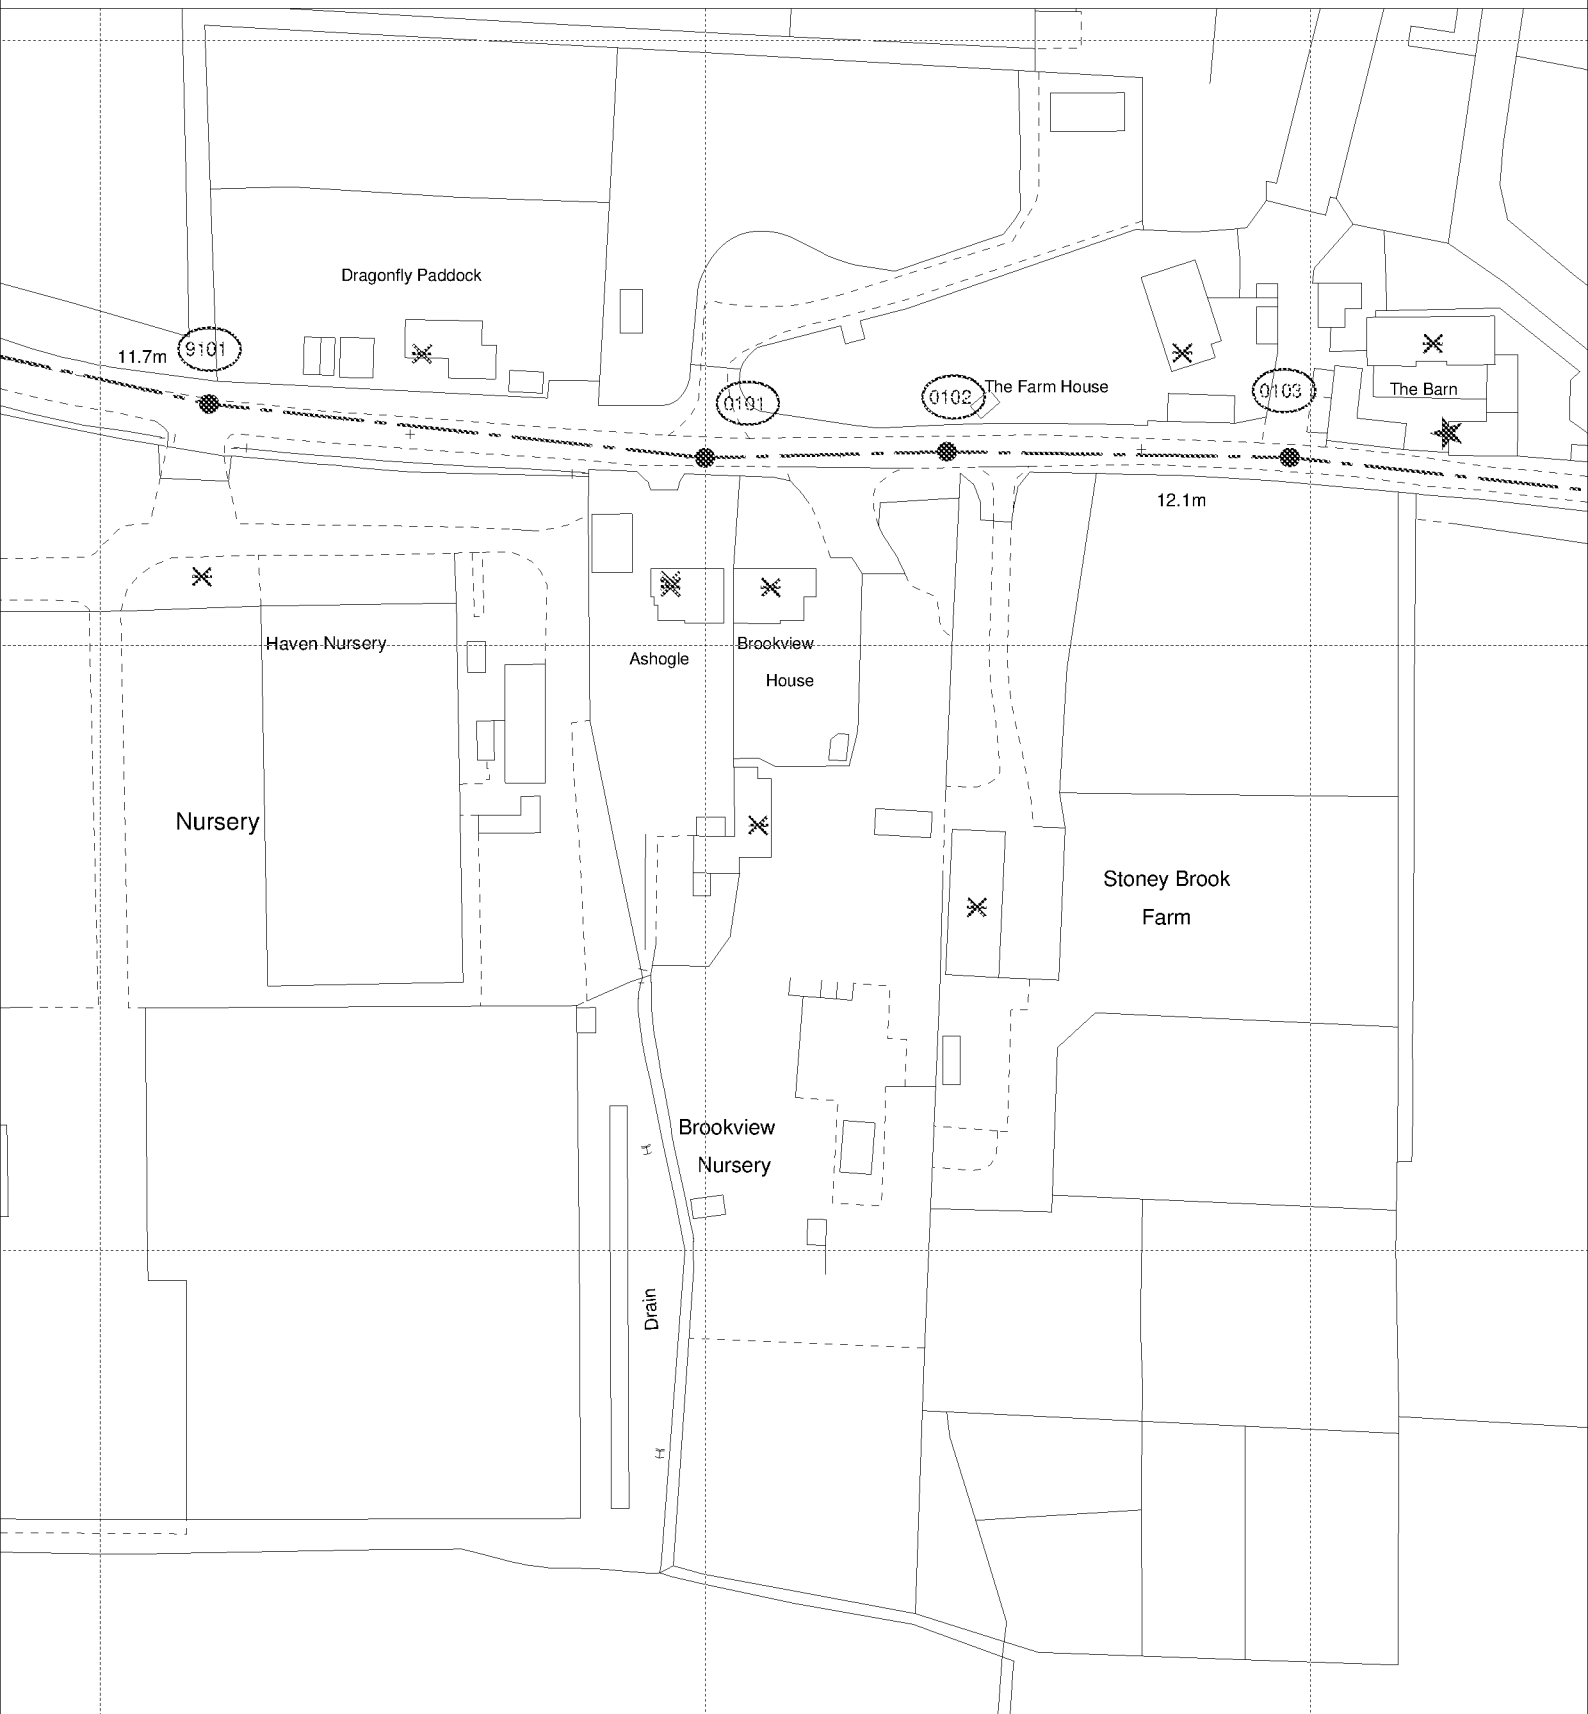

The positions of pipes shown on this plan are believed to be correct, but Southern Water Services Ltd accept no responsibility in the event of inaccuracy. The actual positions should be determined on site.

Based upon Ordnance Survey Digital Data with the permission of the controller of H.M.S.O. Crown Copyright Reserved Licence No. WU 298530

O.S. REF: SU9606SW

Scale: 1:1250

Screen Print

WARNING: BAC pipes are constructed of Bonded Asbestos Cement

WARNING: Unknown (UNK) materials may include Bonded Asbestos Cement

ARUN DISTRICT COUNCIL WA/98/21/PL



Printed By: ngravik

Date: 16-11-2021

Southern Water MapGuide Browser

Requested By:



from
**Southern
Water**

Planning ref
WA/98/21/PL

Our ref
PLAN-042609

Date
30 November 2021



Dear Sir/Madam,

Southern Water – Your build rates and occupation information
Site Name: Brookview Nursery, Eastergate Lane, Walberton, BN18 0BA.

We are contacting you to request information which is required by Southern Water in order to prepare for the connection of your development site (as listed above), to our public sewer network.

In April 2018, water companies in England published their new connection charges (part of the charges are also known as the infrastructure charge). A copy of the Southern Water New Connection Charging Document is available on our website: [southernwater.co.uk/media/3305/new-connections-services-charging-arrangements-20_21.pdf](https://www.southernwater.co.uk/media/3305/new-connections-services-charging-arrangements-20_21.pdf)

Under the new charging rules, our customers can connect to the closest point of connection, to a pipe of equivalent size or greater. If any reinforcement to the public sewer network is required to enable your connection, this will be provided through the new infrastructure charge. It will take time for us to provide any such network reinforcement. To enable us to plan for this, we require some information.

Action request:

Please provide the details of your anticipated occupation dates and build out rate for the site listed above. This information will support us in planning the required works across our region in readiness for your site to be occupied. If we do not receive this information about the site, we may not be able to progress with the work required to prepare for the connection of your site and your development program. Please note this does not constitute a discharge of any pre-commencement condition that may be attached to your planning consent.

Southern Water, Southern House, Yeoman Road, Worthing, West Sussex, BN13 3NX
[southernwater.co.uk](https://www.southernwater.co.uk)

Southern Water Services Ltd. Registered Office: Southern House, Yeoman Road, Worthing West Sussex BN13 3NX Registered in England No. 2386570

Build Rate & Occupation details

Please fill out the tables below in block capital letters and email this back to us as soon as possible.
Please email the form to: SouthernWaterPlanning@southernwater.co.uk

If the site is not proceeding, please email the address above with the site references listed above and a brief description of why it is not going ahead. If you have queries about the information required, please call Developer Services on 0330 303 0119.

Your earliest reply would be much appreciated.

Growth Planning Team
Business Channels

southernwater.co.uk/developing-building/planning-your-development

Name of person completing form
Company
Phone number
Email address
Date form completed

Proposal	
Site Name (on letter)	
Site Postcode/location	
Planning Reference (on letter)	
Planning Authority (on letter)	
Our reference (on letter)	

Proposed start date	/	/
Proposed connection date	/	/
First occupation date	/	/
Forecast completion date	/	/
Proposed date of full occupancy	/	/
Proposed connecting manhole reference number		

[illegible]

If the site had previous use, please describe the type of previous use: e.g. greenfield/brownfield, block of flats, warehouse etc.


Southern Water Services Ltd. Registered Office: Southern House, Yeoman Road, Worthing West Sussex BN13 3NX Registered in England No. 2386879



Practical measures to reduce the potential adverse impacts of development

Reasons	Practical measures
Adequate and sustainable surface water drainage.	No surface water connections to the wastewater system. (See part H of the Building Regulations)
Guard against further groundwater infiltration into the foul drains or sewers serving the development.	The use of fusion jointed MDPE pipes can prevent groundwater infiltration and require a minimum of maintenance. The use of mass concrete surrounds to inspection chambers and manholes can prevent infiltration and require a minimum of maintenance
Guard against surface floodwaters entering the foul system serving the development.	Overland surface water flow routes should be provided for flows greater than those for which pipelines and culverts have been designed. Wherever possible, foul sewer routes, manhole covers, sink waste gullies, etc. should avoid overland surface water flow routes and any areas where surface water ponding may occur. Failing that they should be sealed against potential surface water inflows. Any sink waste gullies in areas of potential surface water inundation should be sealed or defended by raised brickwork or similar Bolt down sealed inspection chamber and manholes covers should be used in areas of potential surface water inundation. Raising the level of the development above the highways which serve it can protect buildings and their drainage systems from potential surface water inundation. However, care should be taken at local low spots in the highway where overland surface water flows may gather and overflow onto properties.

Protect the properties from foul flooding or unusable sanitation should the public sewerage system surcharge.	Part H of the Building Regulations contains suitable practical measures. However, the provision of an external gully is inappropriate where there is a risk of surface water flooding. In these circumstances, non-return valves are more appropriate. Dirgo or similar non-return air valves are now commonly fitted to soil vent pipes thereby allowing them to allow them to vent within the building. This practice can lead to problems with bubbling WCs, the blow out of U bend traps and odour within buildings when the sewerage system surcharges. The use of traditional external vent pipes without air valves can prevent this.
--	---