
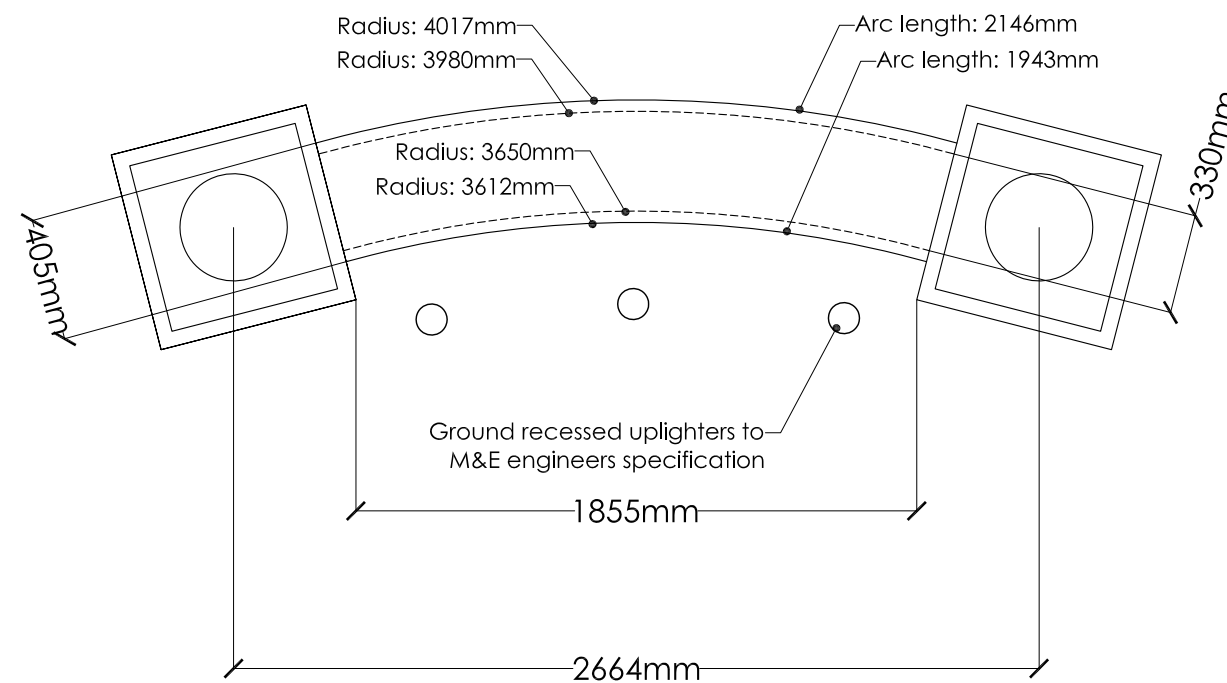
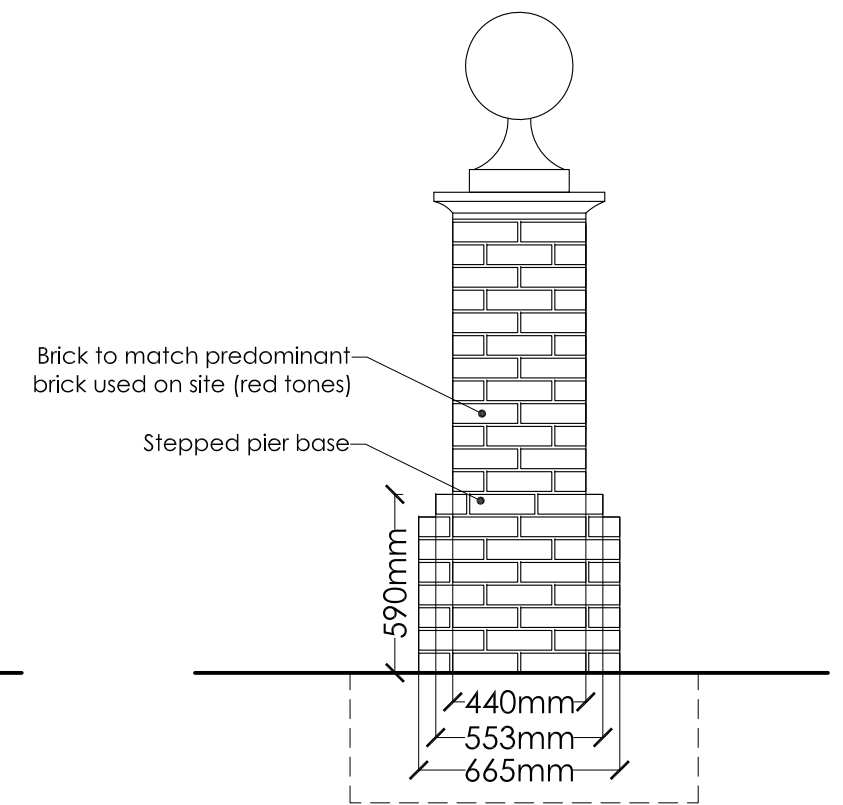


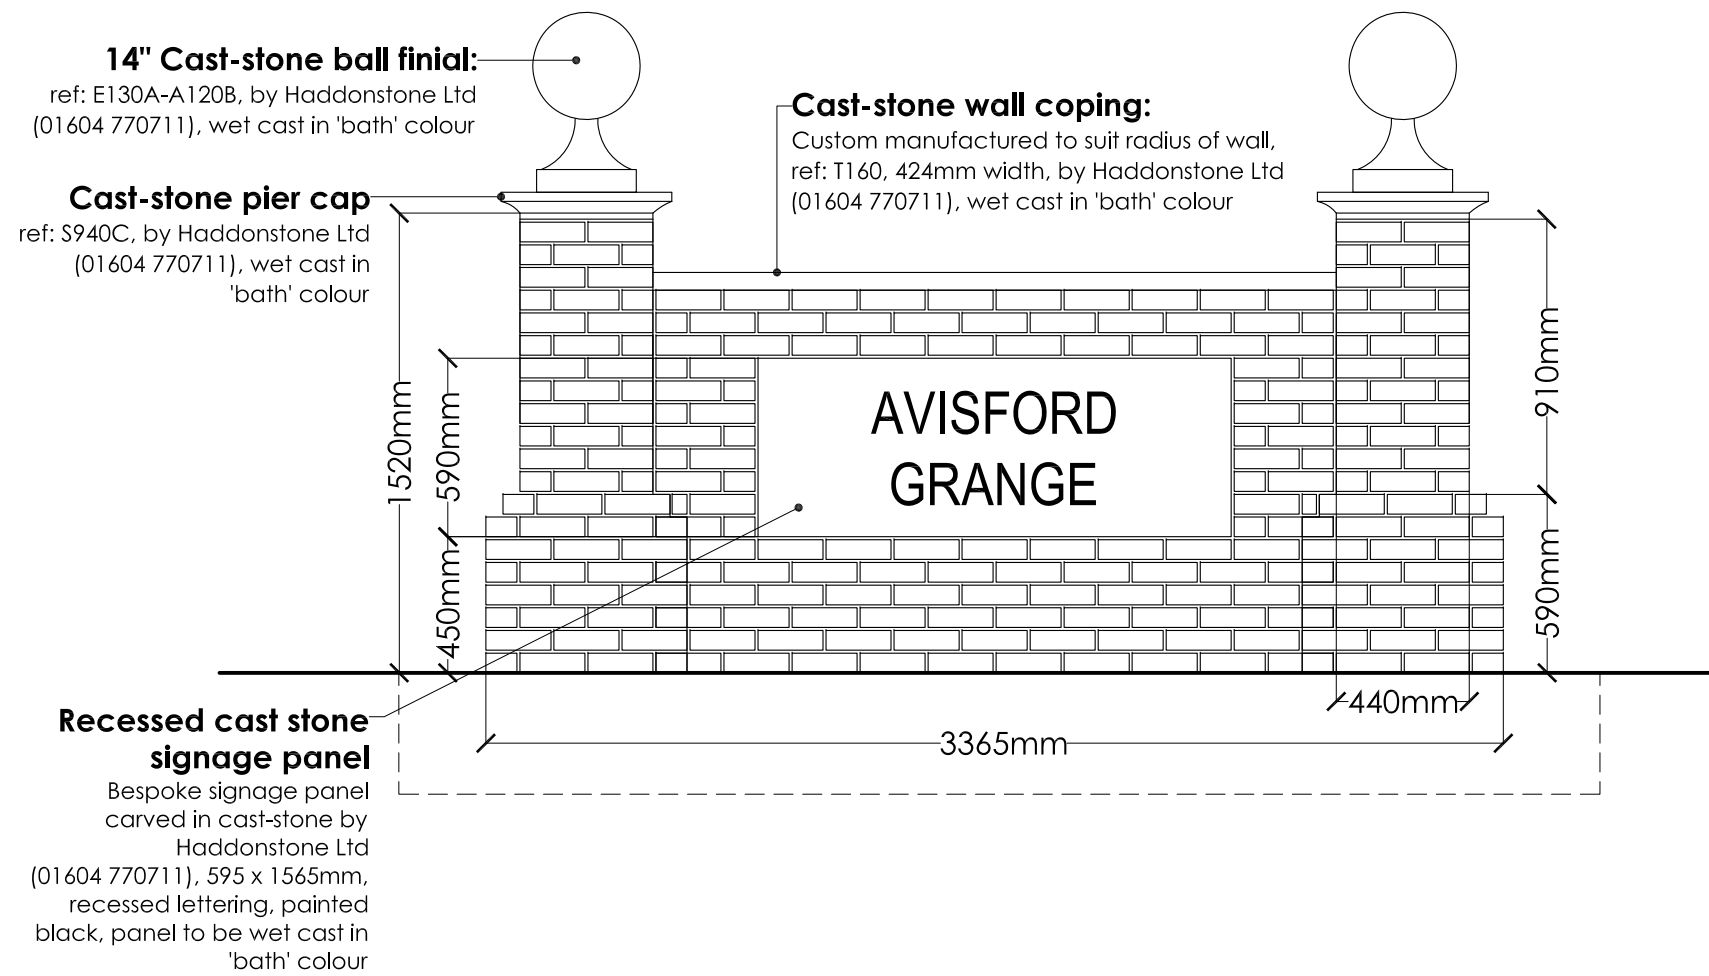

Do not scale from this drawing. Refer to figured dimensions only.
Drawings are produced for planning purposes and are not a construction issue.

Rev	Date	By	Description
CSA environmental Dixies Barns, High Street, Ashwell, Hertfordshire SG7 5NT t 01462 743647 e ashwell@csaenvironmental.co.uk w csaenvironmental.co.uk			
Project Land at Tye Lane, Walberton			
Title Entrance Wall Detail			
Client Linden Homes Ltd			
Scale 1:25 @ A3		Drawn	-
Date January 2019		Checked	GC
Drawing No. CSA/3823/116		Rev	-