




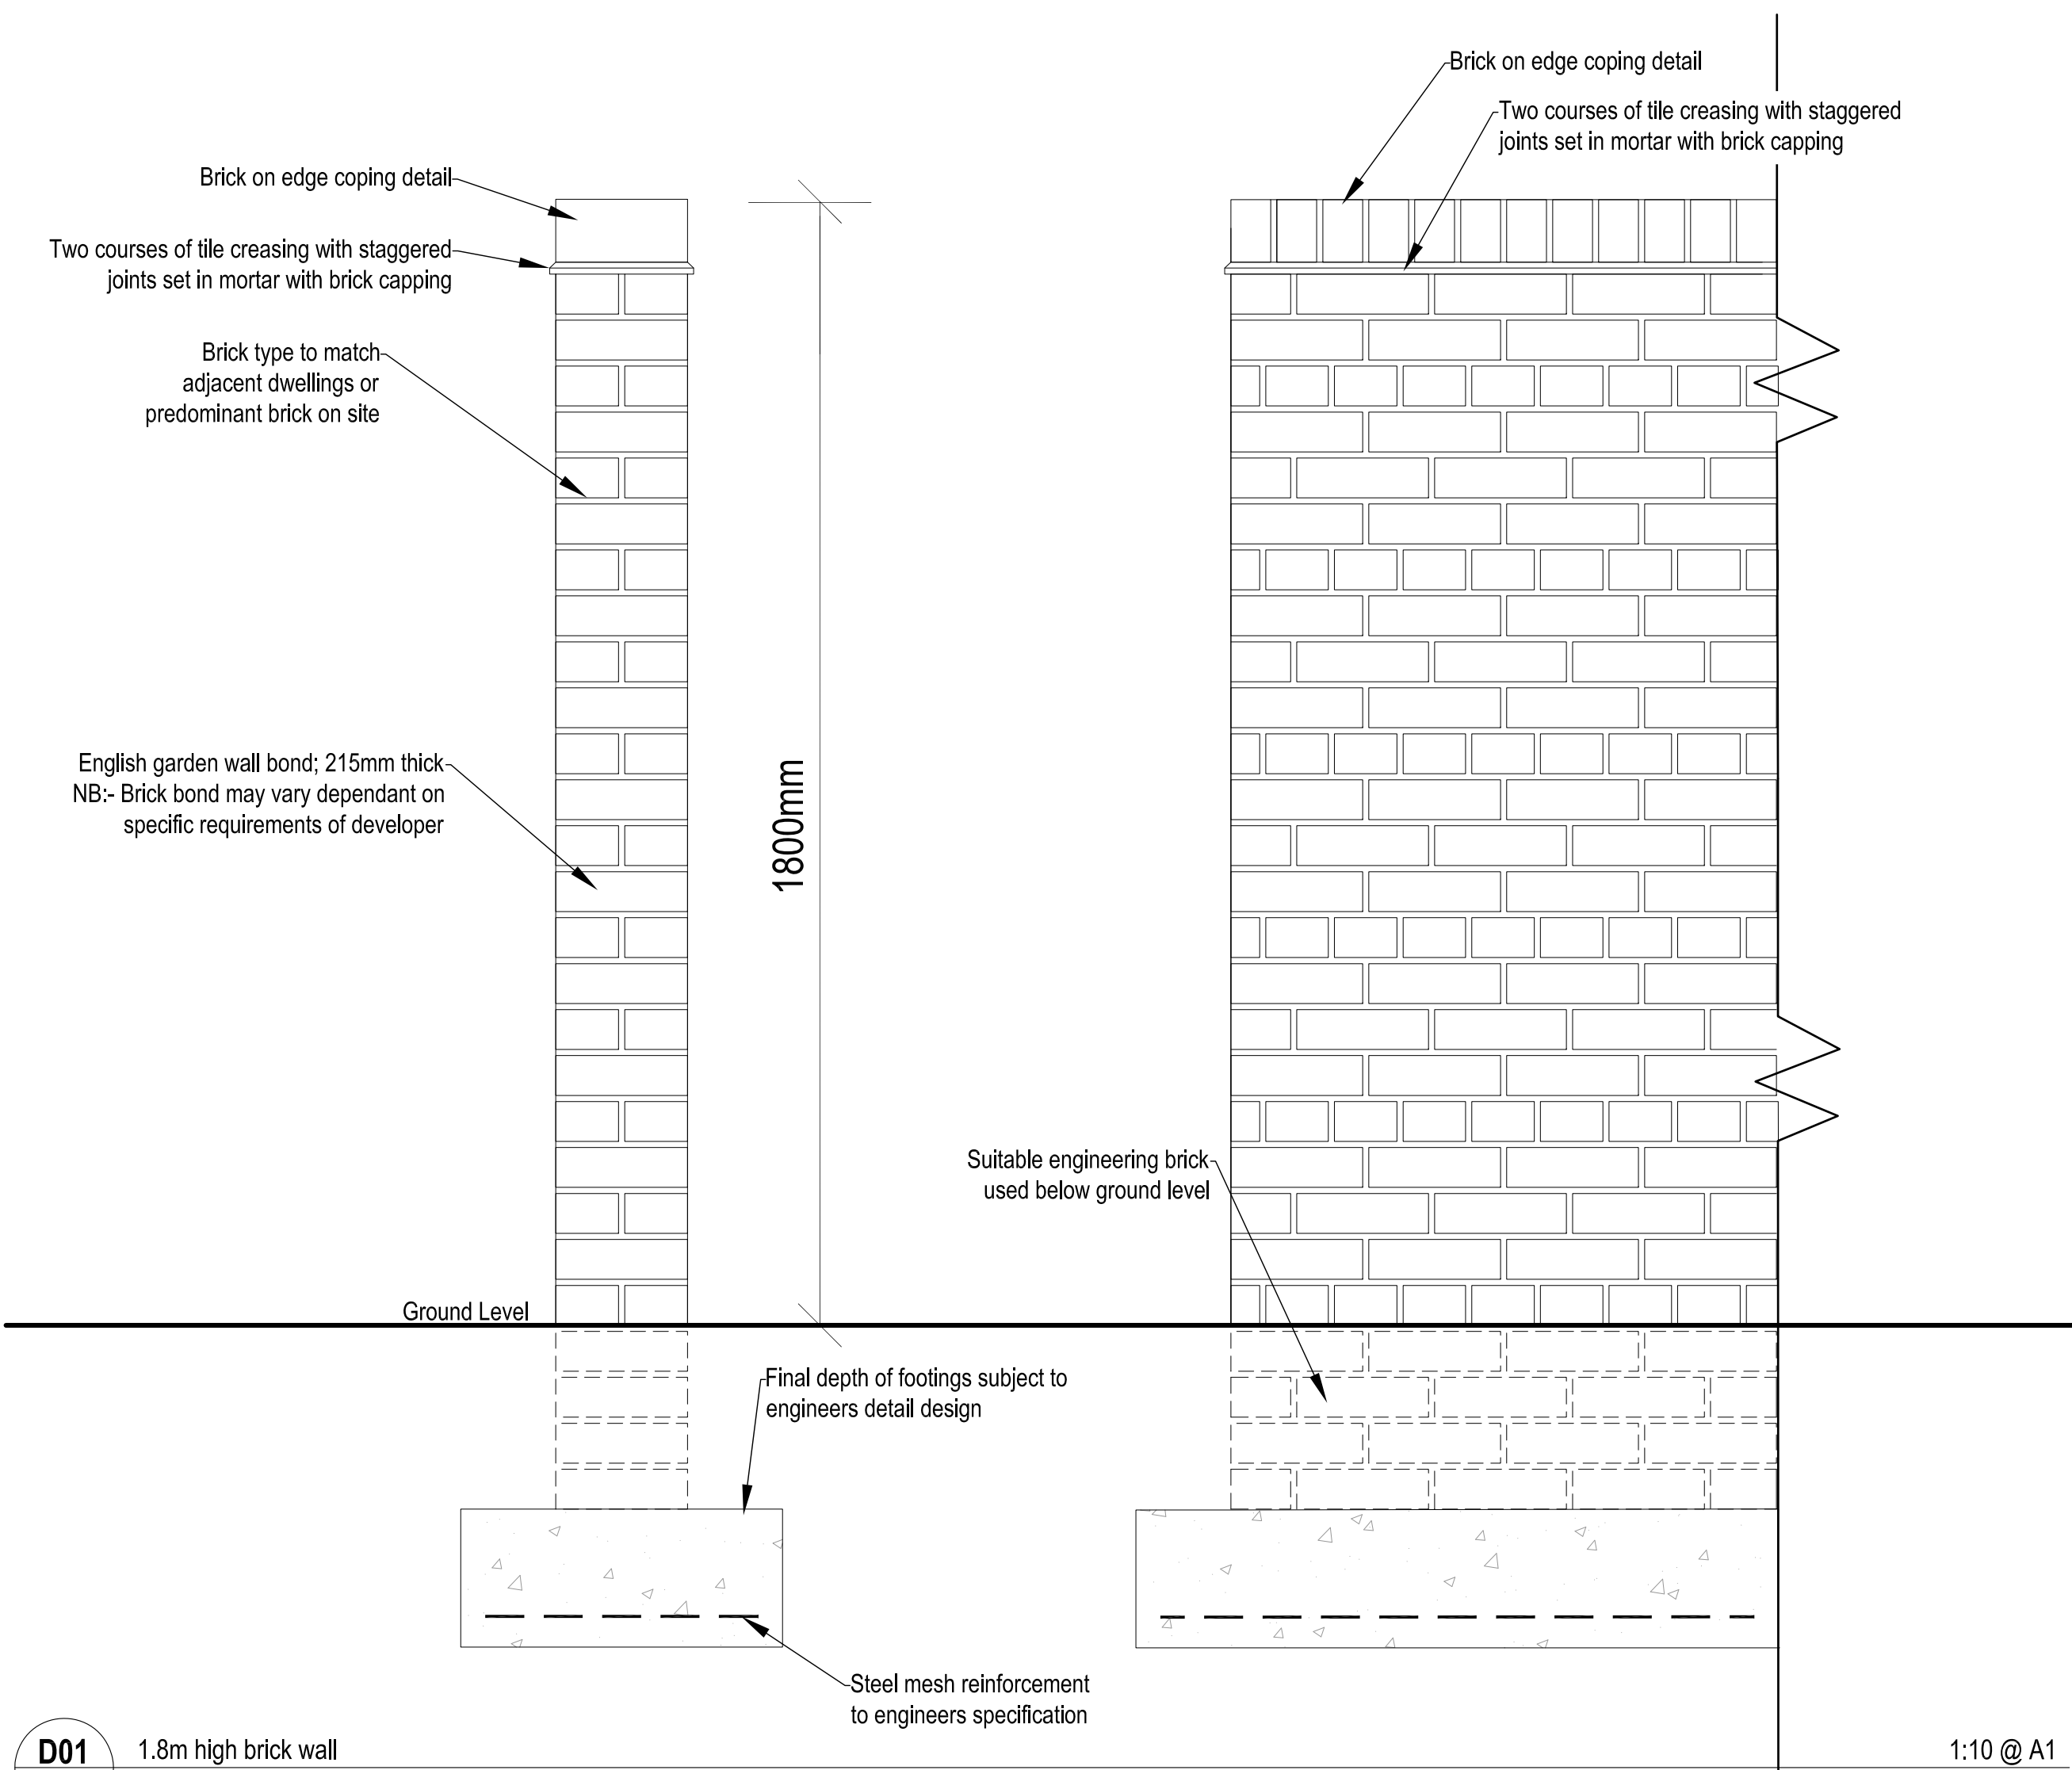


D01 1.8m high brick wall

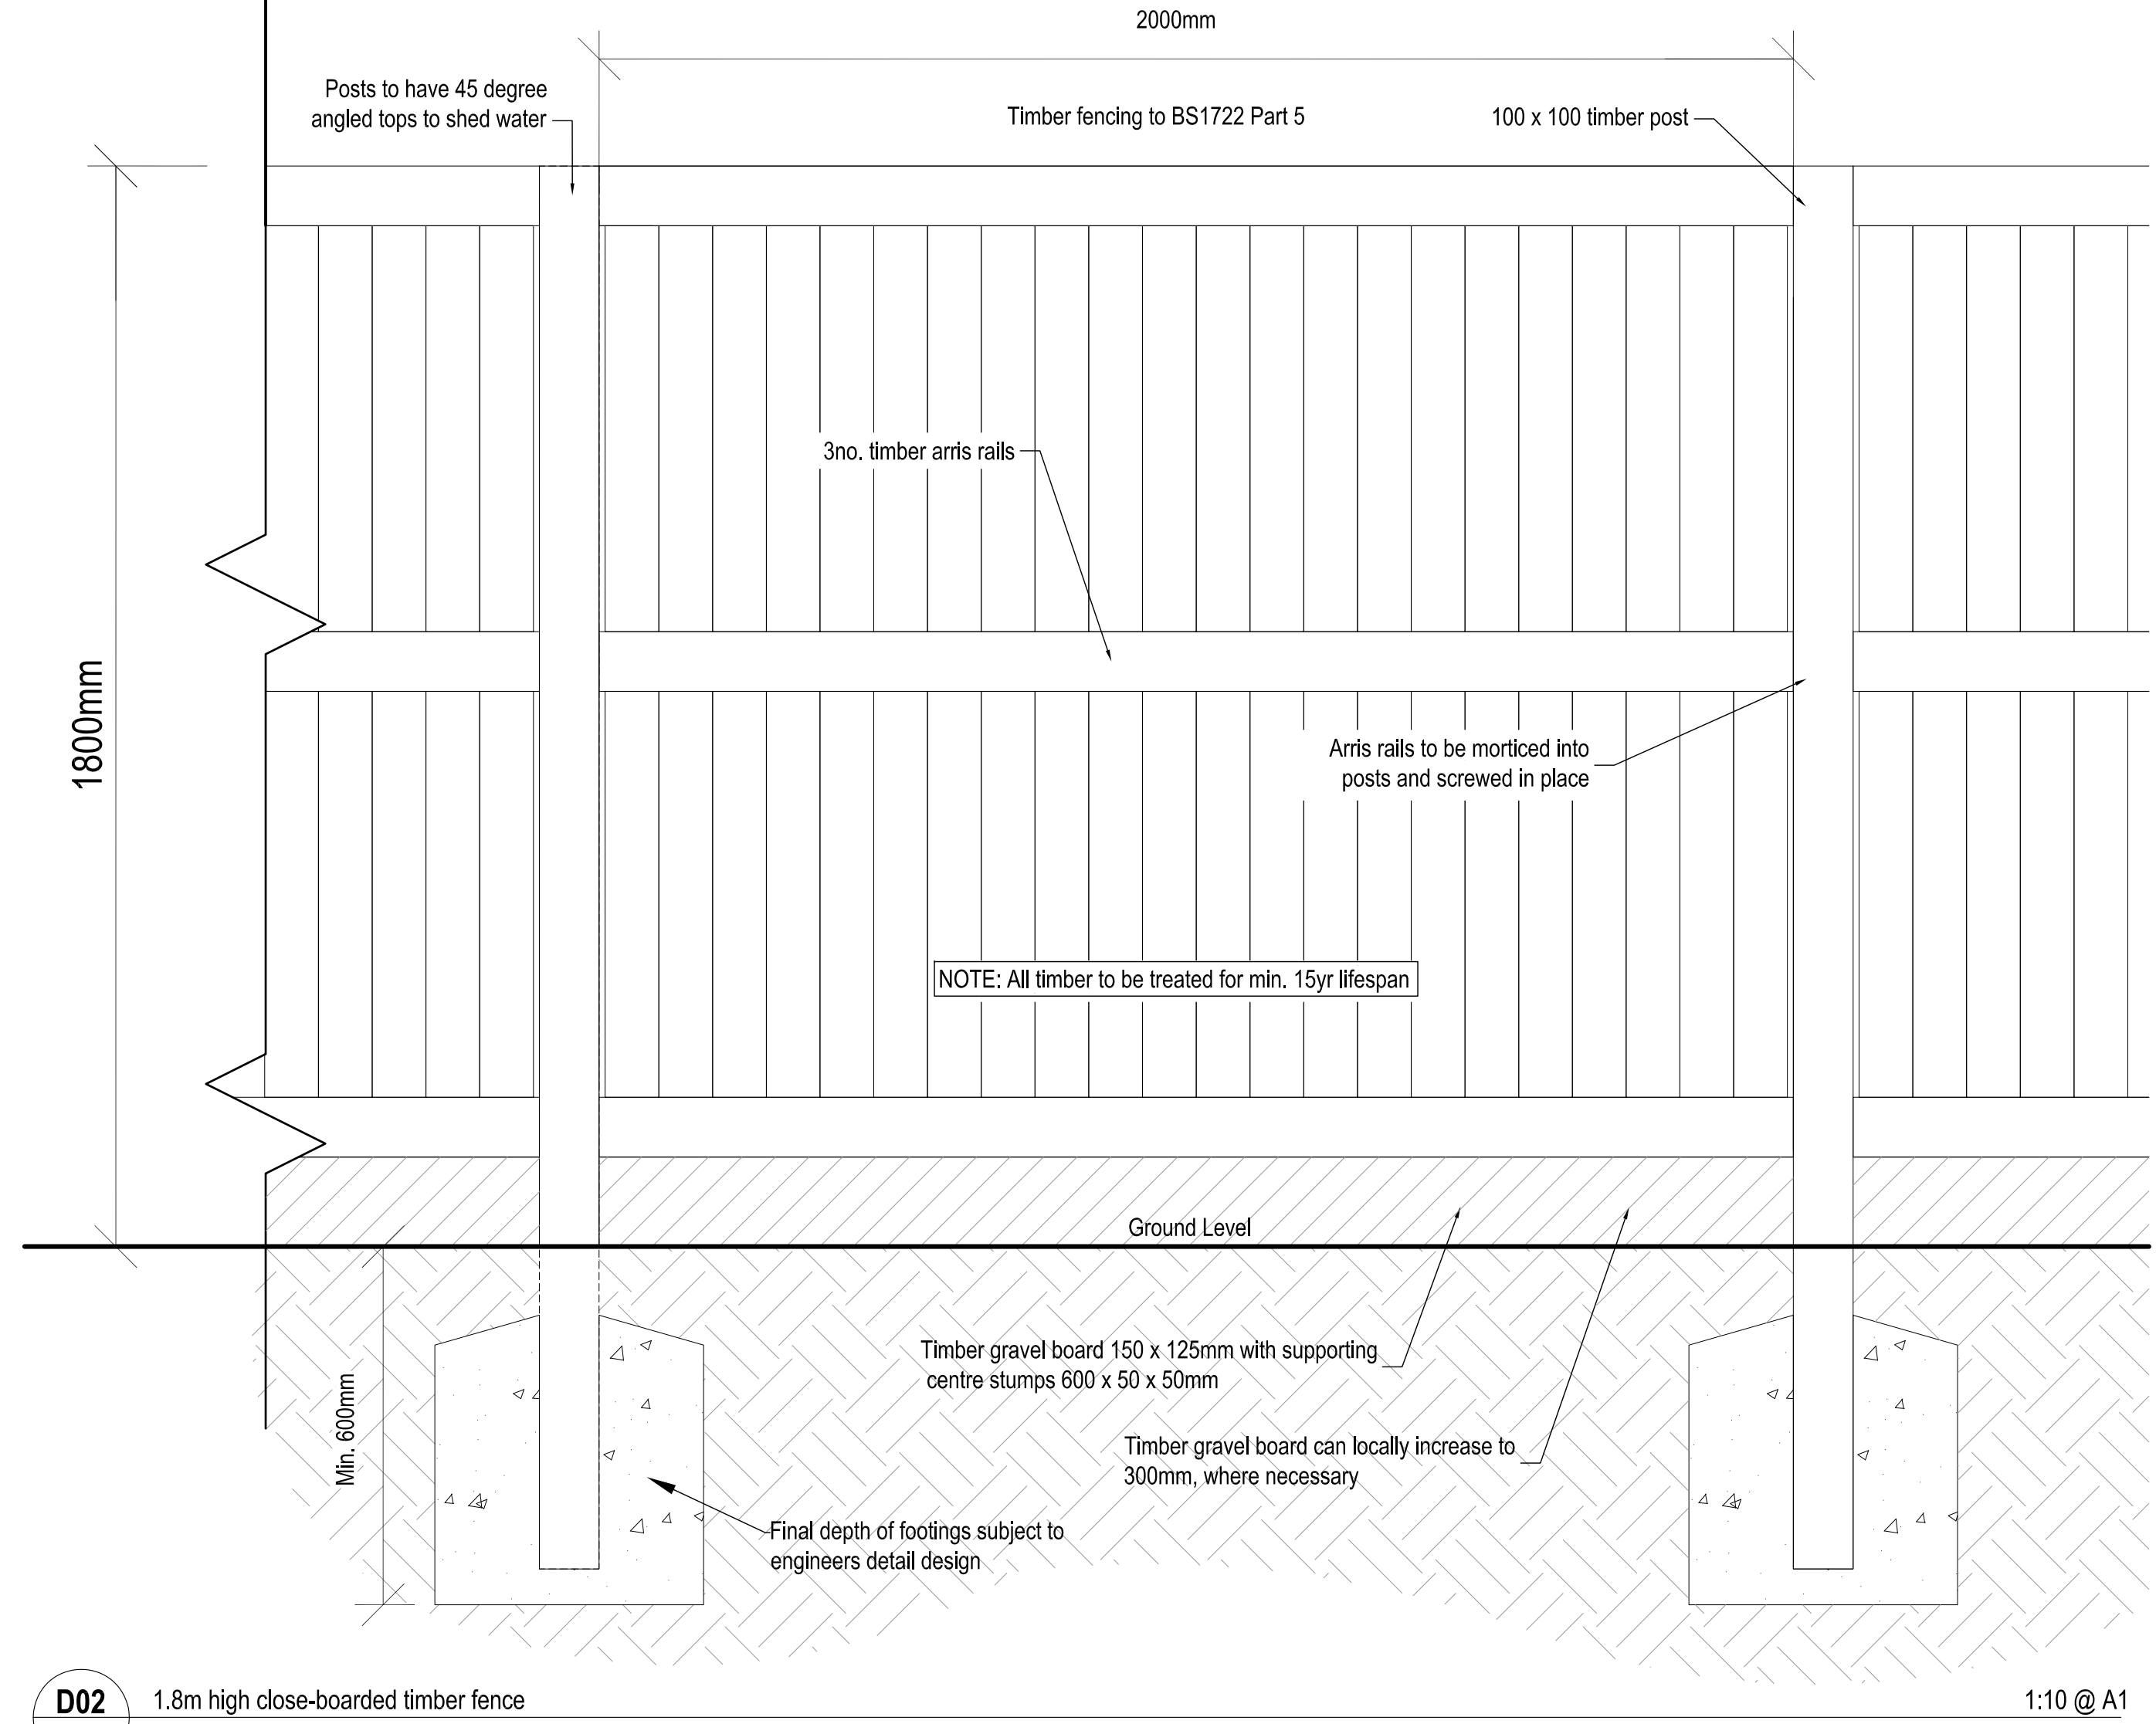

D02 1.8m high close-boarded timber fence

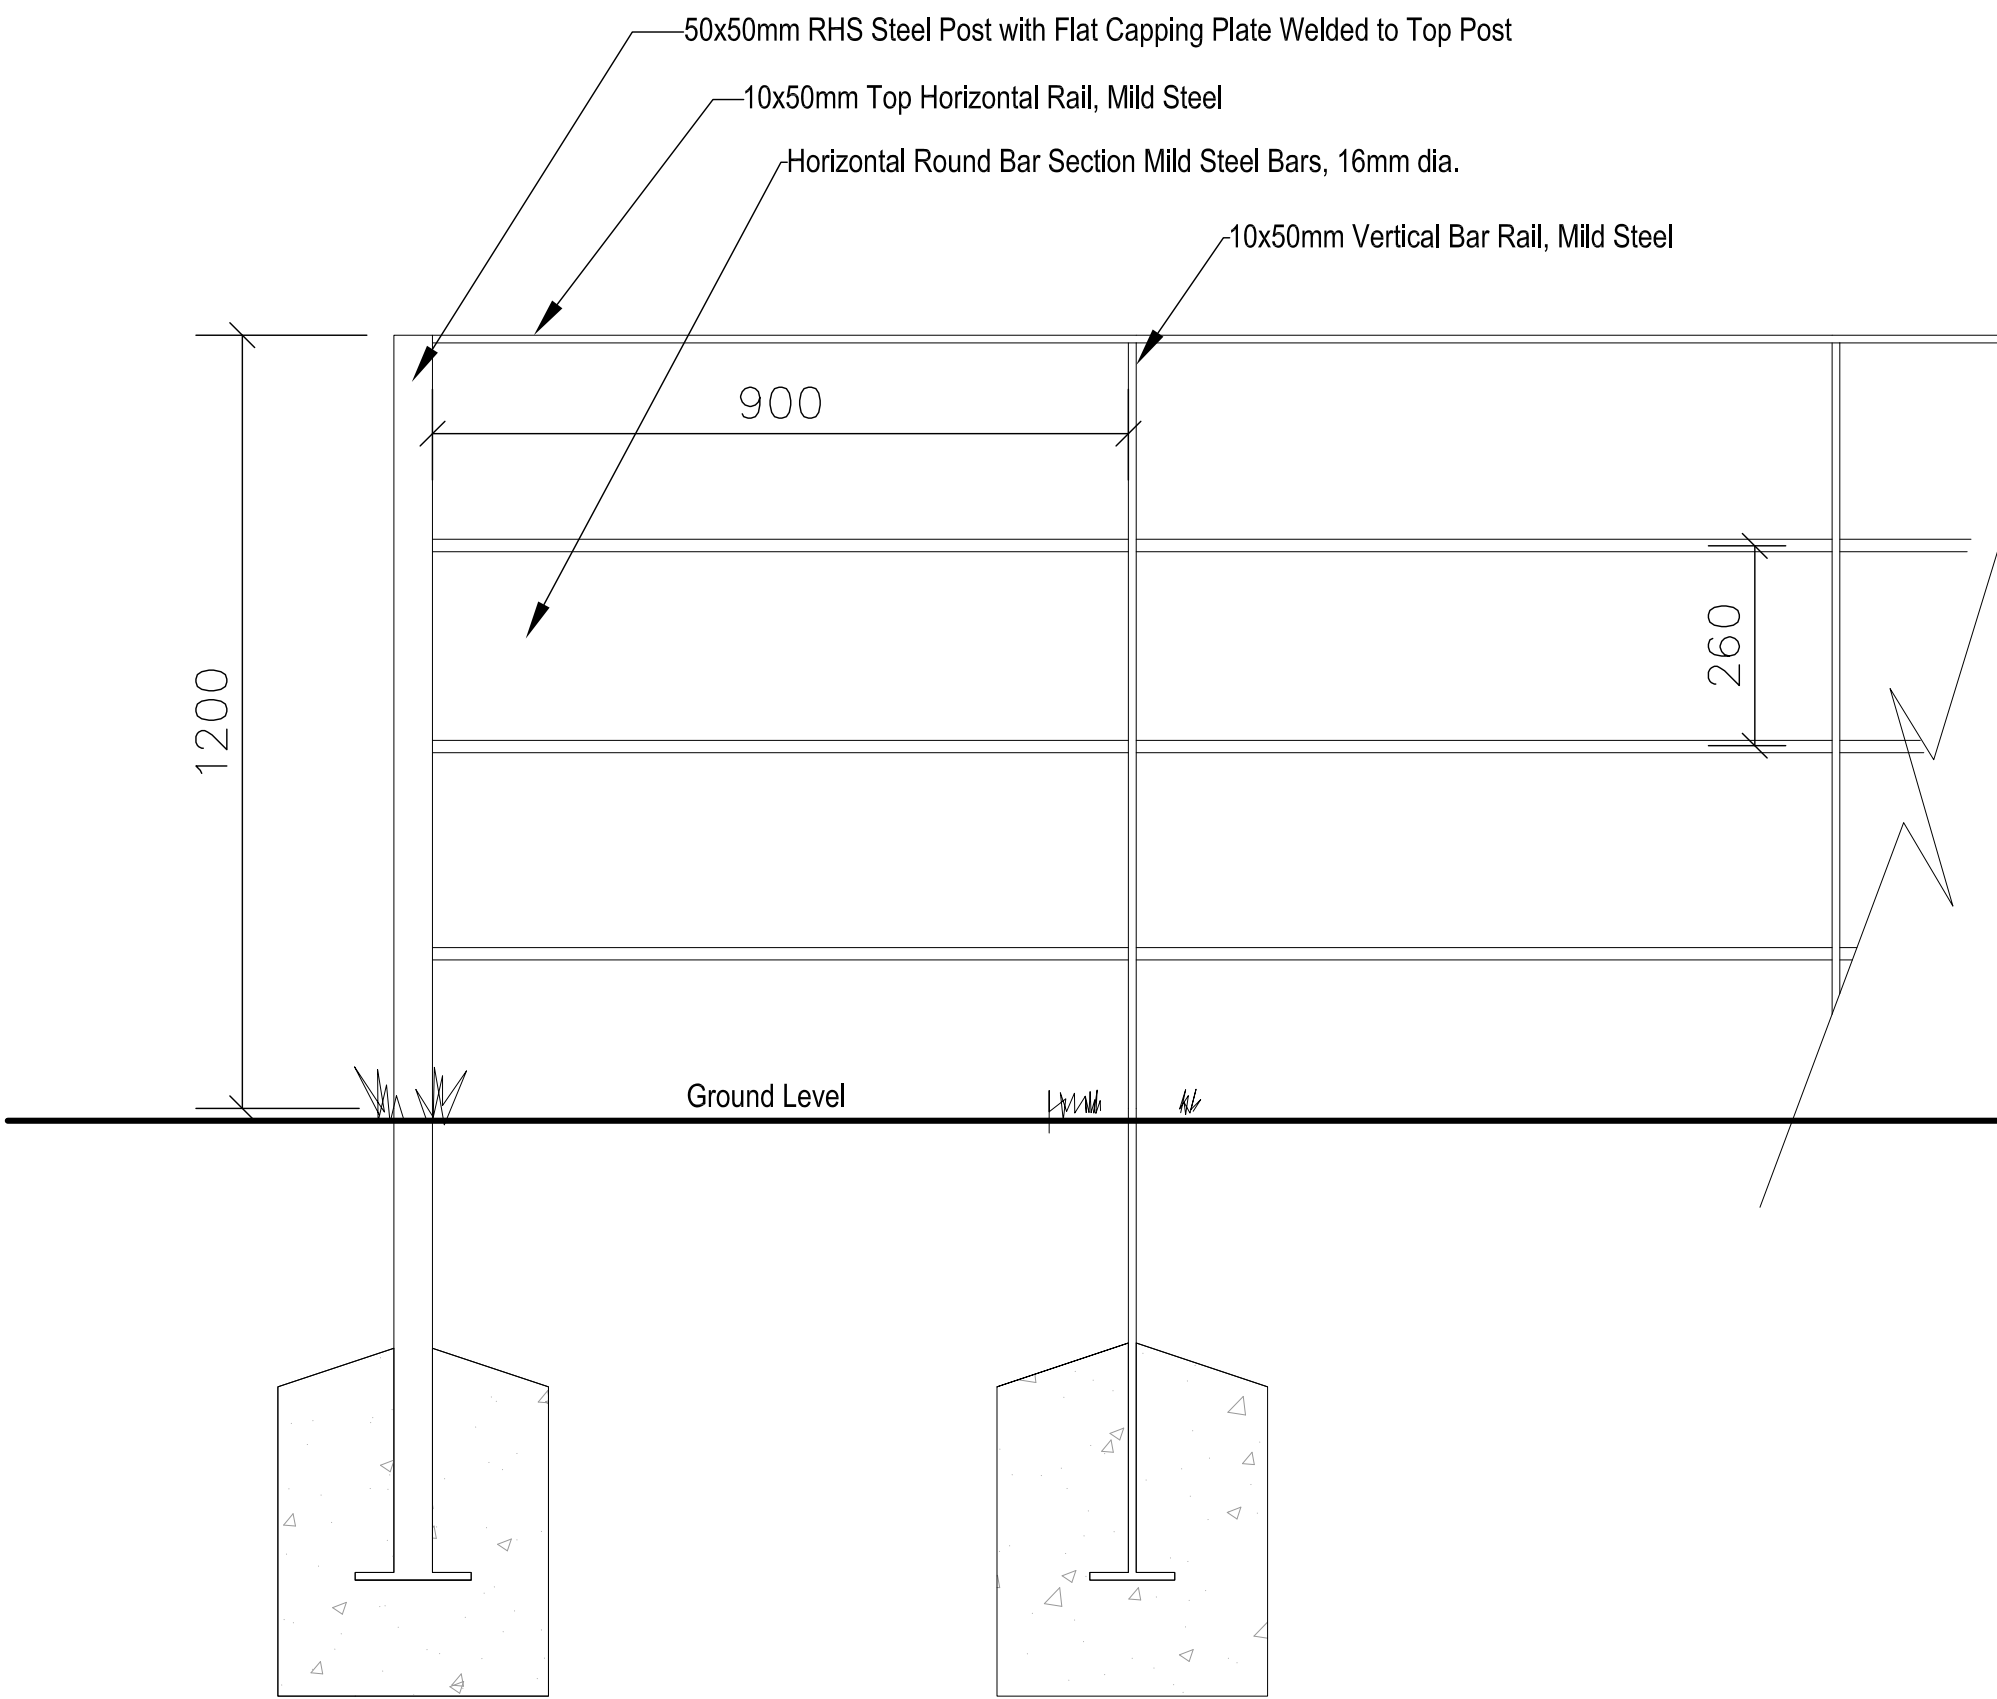

D03 1.2m high steel estate railing

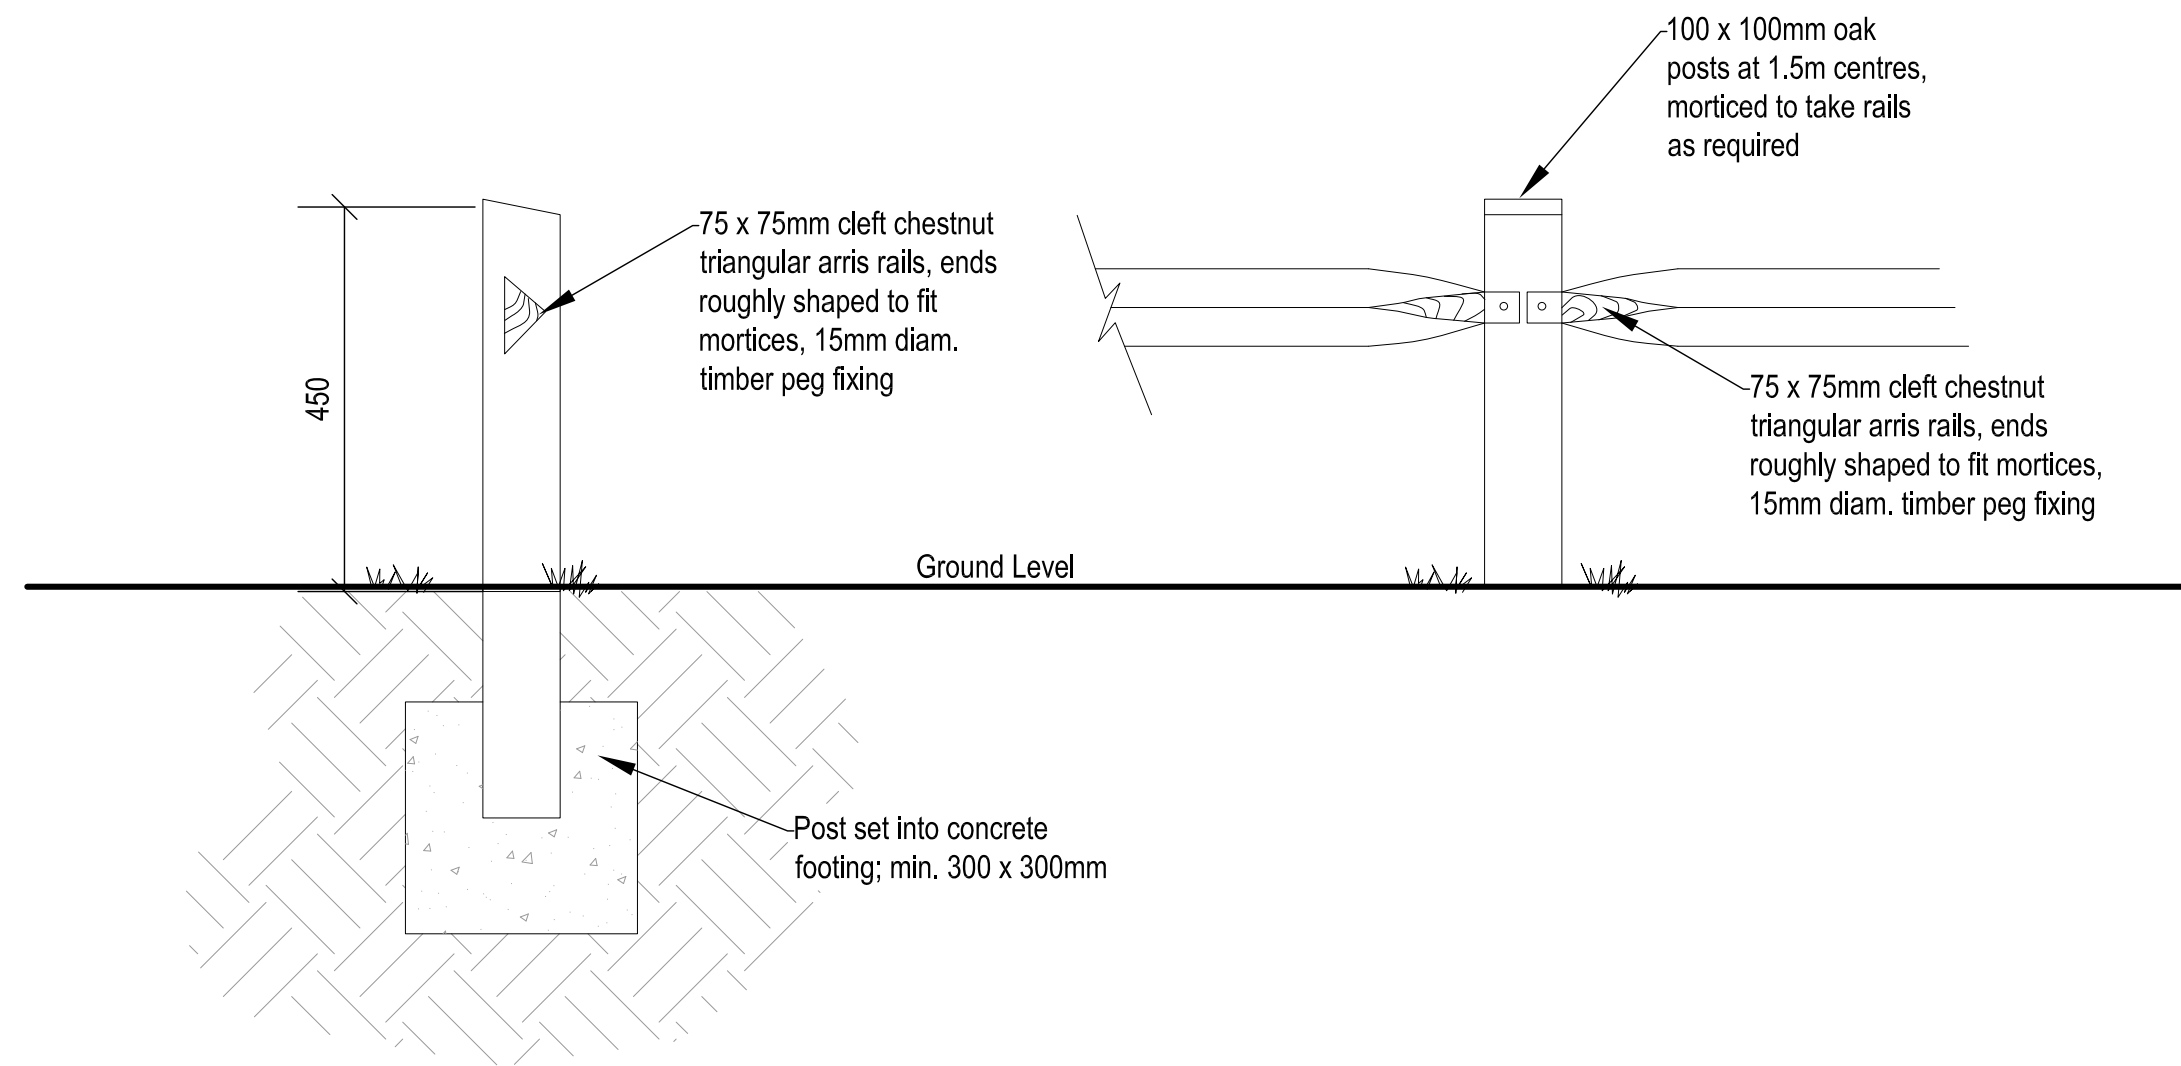

D04 450mm high rustic knee rail



Do not scale from this drawing. Refer to figured dimensions only.
Drawings are produced for planning purposes and are not a construction issue.

Rev	Date	By	Description
CSA environmental Dixies Barns, High Street, Ashwell, Hertfordshire SG7 5NT t 01462 743647 e ashwell@csaenvironmental.co.uk w csaenvironmental.co.uk Project Land at Tye Lane, Walberton			
Title		Boundary Design Details Sheet 1	
Client		Linden Homes Ltd	
Scale	1:10 @ A1	Drawn	AM
Date	Jan 2019	Checked	GC
Drawing No.	CSA/3823/117	Rev	-

ASHWELL DISTRICT COUNCIL, WALBERTON