




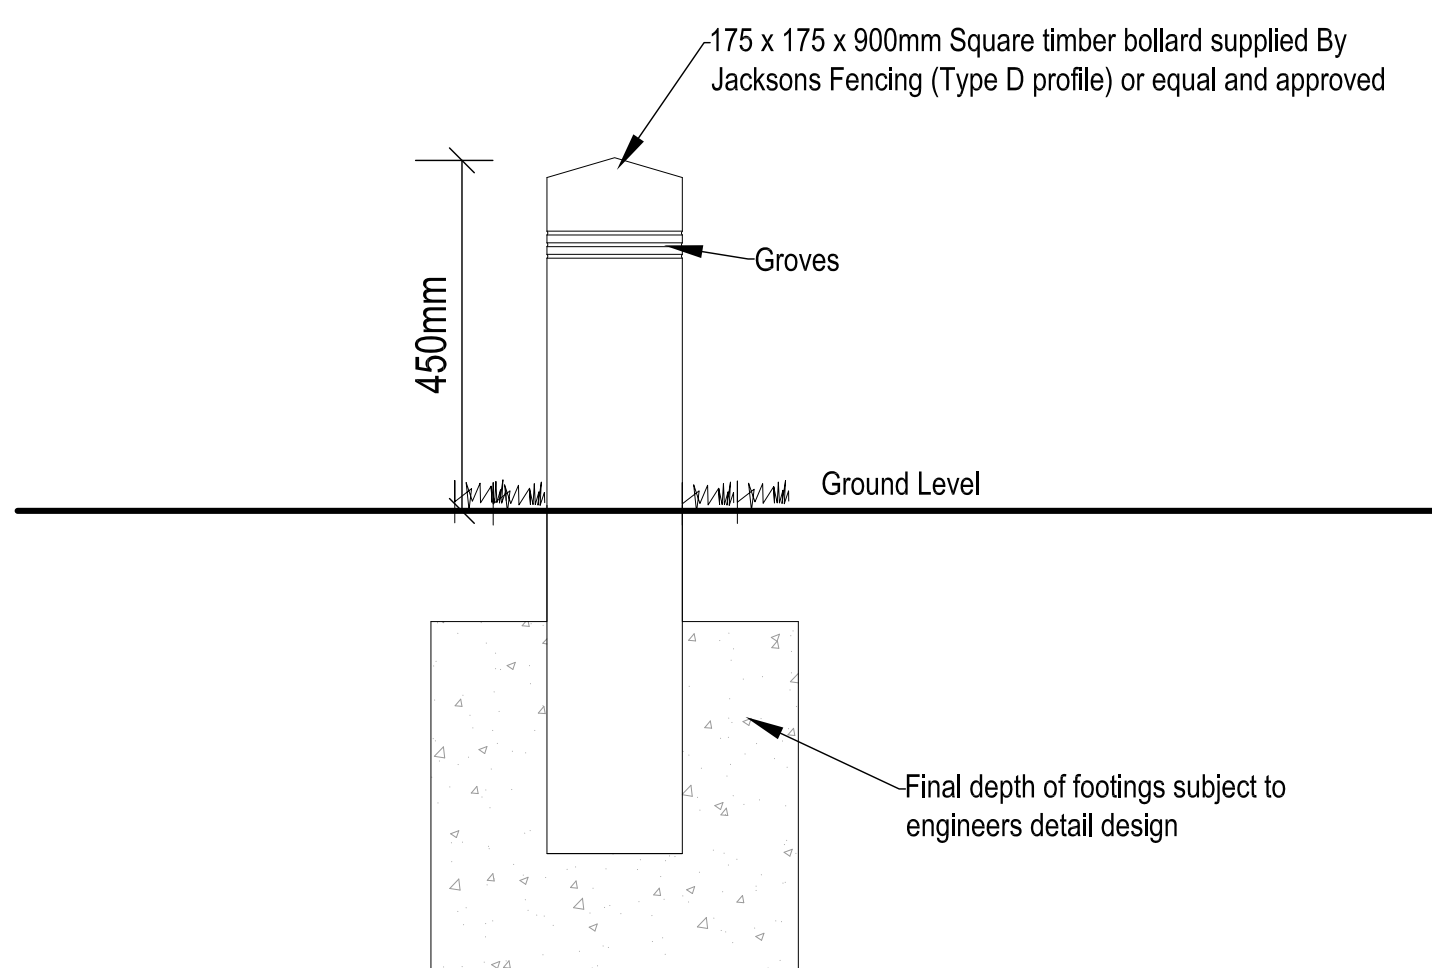


Do not scale from this drawing. Refer to figured dimensions only.
Drawings are produced for planning purposes and are not a construction issue.

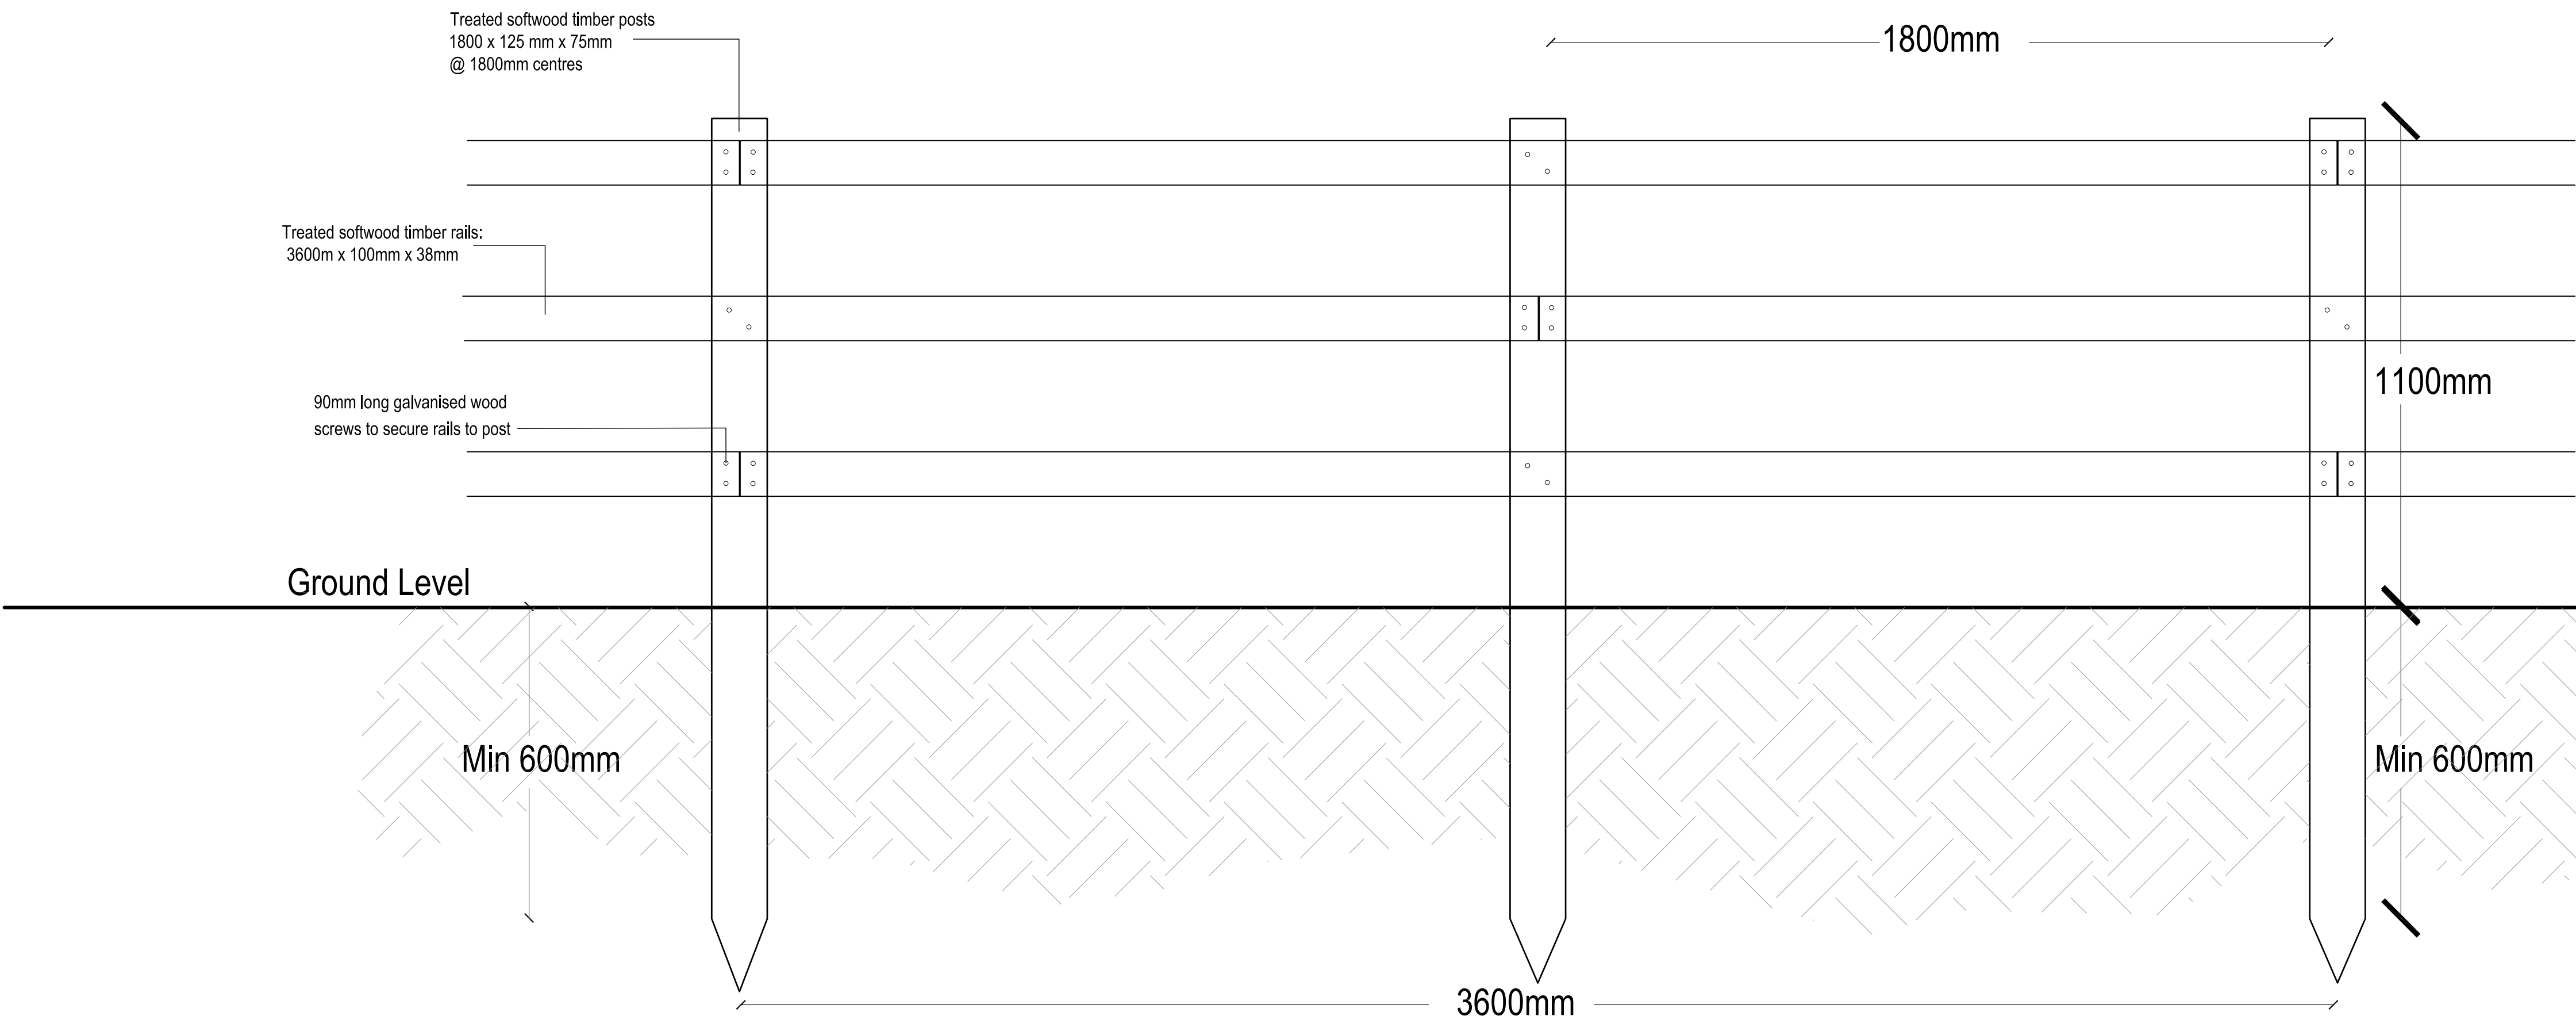

D05 1.1m post and rail timber fence 1:10 @ A1

D06 450mm high timber bollard

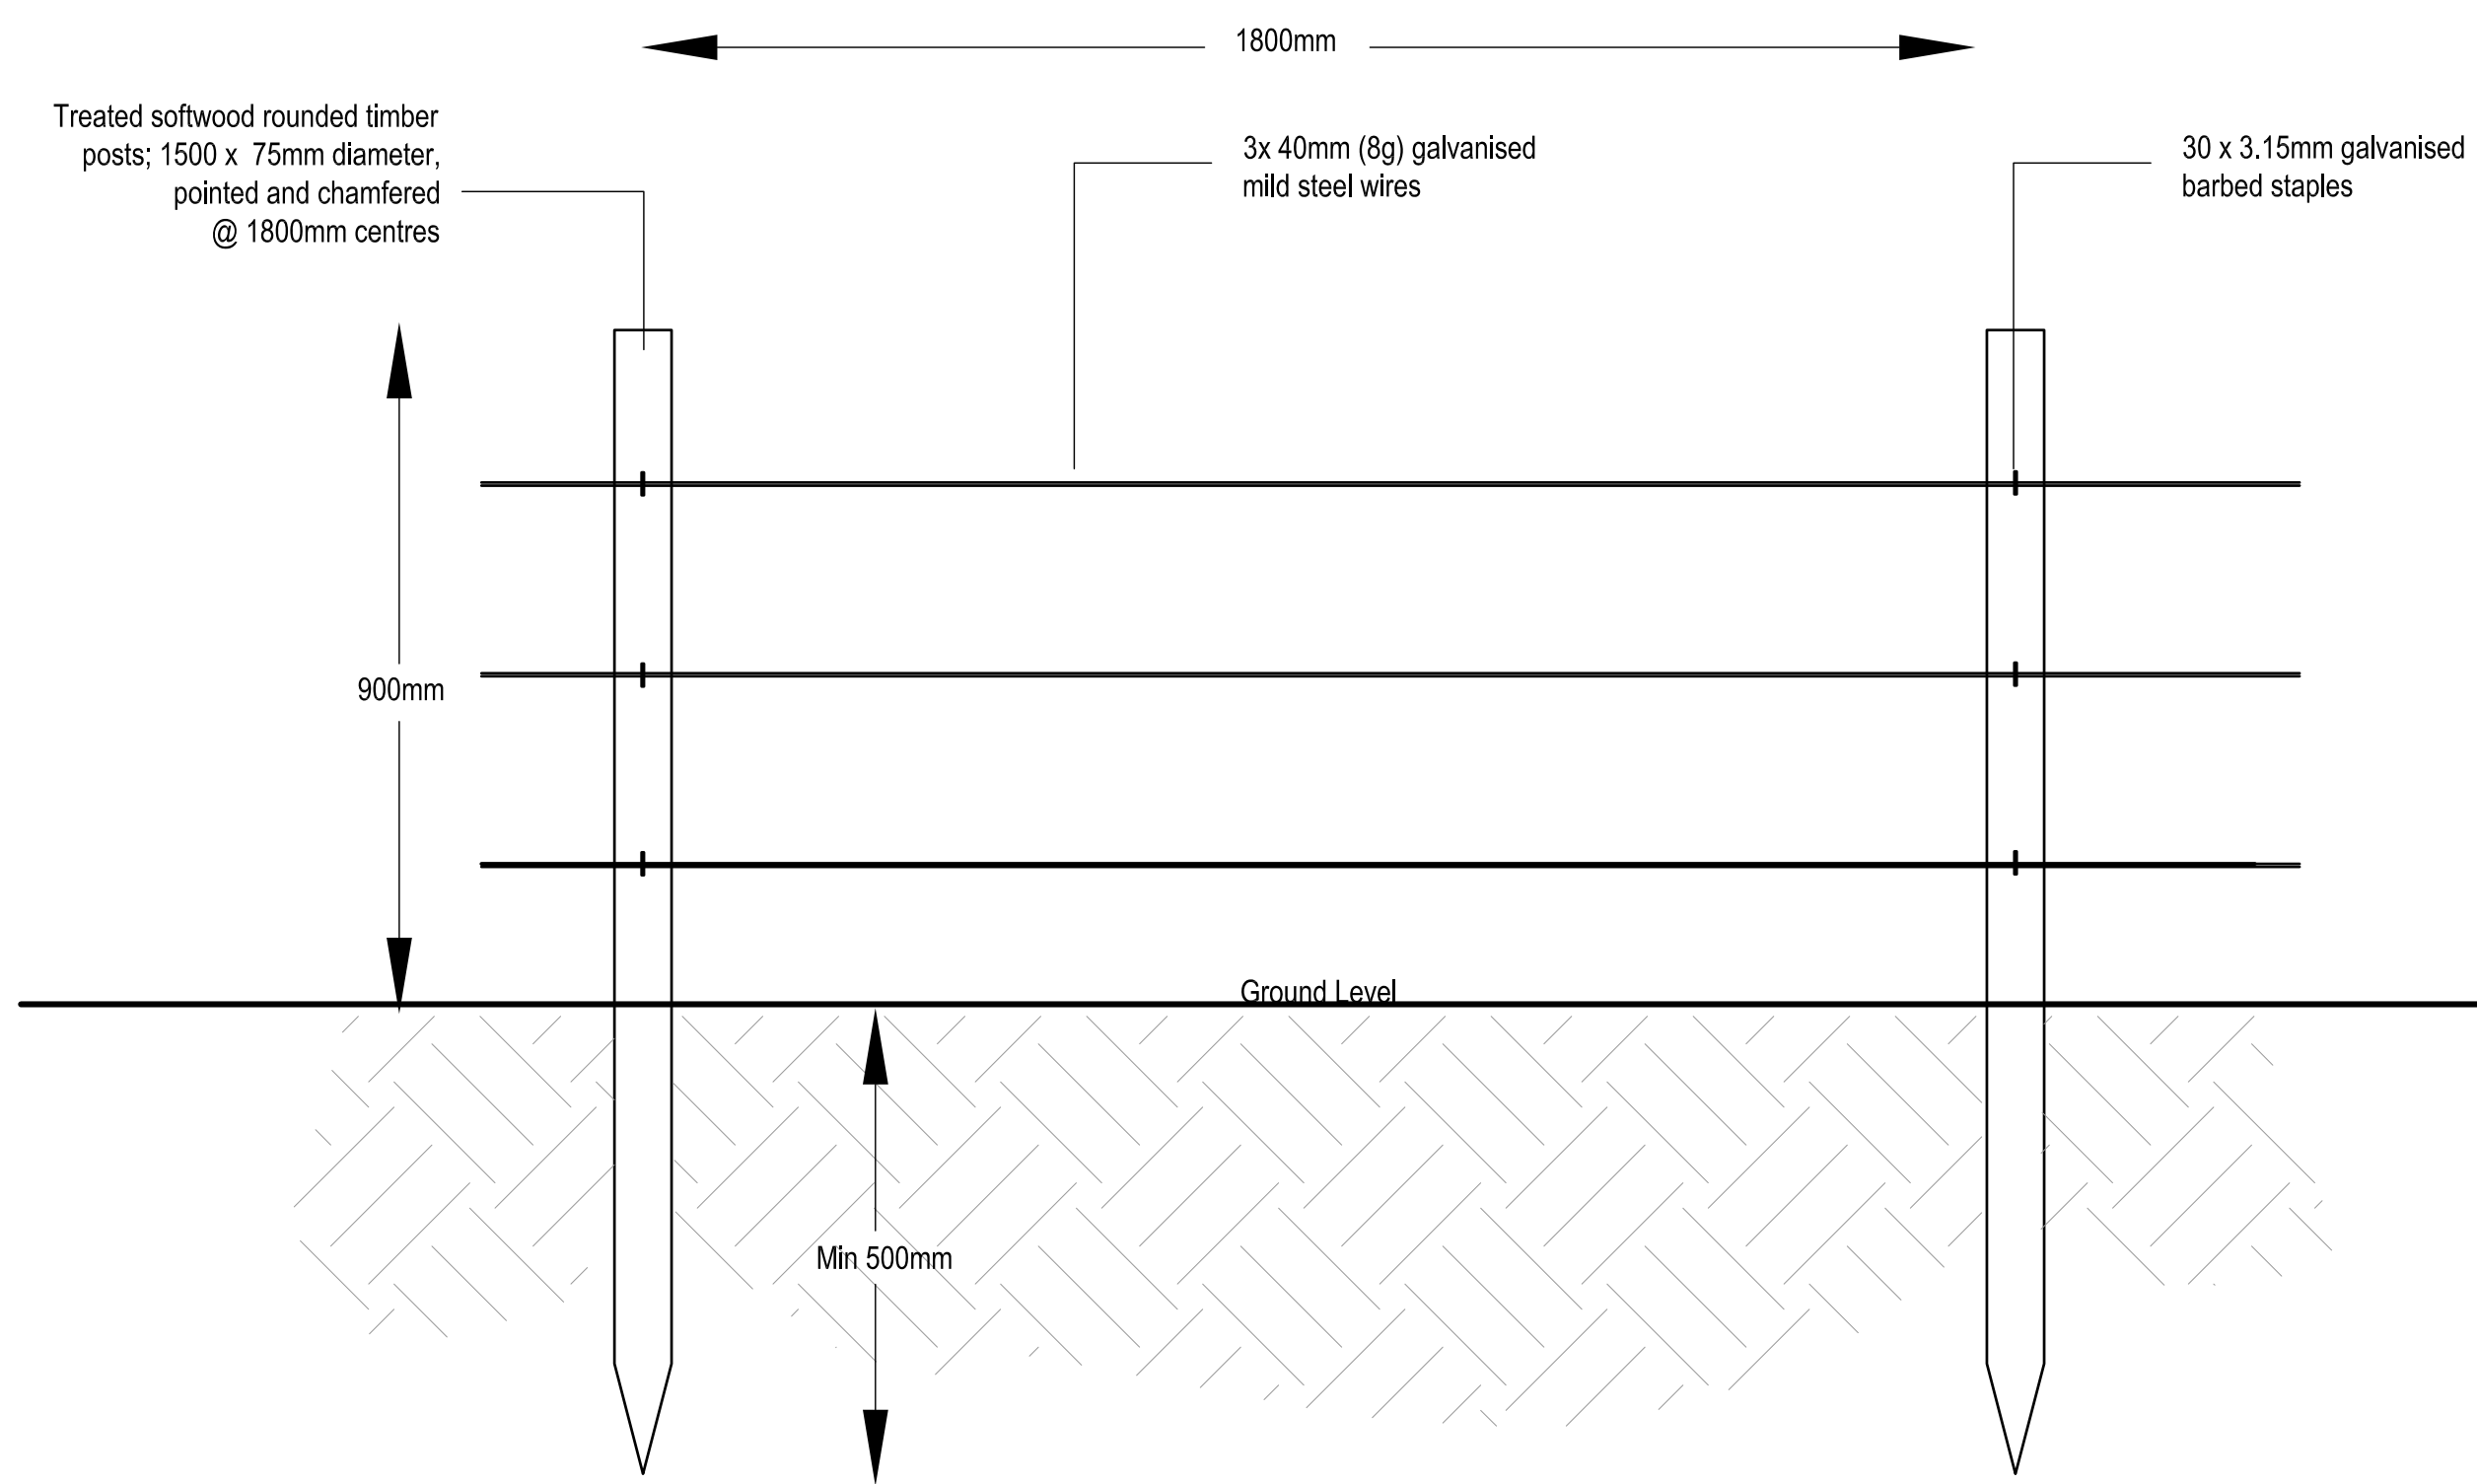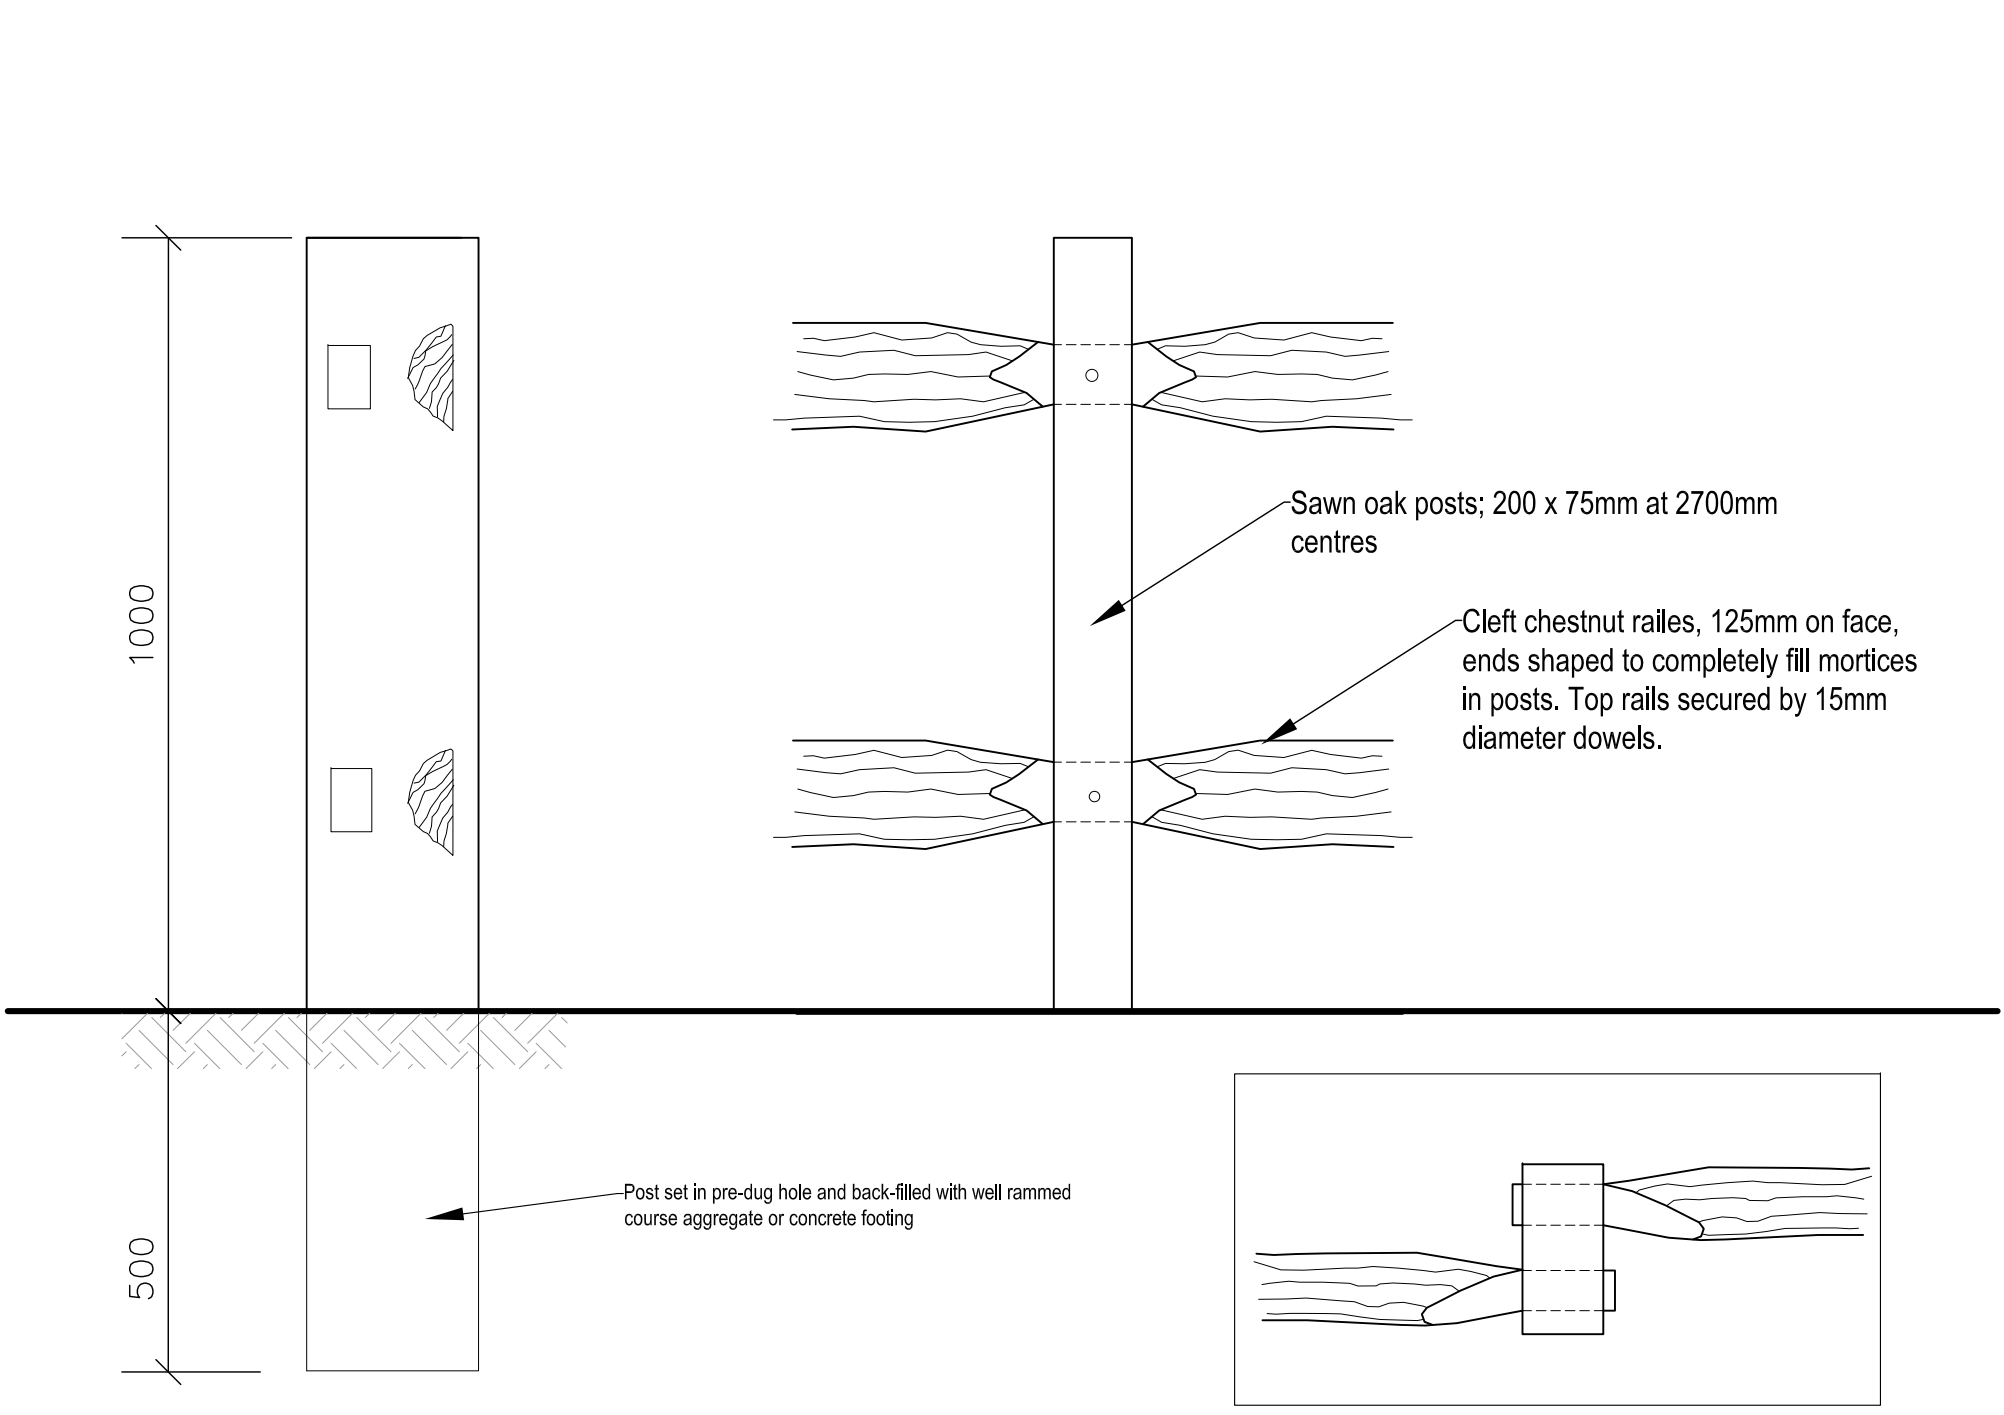

D07 1.0m high rustic post and rail fence (site entrance) 1:10 @ A1

D08 900mm high post and wire fence 1:10 @ A1

Rev	Date	By	Description
CSA environmental Dixies Barns, High Street, Ashwell, Hertfordshire SG7 5NT t 01462 743647 e ashwell@csaenvironmental.co.uk w csaenvironmental.co.uk Project Land at Tye Lane, Walberton			
Title		Boundary Design Details Sheet 2	
Client		Linden Homes Ltd	
Scale	1:10 @ A1	Drawn	AM
Date	Jan 2019	Checked	GC
Drawing No.	CSA/3823/118	Rev	-

ASHWELL DISTRICT COUNCIL, WALBERTON