A1

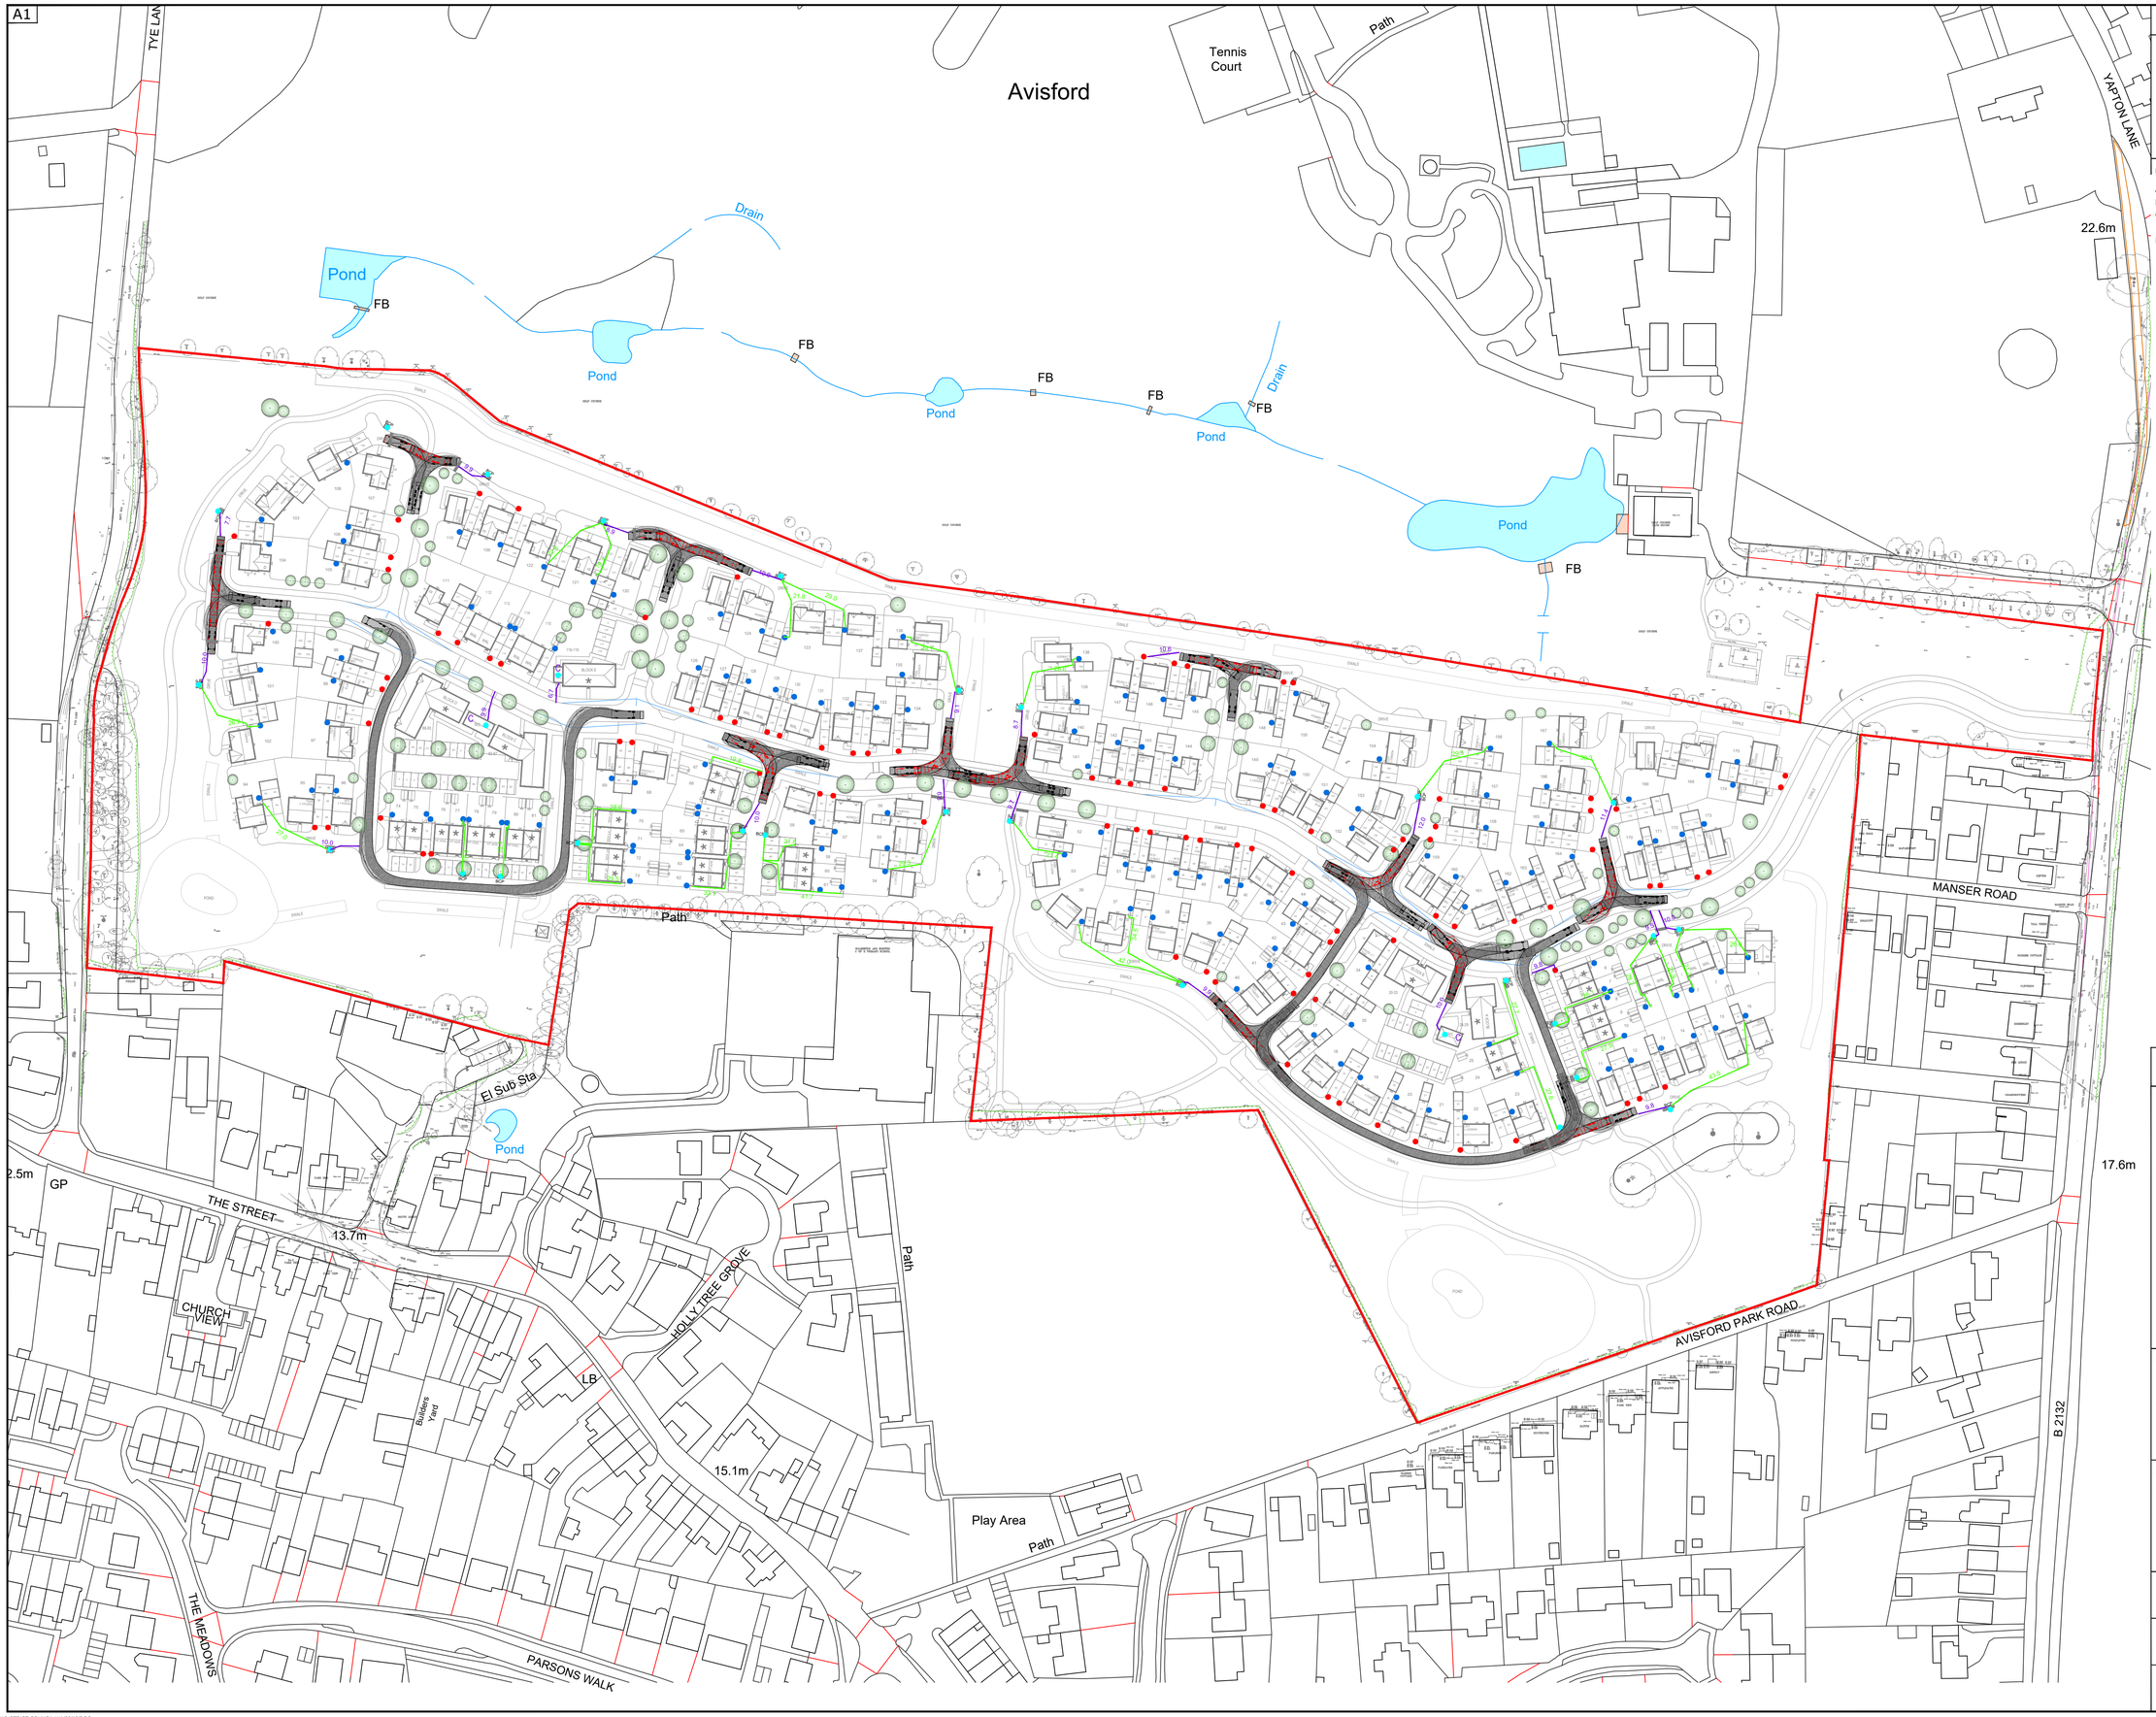

NOTES

This drawing is the copyright of Thrive Ltd ©. All rights reserved. Ordnance Survey Data © Crown Copyright. All rights reserved. Licence No. 100007359. DO NOT scale from this drawing.
Contractors, Sub Contractors and Suppliers are to check all relevant dimensions and levels of the site and building before commencing any shop drawings or building work. Any discrepancies should be recorded to the Architect.
Where applicable this drawing is to be read in conjunction with the Consultants' drawings.

REV	DESCRIPTION	DATE	AUTHOR	CHK'D
A	Planning Issue	12.10.18	MK	
B	Updated base planning layout.	15.01.19	FK	
C	Refuse/Cycle store plan updated	13/02/19	ZC	
D	Bin collection points updated.	09.07.19	ZC/MK	

scale 1:1000

0 20m 40m 60m

LEGEND:

- Refuse Storage Area
- Kerbside Collection Area
- Bin Collection Point
- Home Owner Refuse Drop off Route
- Bin Man Travel Route
- C Cycle Store

Bin Store/Kerb Collection to be located 25m Max from refuse vehicle

PLANNING

thrive. architects

Romsey Office
Building 300, The Grange, Romsey Road, Michelmersh, SO51 0AE
t: 01794 367703 f: 01794 367276 www.thrivearchitects.co.uk

PROJECT
Land East of Tye Lane
Walberton
For: Linden Homes Southern

DRAWING
Cycles & Refuse Plan

SCALE	DATE	AUTHOR CHK'D
1:1000@ A1	Oct	PZ

JOB NO.	DRAWING NO.	REV
LIND171208	CRP.01	D

CLIENT REF.