




Scale 1:20

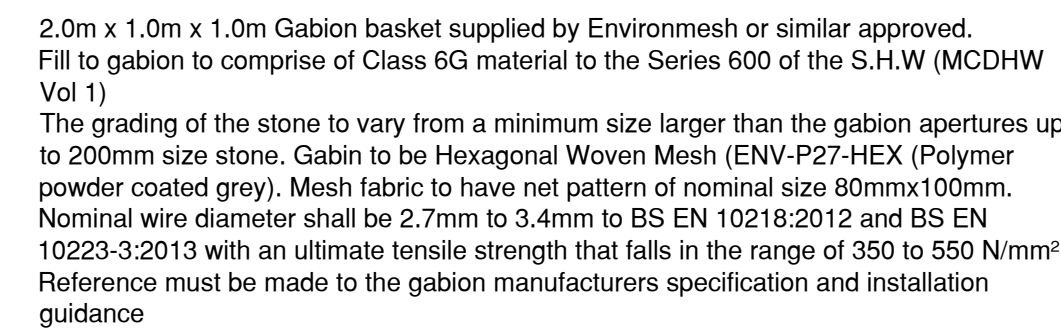

1. All dimensions are in metres unless stated otherwise.
2. Do not scale from this drawing. Only written dimensions are to be used.
3. This drawing should be read in conjunction with the Architect's and Structural Engineer's design drawings and specification.
17. Site Layout and boundary based on AAP Architecture Proposed Site Layout, drawing numbers P1549.11 Revision K, P1549.21 Revision K and P1549.31 Revision J received on 21/01/2020.
18. Topographic Survey taken from mksurveys Topographical Survey drawing number 25802, Sheets 1-3, dated 05.10.18.
19. For Root Protection Areas refer to fpc Environment & Design Ltd drawing number 6233-A (01-04) (dated July 2014).
20. All concrete products should be sulphate resisting.
21. Pipework should have spigot and socket flexible joints.
22. Refer to Geotechnical report for sulphate resisting class and AECCE class.
23. **ANY VARIANCE OR DISCREPANCY MUST BE REPORTED BACK TO RCP ENGINEERING BEFORE WORK BEGINS.**

The minimum depth of pipe cover to the crown of gravity pipes without protection should be as follows:

- domestic gardens and pathways without any possibility of vehicular access, 0.35m;
- domestic driveways, parking areas and yards with height restrictions to prevent entry by vehicles with a gross weight in excess of 7.5 tonnes, 0.5m;
- domestic driveways, parking areas and narrow streets without footways (e.g. mews developments) with limited access for vehicles with a gross weight in excess of 7.5 tonnes, 0.9m;
- agricultural land and public open space, 0.9m;
- other highways and parking areas with unrestricted access to vehicles with gross vehicle weight in excess of 7.5 tonnes, 1.2m.

1. EXISTING SERVICES. Depth of existing services must be determined prior to works commencing. The contractor is responsible for establishing underground services in accordance with HSE Guidance note HS (G) 47. Any services which would be within the proposed construction layers must be lowered to below the sub-base.



A	26.05.20	Gabion Details and outfall elevation added	TRS	TRS	TRS
Rev.	Date	Details	By	Chkd	Appd

Client:-



Site:-
Fontwell
Eastergate
Arundel

Drawing Title:-

SUDS FEATURE DETAILS

Sheet 1 of 2

Date:	March 2020	Scales:	As Shown at A1
Drawn:	GD-I	Checked:	ID
		Approved:	TBS

Drawing No.

FON-183-01-A

INITIAL TENDER ISSUE
SUBJECT TO PLANNING APPROVAL



Rogers Cory Partnership
Architectural and Civil Consultants
The Old School Old School Road
Hook Hampshire RG27 9NU

T: 01256 769269 E: mail@rcpconsultants.co.uk W: rcpconsultants.co.uk