




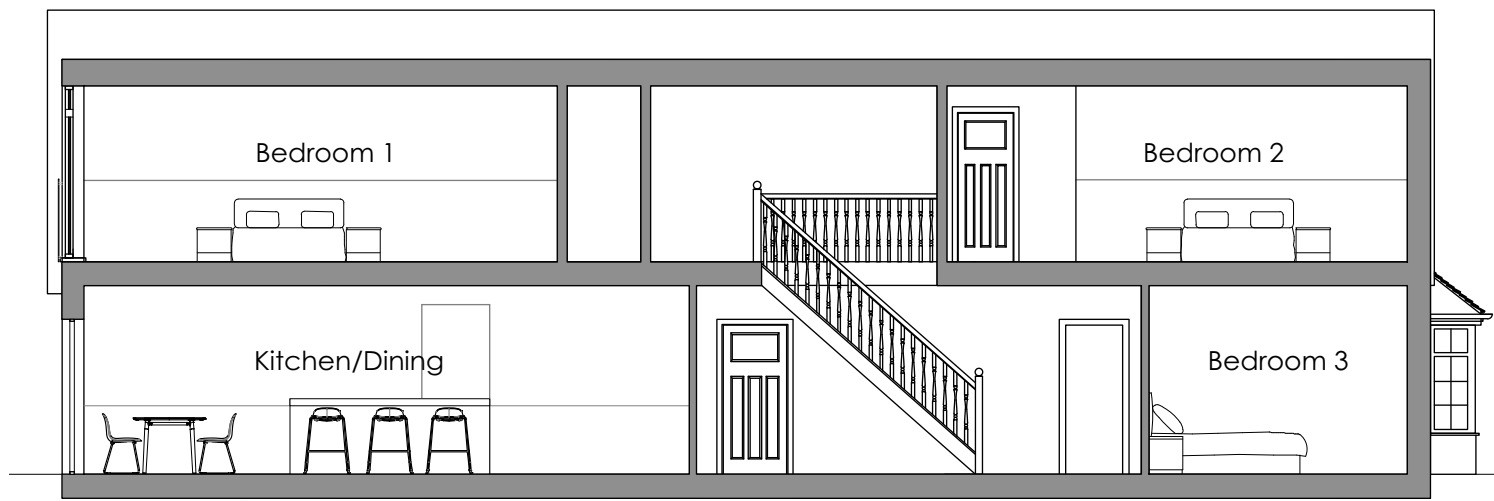


PROPOSED SECTION A-A

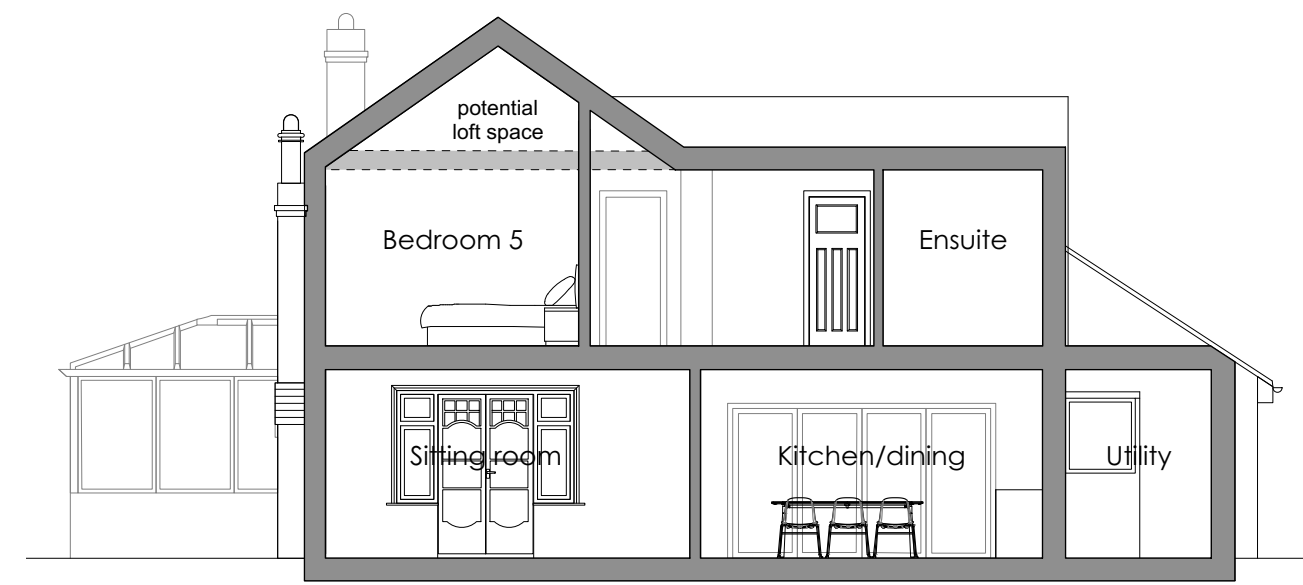

PROPOSED SECTION B-B

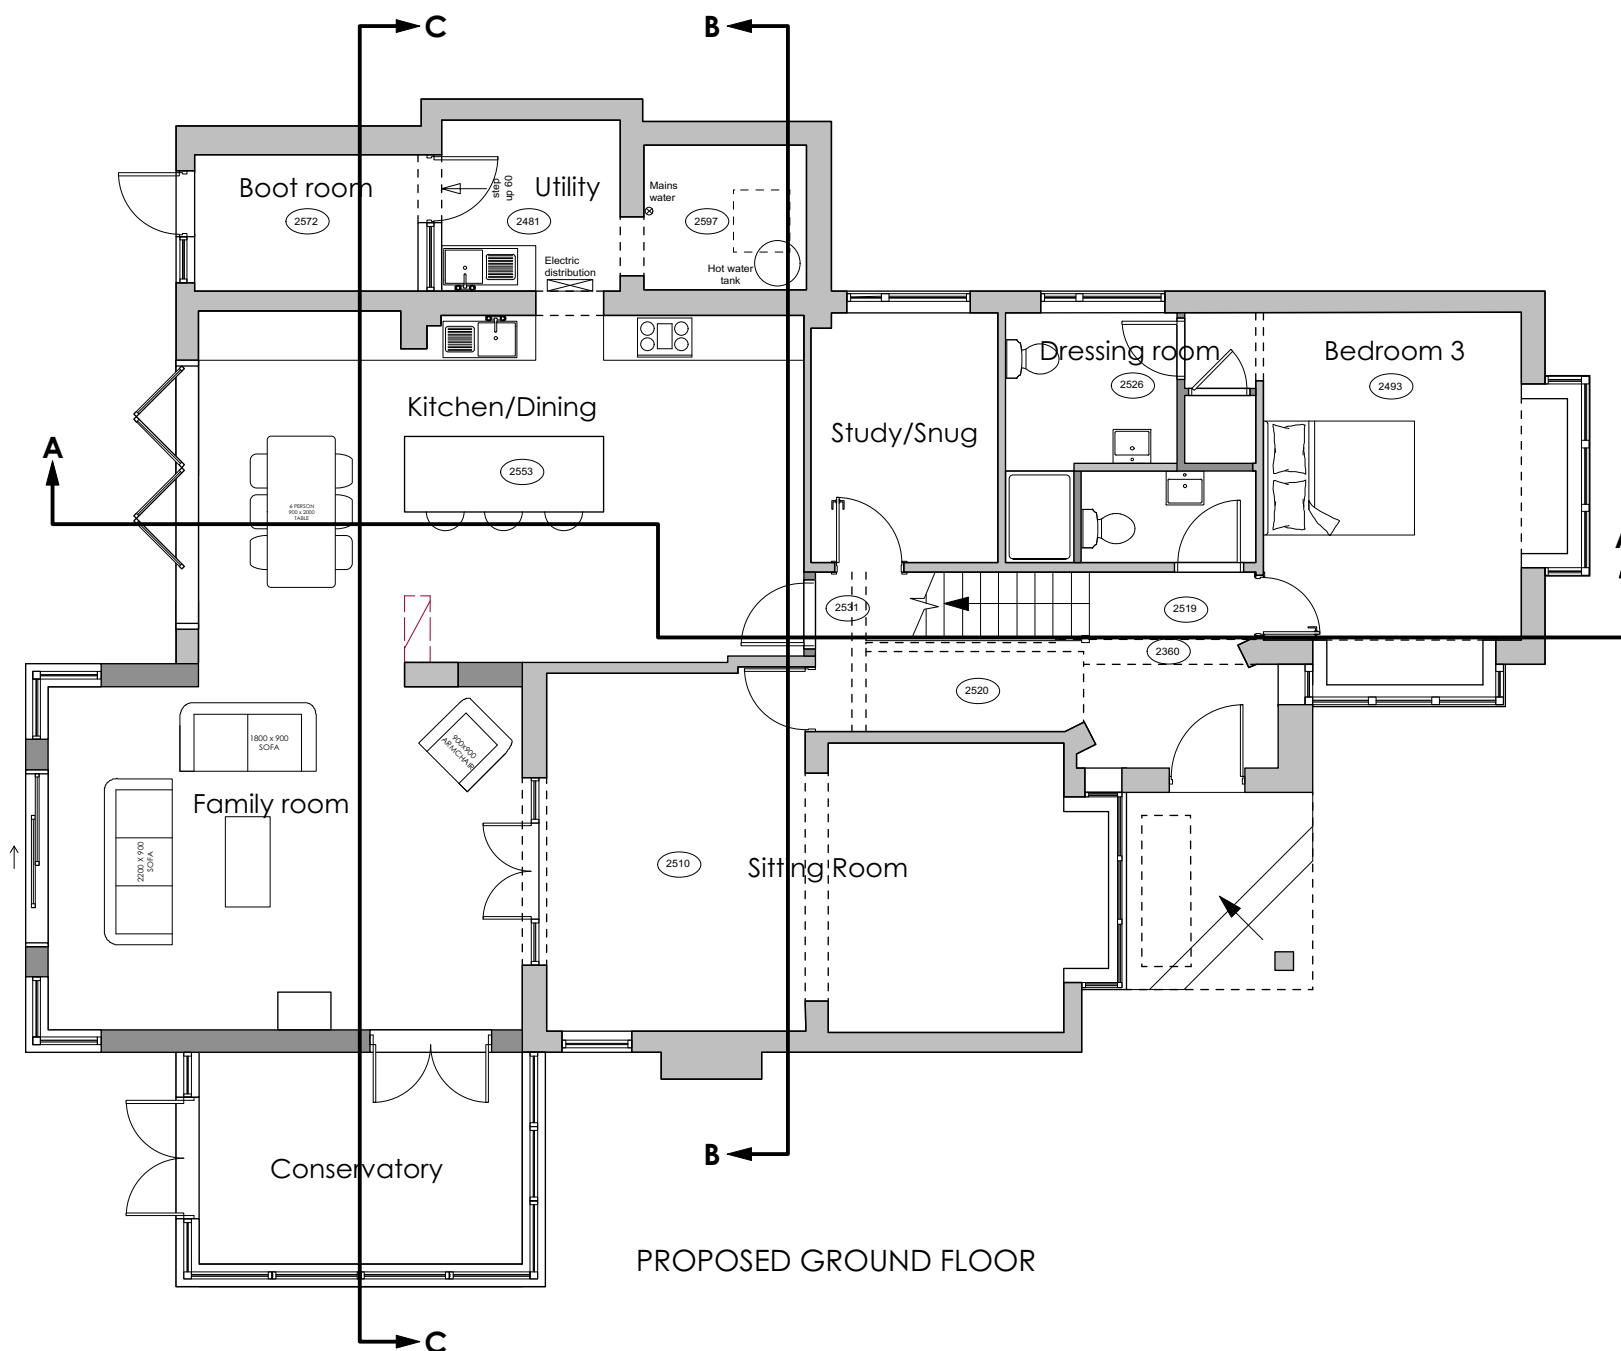

PROPOSED GROUND FLOOR

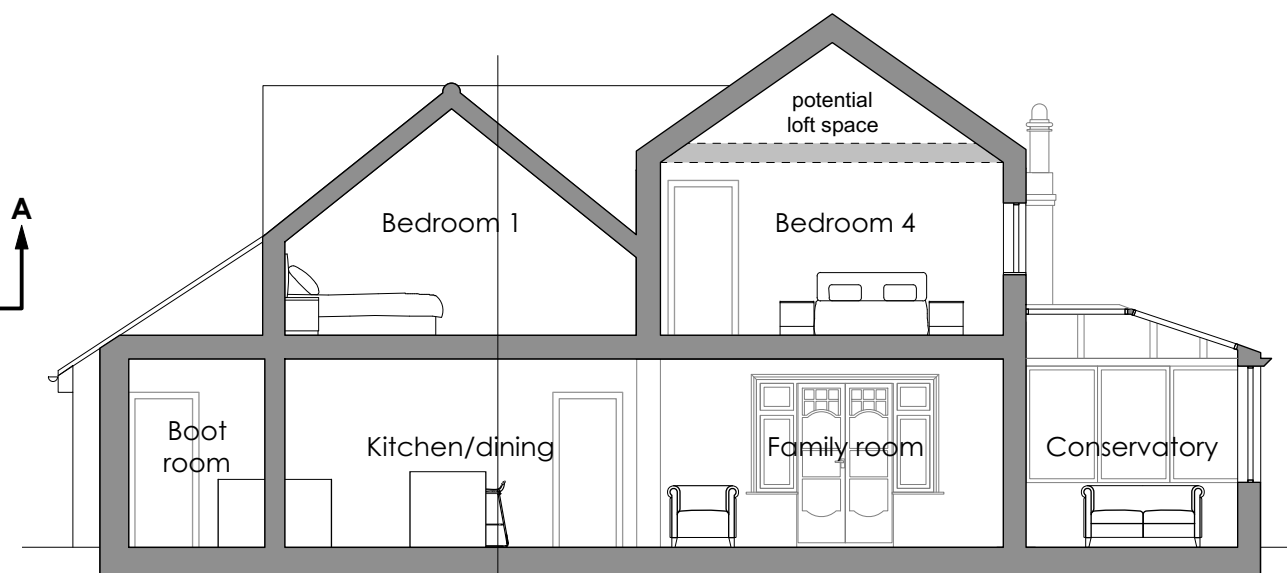

PROPOSED SECTION C-C



Status	PLANNING			
Job no / drawing no	773 P/05	Job title	ARUN HOUSE	
Drawing title	Proposed Sections			
Date	06-01-21	Sheet	A3	Scale
				1:100
Drawn by	GR	Checked by	JH	

