




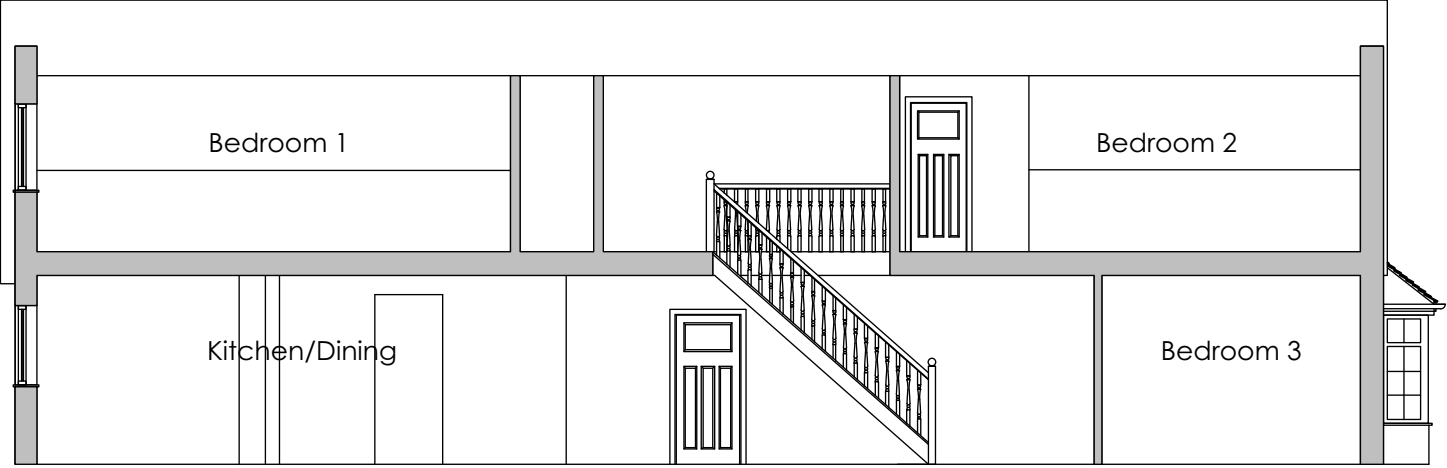


EXISTING SECTION A-A

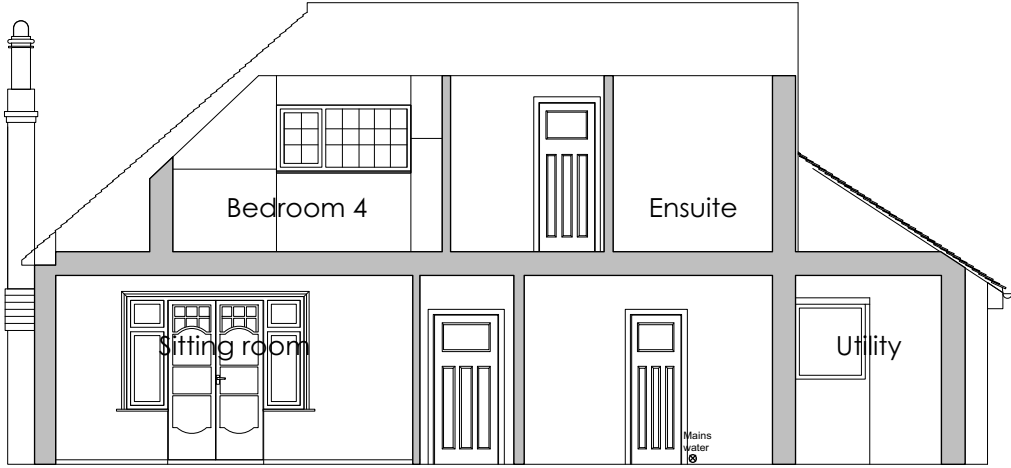

EXISTING SECTION B-B

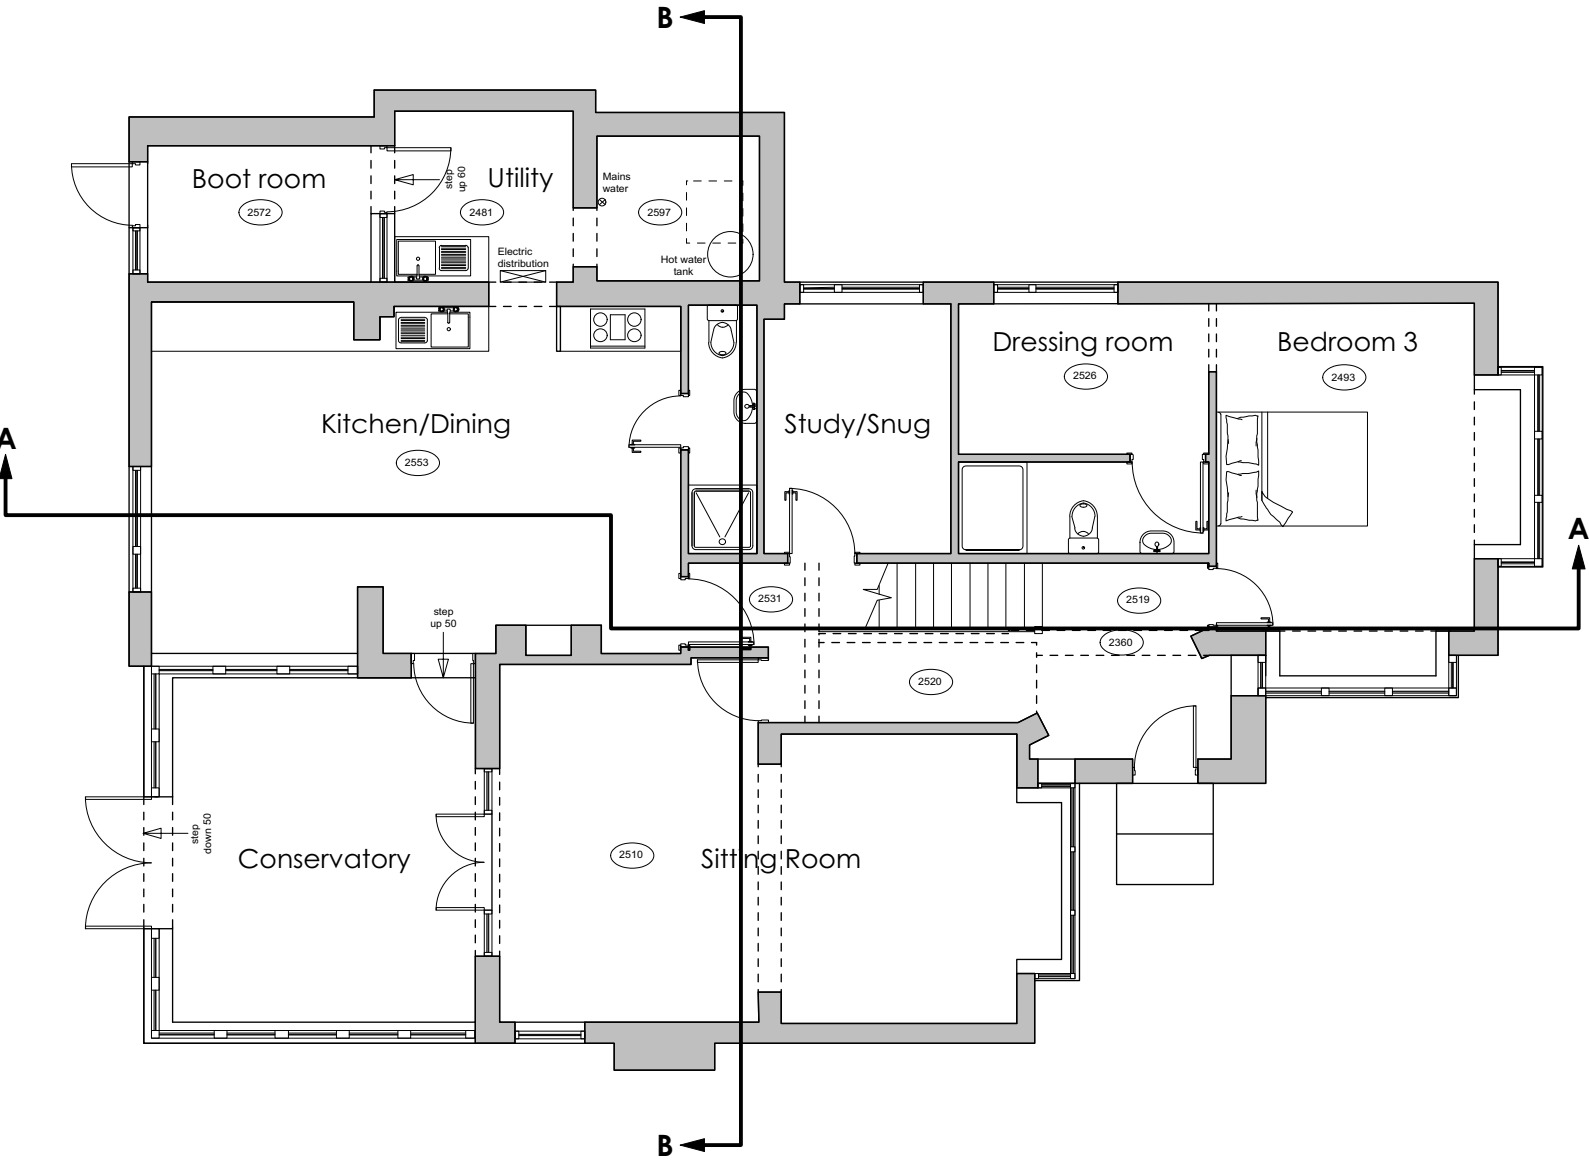

EXISTING GROUND FLOOR

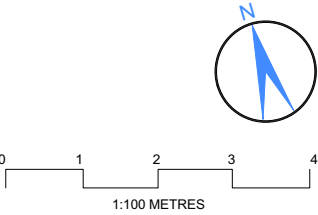

AMENDMENT:					DATE
Status		PLANNING			
Job no / drawing no		Job title			hetreed ross architects hra www.hetreedross.com 01225 755867
773 S/06		ARUN HOUSE			
Drawing title					
Existing Sections					
Date	Sheet	Scale	Drawn by	Checked by	
06-01-21	A3	1:100	GR	JH	
All dimensions to be checked on site. Print Drawing in colour. Refer to CDM Sheet XXX/CDM					Do not scale

