



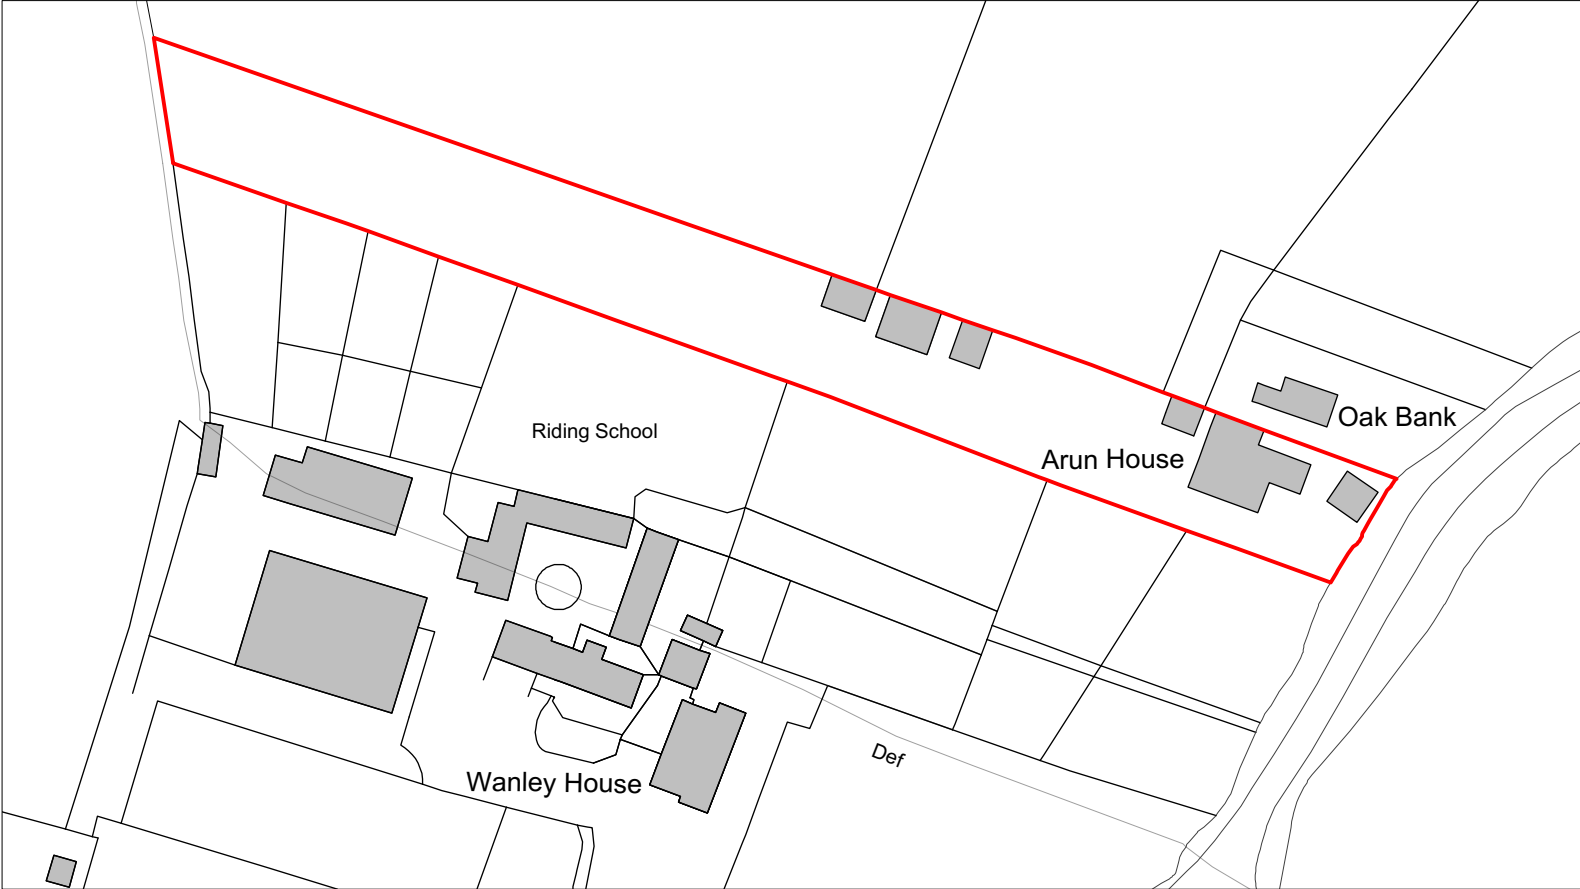

LOCATION PLAN 1:1250

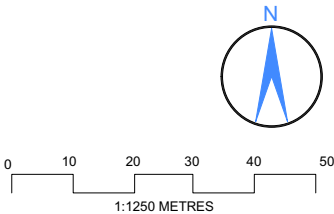

AMENDMENT:					DATE
Status	PLANNING				
Job no / drawing no	Job title				
773 S/01	ARUN HOUSE				
Drawing title	hetreed ross architects hra				
Location Plan					
Date	Sheet	Scale	Drawn by	Checked by	
06-01-21	A3	1:1250	GR	JH	
www.hetreedross.com 01225 755867					
All dimensions to be checked on site. Print Drawing in colour. Refer to CDM Sheet XXX/CDM					
Do not scale					