



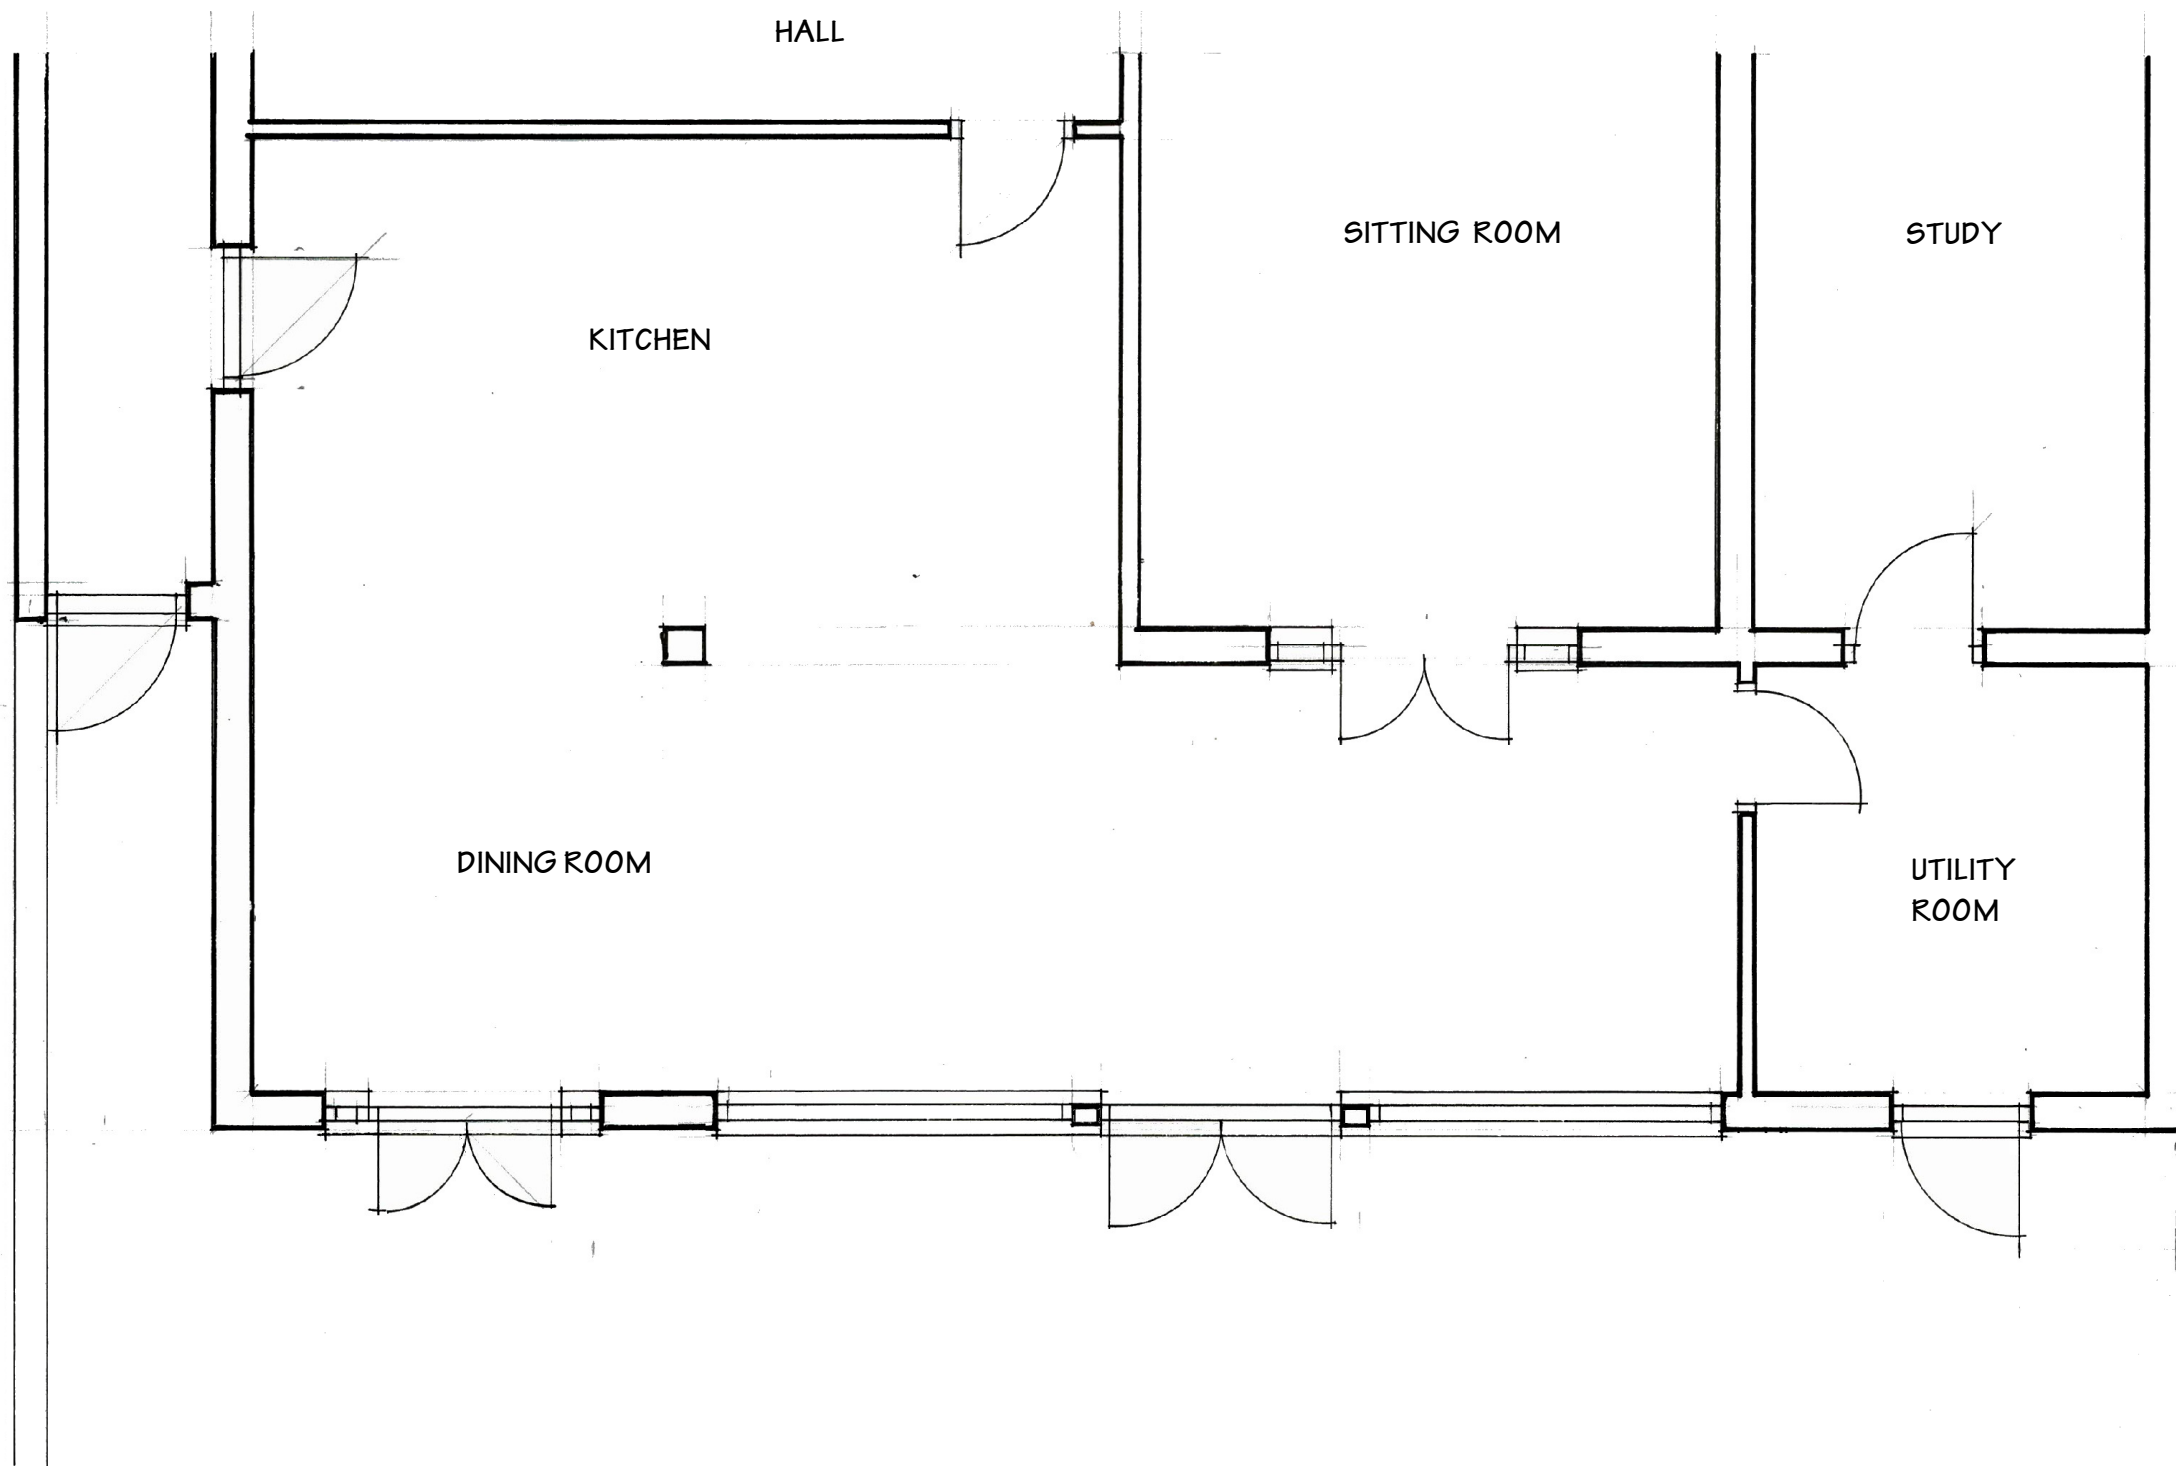

0m 1m 2m 3m 4m 5m
Scale 1/50 @ A3

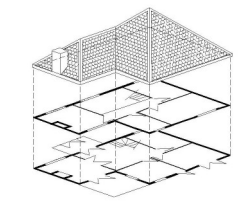

ARCHITECTURAL DESIGN



01730 268719
07878 068787
nmarchitectural@outlook.com
Saxon End
Bordean
Petersfield
Hampshire
GU32 1EP

Client
MR & MRS HIGHAM

Job
**PROPOSED REAR EXTENSION
TO EXISTING GARDEN ROOM
MIDWAY, AVISFORD PARK RD
WALBURTON**

Drawing
EXISTING FLOOR PLAN
COPYRIGHT ©

Date November 2021

Ref
HI/21/001