



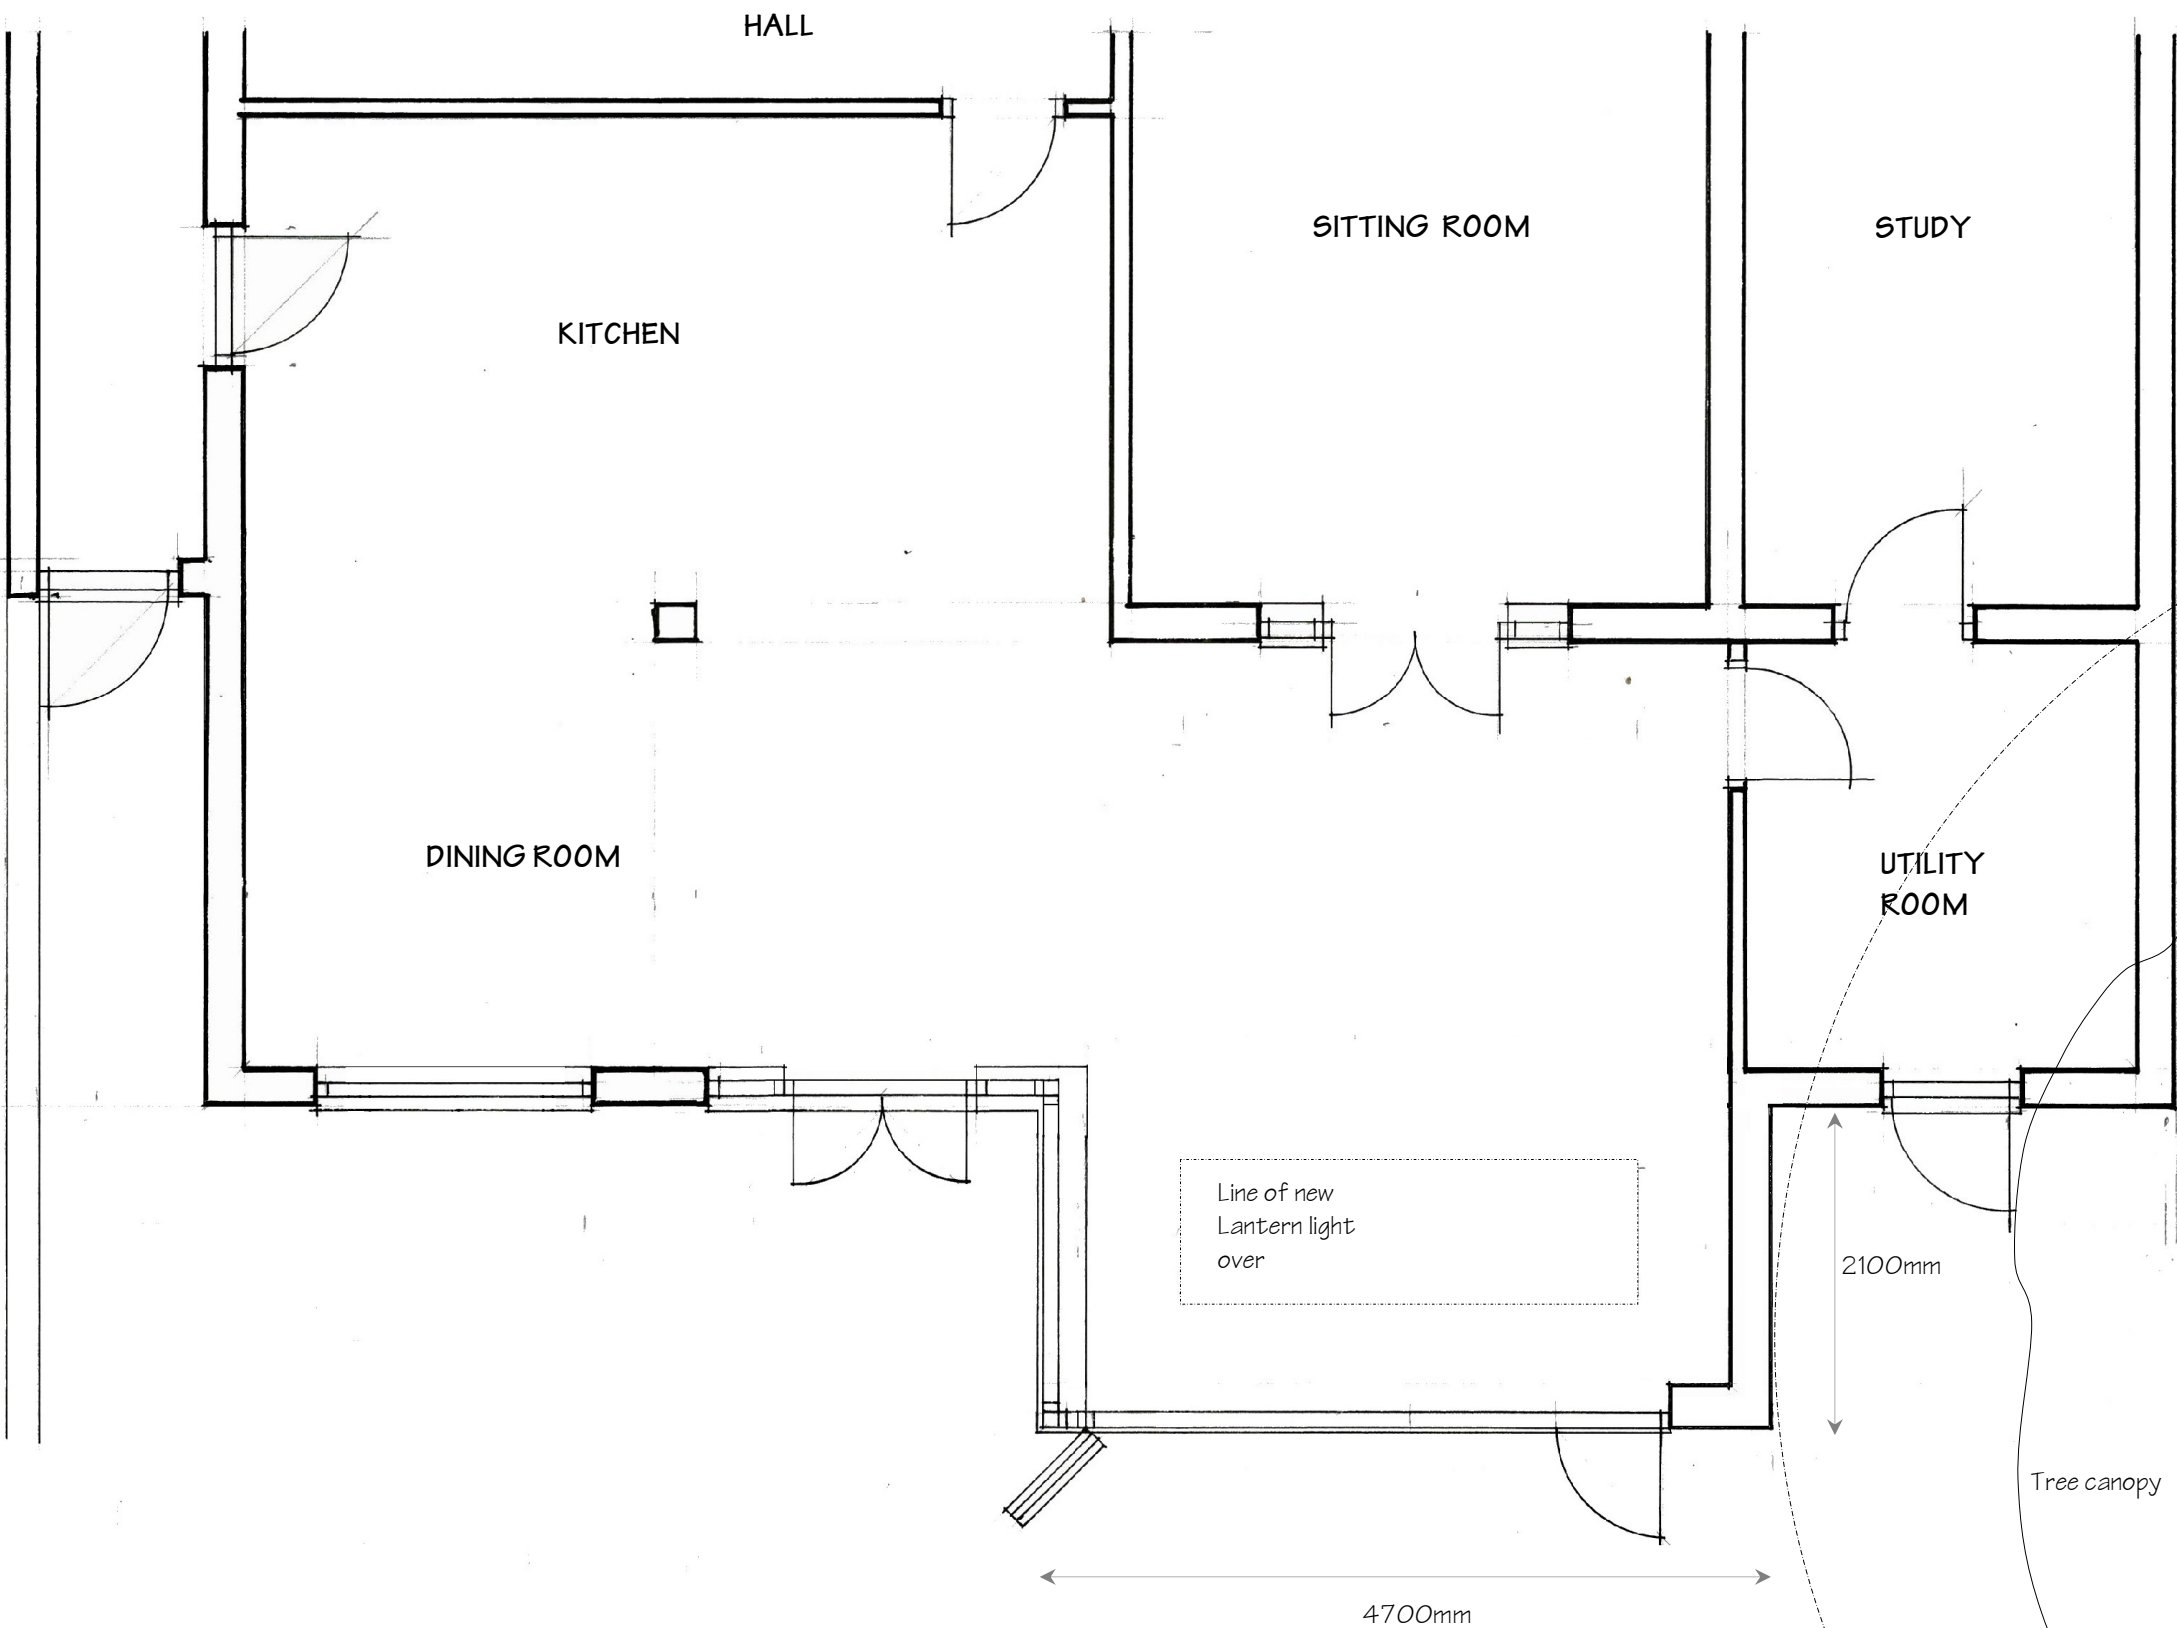

ARCHITECTURAL DESIGN

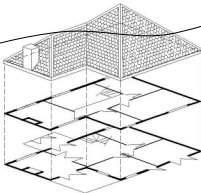

01730 268719
07878 068787
nmarchitectural@outlook.com

Saxon End
Bordean
Petersfield
Hampshire
GU32 1EP

Client
MR & MRS HIGHAM

Job
**PROPOSED REAR EXTENSION
TO EXISTING GARDEN ROOM
MIDWAY, AVISFORD PARK RD
WALBURTON**

Drawing COPYRIGHT ©

PROPOSED FLOOR PLAN

Date November 2021

Ref
HI/21/003

A