


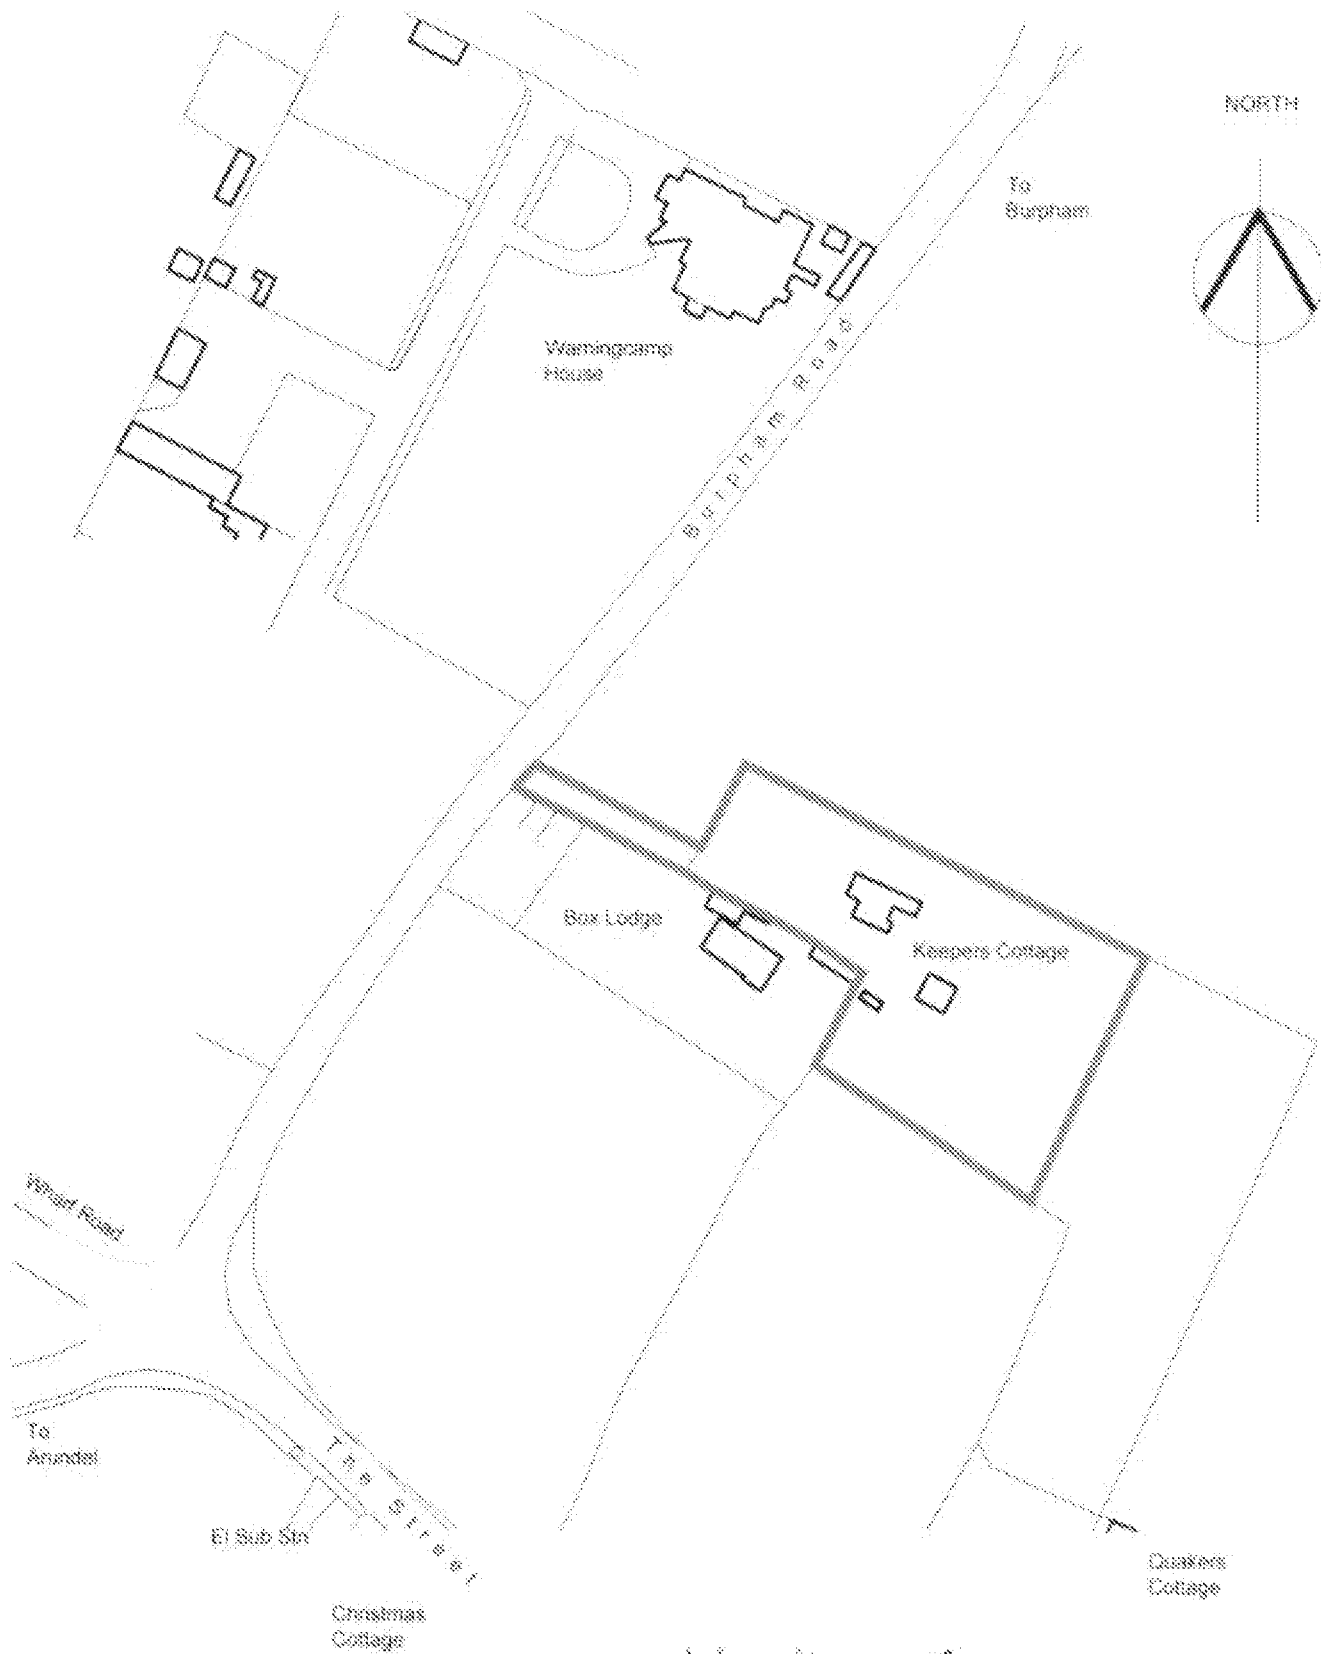

W 16 09

project:

Keepers Cottage
221 Warmingcamp, West Sussex

Maurice Ashenden-Bax
Chartered Architect

drg. no:

CALCETTO COTTAGE, CROSSHILL LANE

rev.:

date: 11.12.09

scale: 1:1250

08.1533.01