
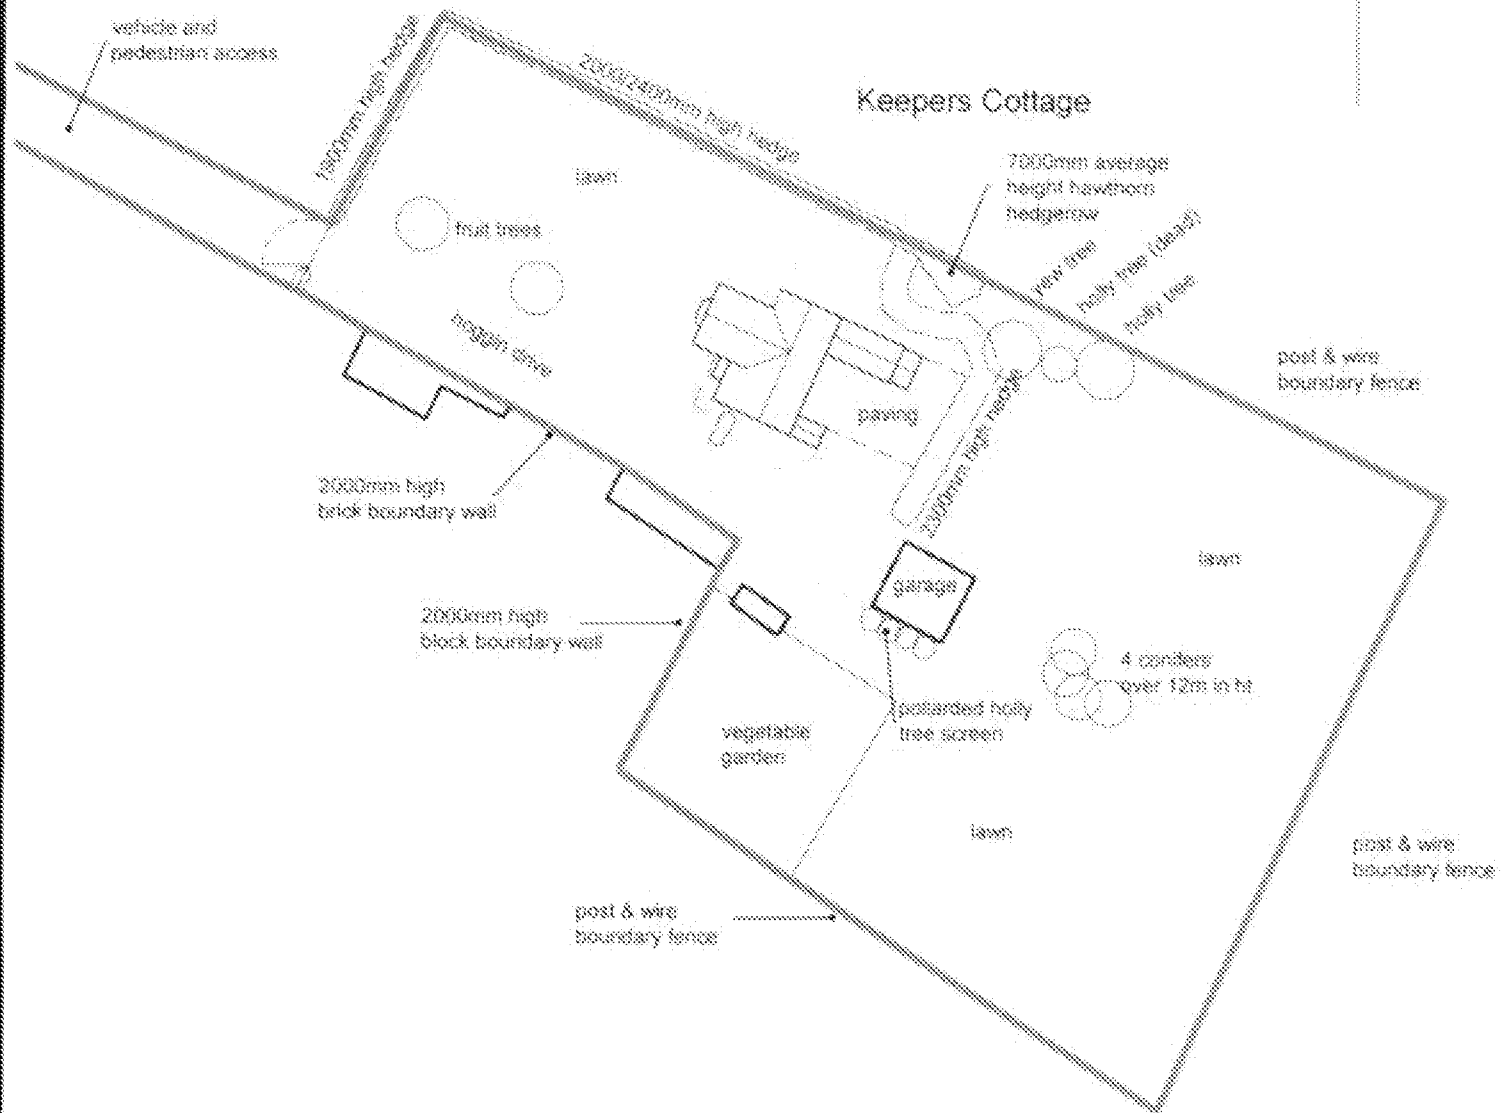


W 16 09

NORTH

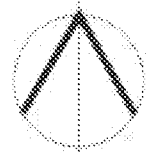

Block Plan as existing

project:

Proposed Extension
Keepers Cottage
221 Warningcamp, West Sussex

Maurice Ashenden-Bax
Chartered Architect

CALCETTO COTTAGE, CROSSBUSH LANE
ARUNDEL, WEST SUSSEX BN15 8PX

drg. no:

rev.:

date: 10.12.09

scale: 1:500

09.1533.02