


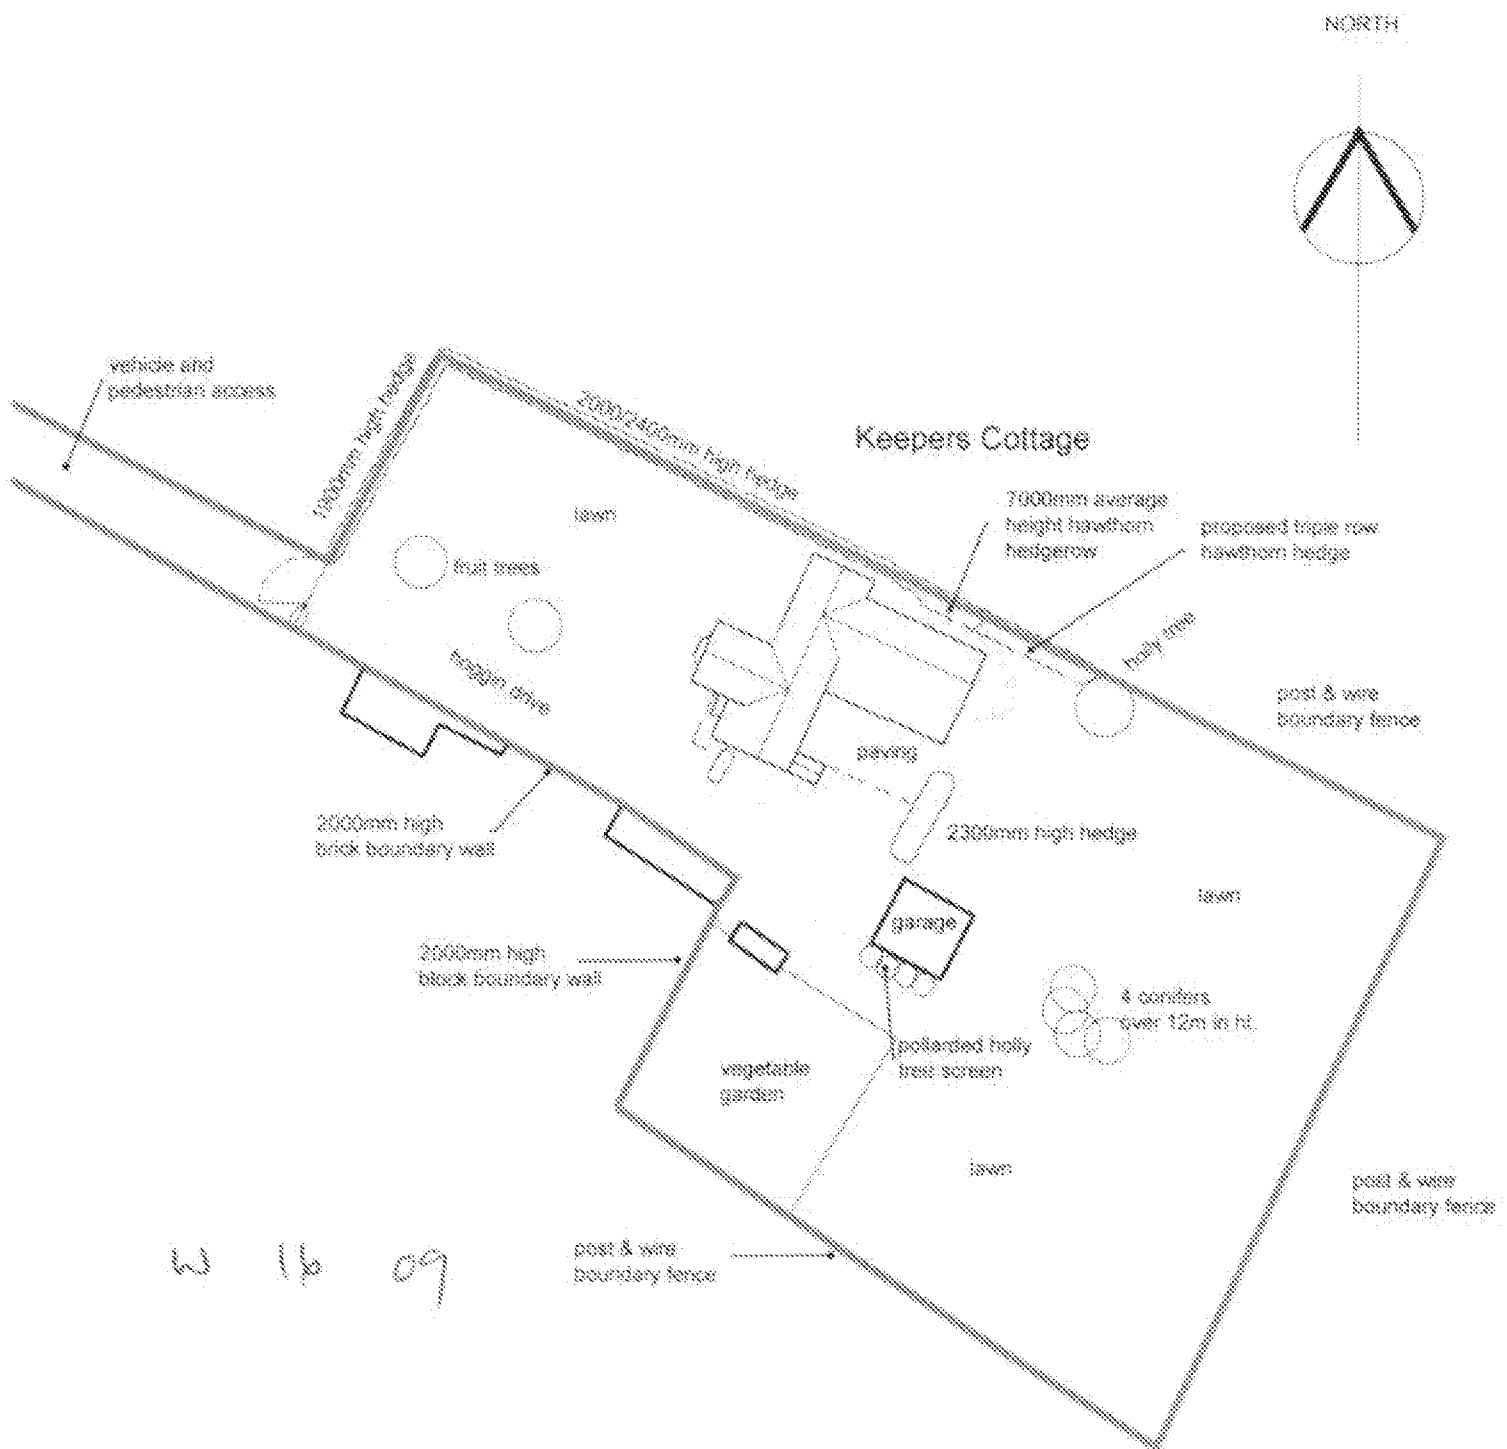

Block Plan as proposed

project:

Proposed Extension
Keepers Cottage
221 Warningcamp, West Sussex

Maurice Ashenden-Bax
Chartered Architect

drg. no:

date:

10.12.09

scale:

1:500

05