


ARUN DISTRICT COUNCIL
No. W 1 09
RECEIVED

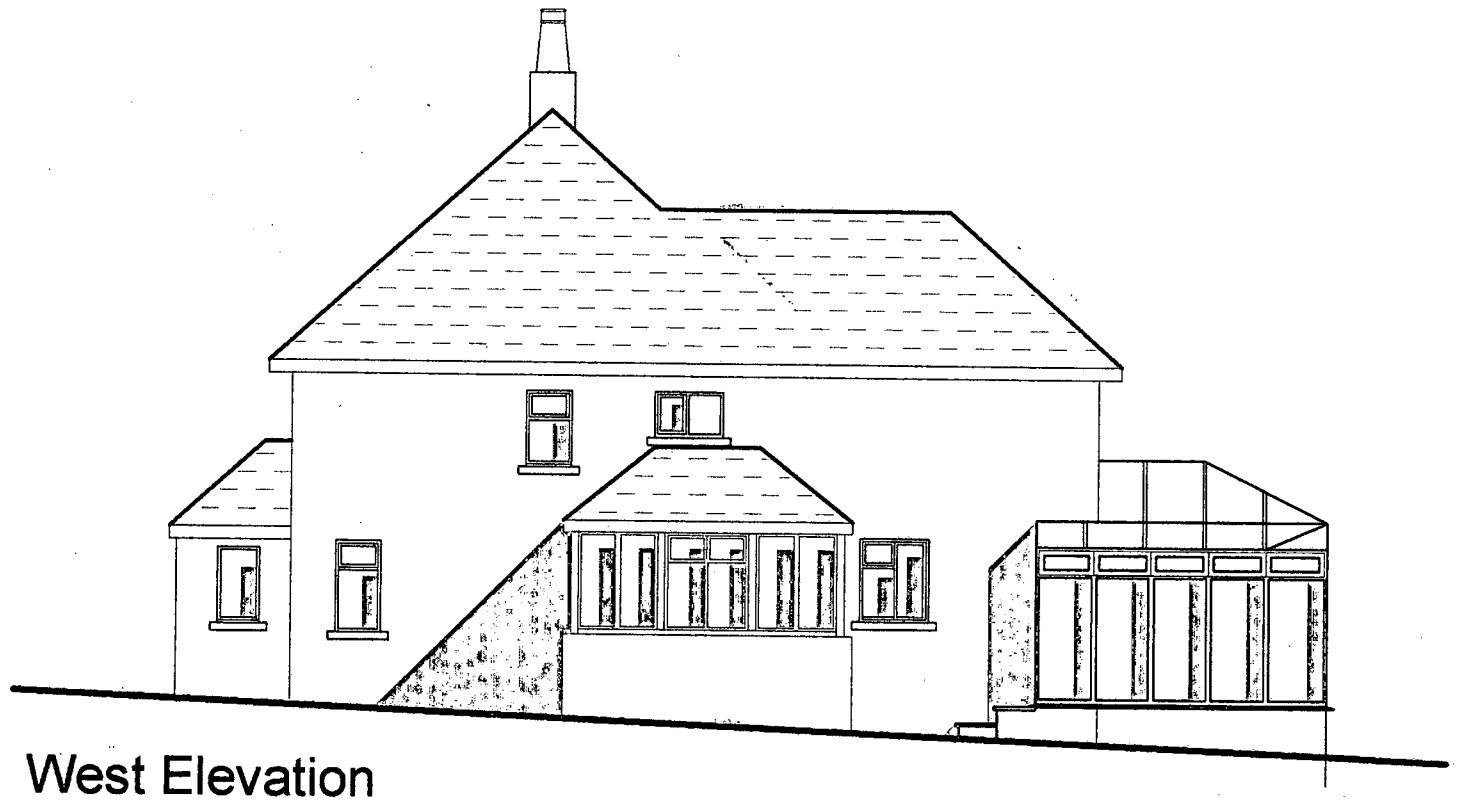


West Elevation

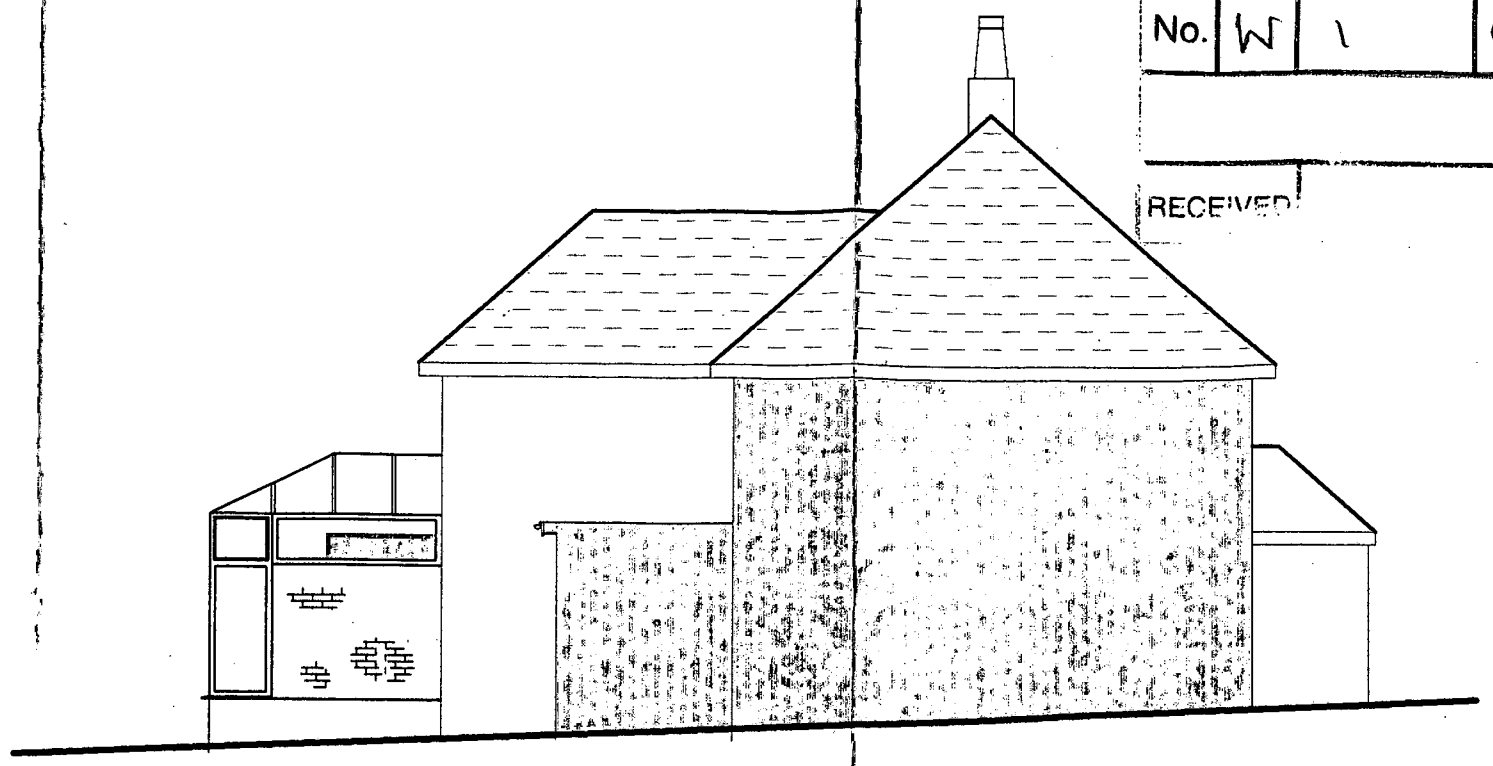

East Elevation

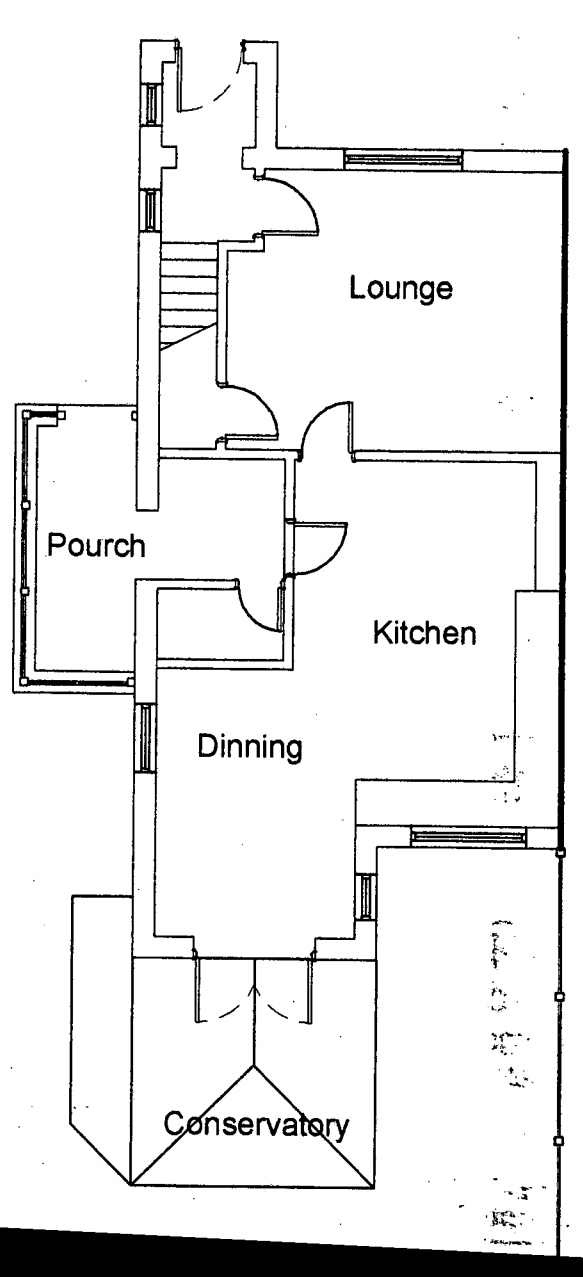


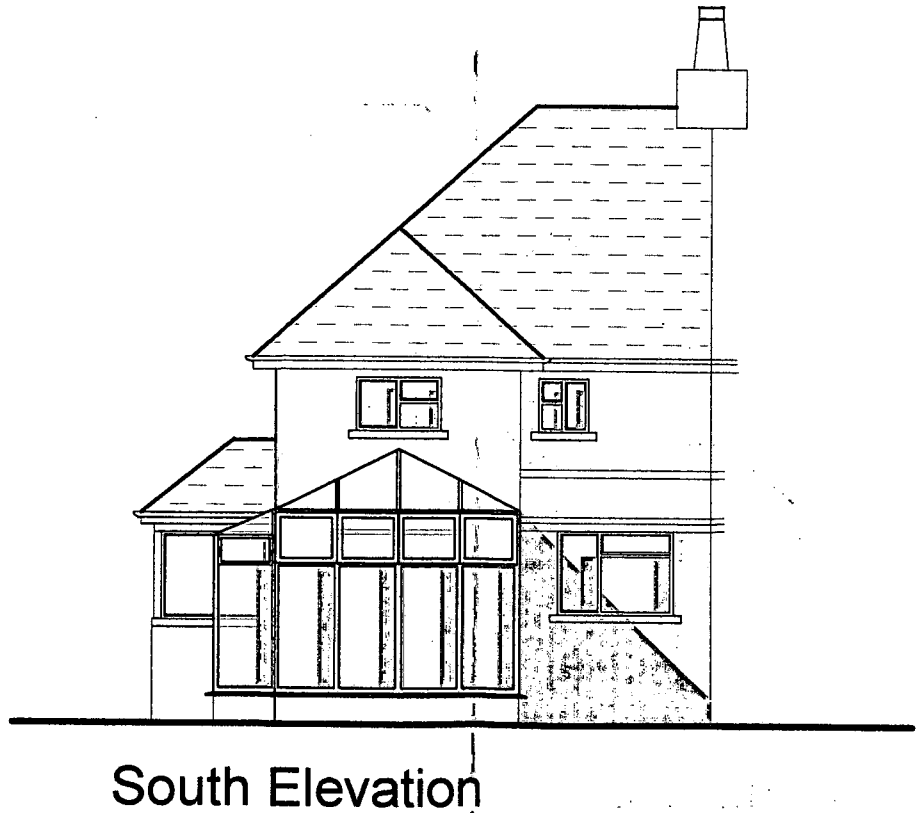

South Elevation



North Elevation

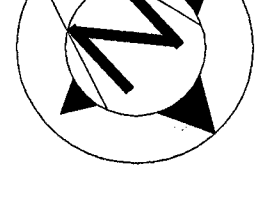

ADDRESS	Ref:- Dwg 002
Jubilee Cottage Warningcamp Arundel	Date: 20th January 2009
Drawing:- **Proposed Elevations/Plan**	Scale 1: 100 @A3

ARUN DISTRICT COUNCIL:W/17/09