

General Notes

CLADDING

16 x 120mm overlap shiplap fixed with 38mm ring-shanked nails. Rainwater skirt fitted to back and end walls to prevent water ingression.

FRAMEWORK

75 x 47mm sawn timber with vertical studwork at approx 600mm centres. Wind bracing on all unlined structures.

FIXING TO BASE

Galvanised strapping at approx 1.2m centres directly into concrete base. Further brackets on all door apertures.

DOOR FRAMES / OPENINGS

75 x 94mm studwork at sides of door openings. Door height is 2130mm inc single course of brickwork.

OVERHANG / CANOPY

900mm plus guttering.

ROOF

Ridge height is 2.7m not inc single course of brickwork. Trusses from 75 x 47mm sawn timber. Onduline corrugated roofing with galvanised steel ridges.

GUTTERING

112mm black UPVC gutter with 68mm down pipes.

EXTERIOR FINISH

All timbers minus sheet material are vacuum pressure impregnated with Perma wood 1704 preservative manufactured to BS8417, Table 9.

ARUN DISTRICT COUNCIL			
No.	W	7	08

REDMIRE STABLES & BUILDINGS Ltd

Five Oaks Sawmill
Haven Road, Five Oaks
West Sussex
RH14 9BD

Tel: 01403 785508
Fax: 01403 785333


email: mark@redmire.co.uk
web: www.redmire.co.uk

No. Revision/Issue Date


Project *mtp/2008/100*

Date *20th August 2008*


Scale *as denoted*

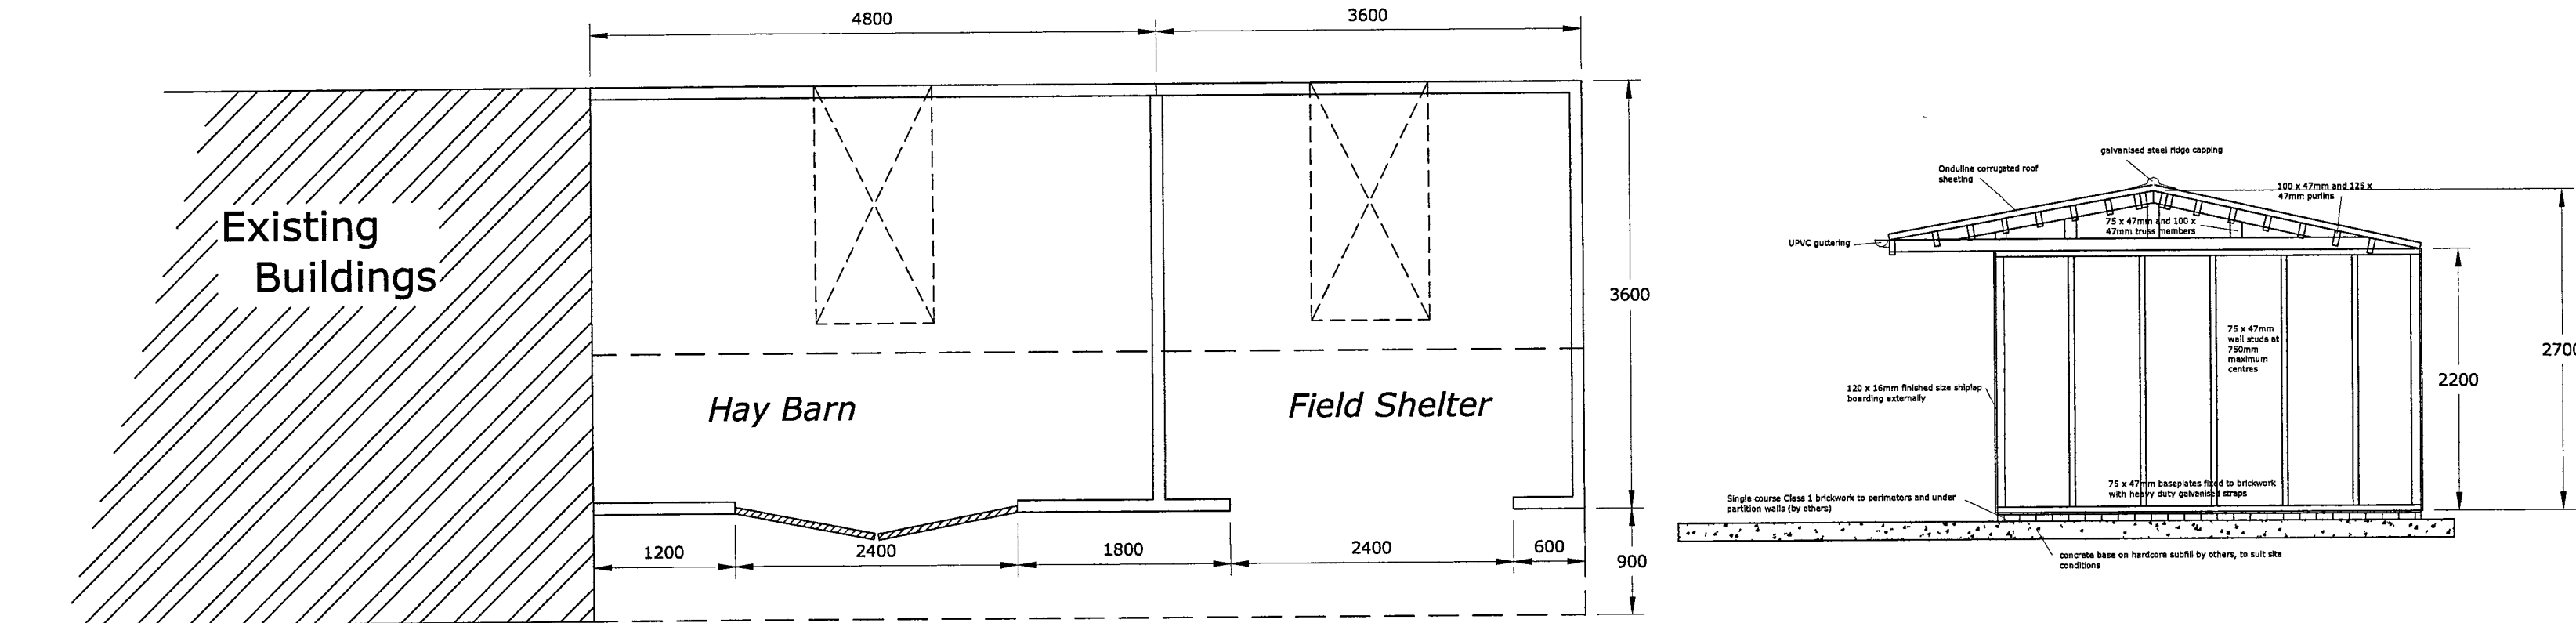


Plan & Section Views 1:50

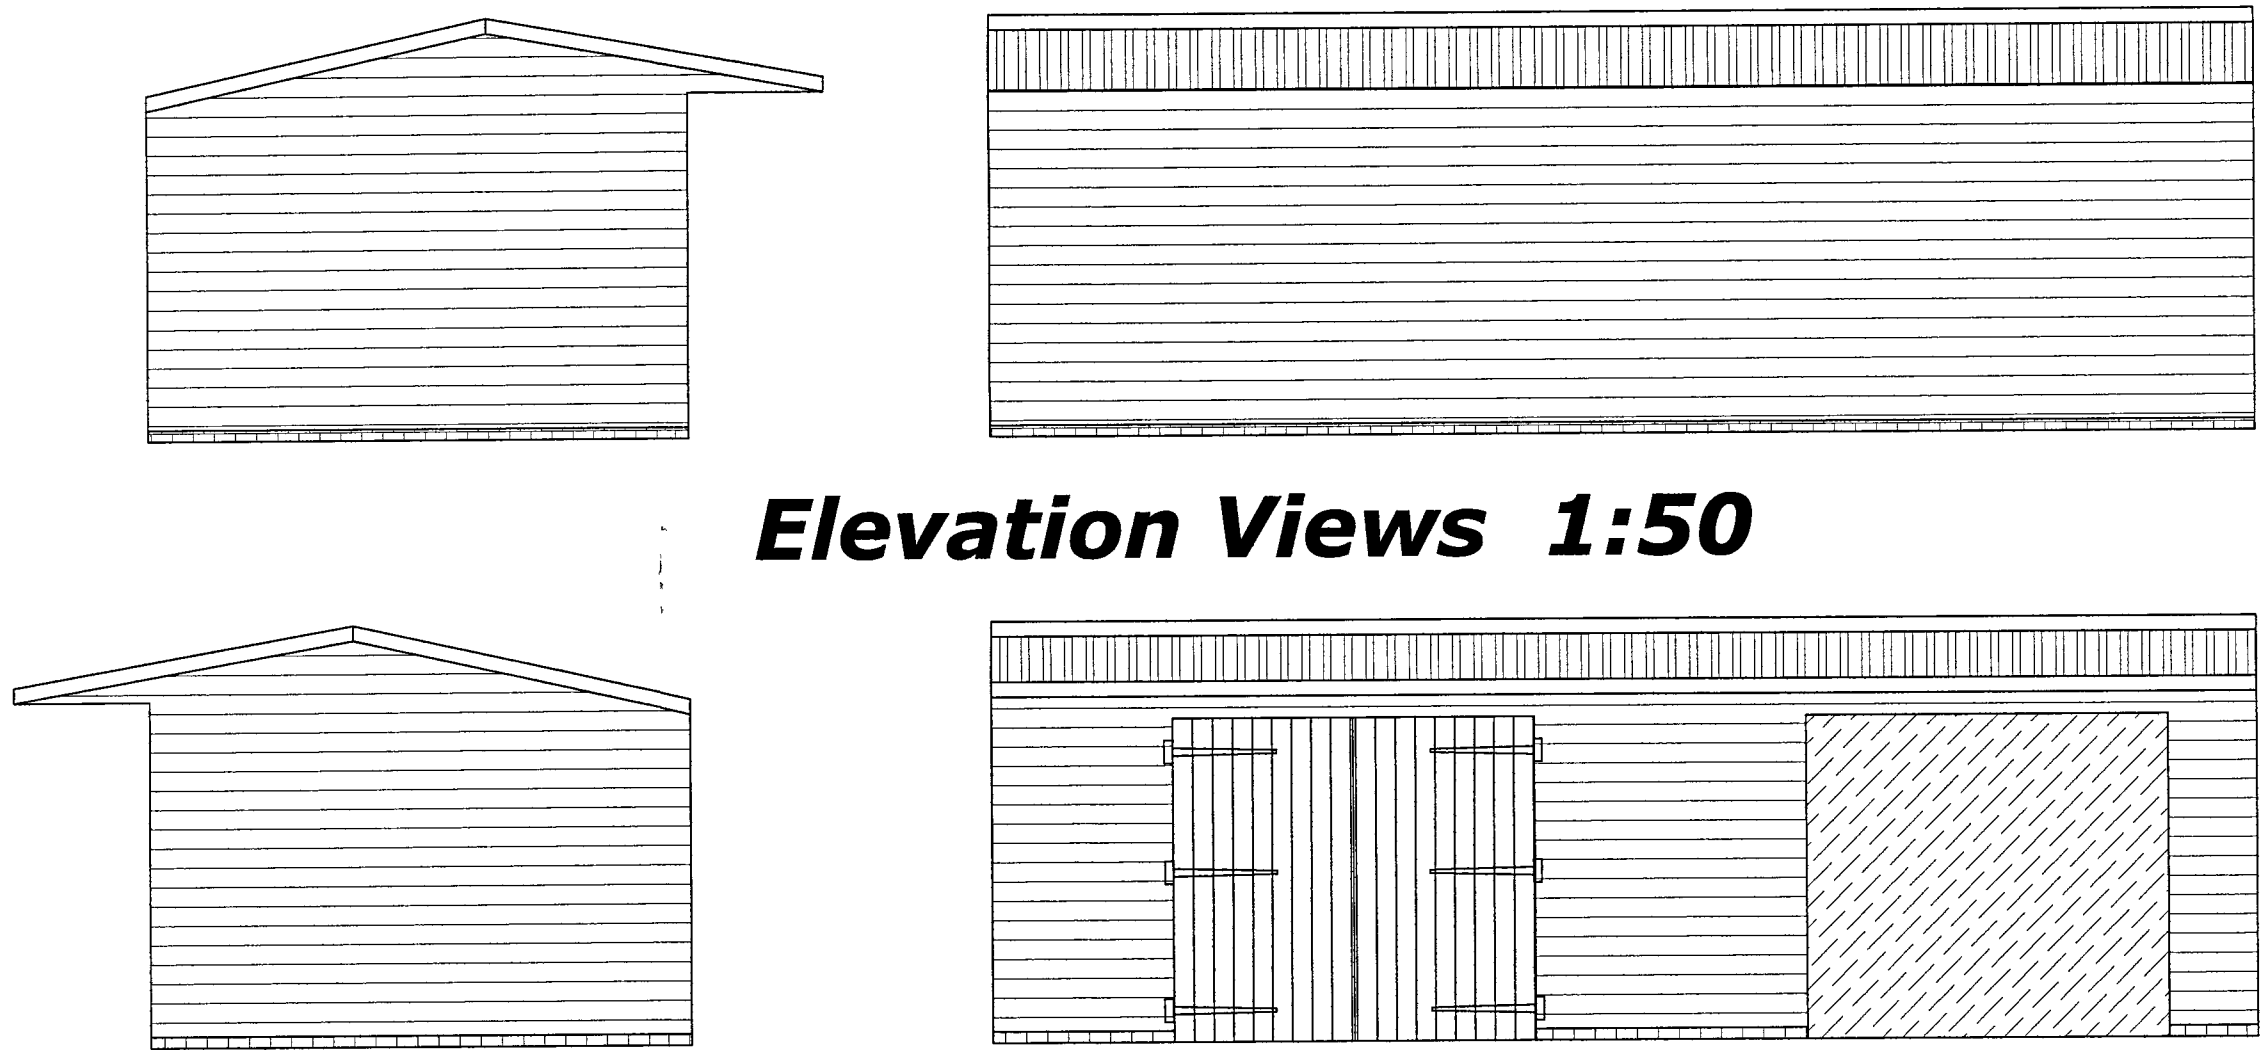

Elevation Views 1:50

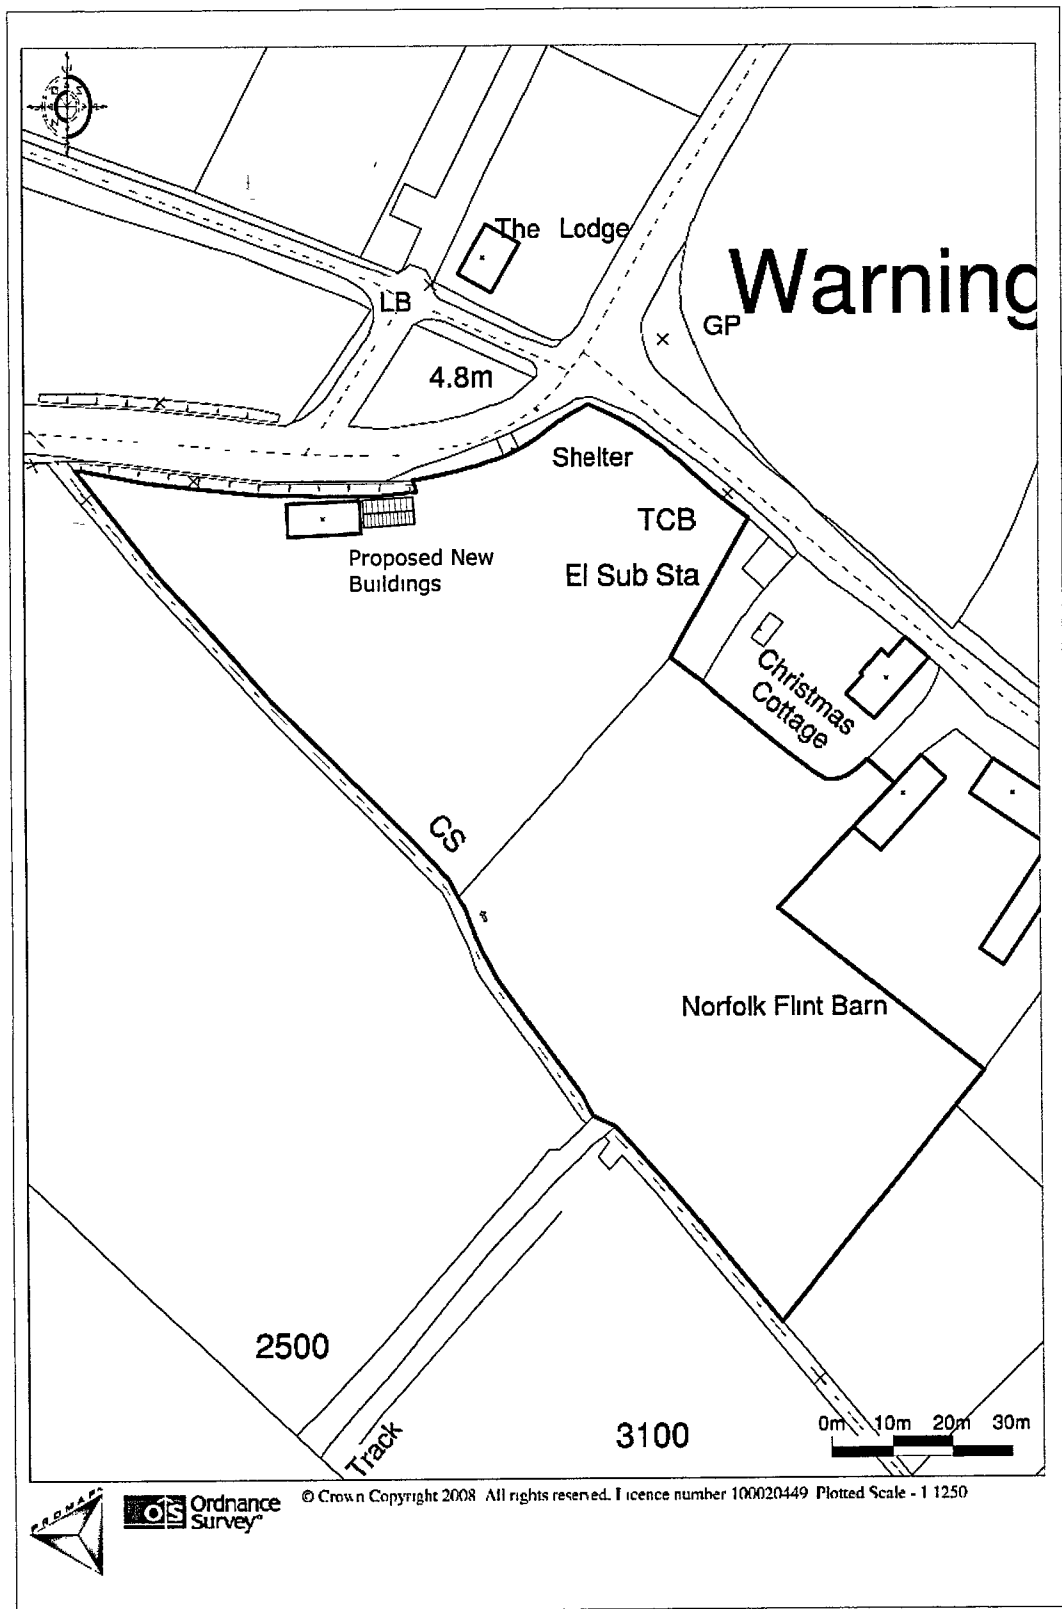

Key Plan 1:1250

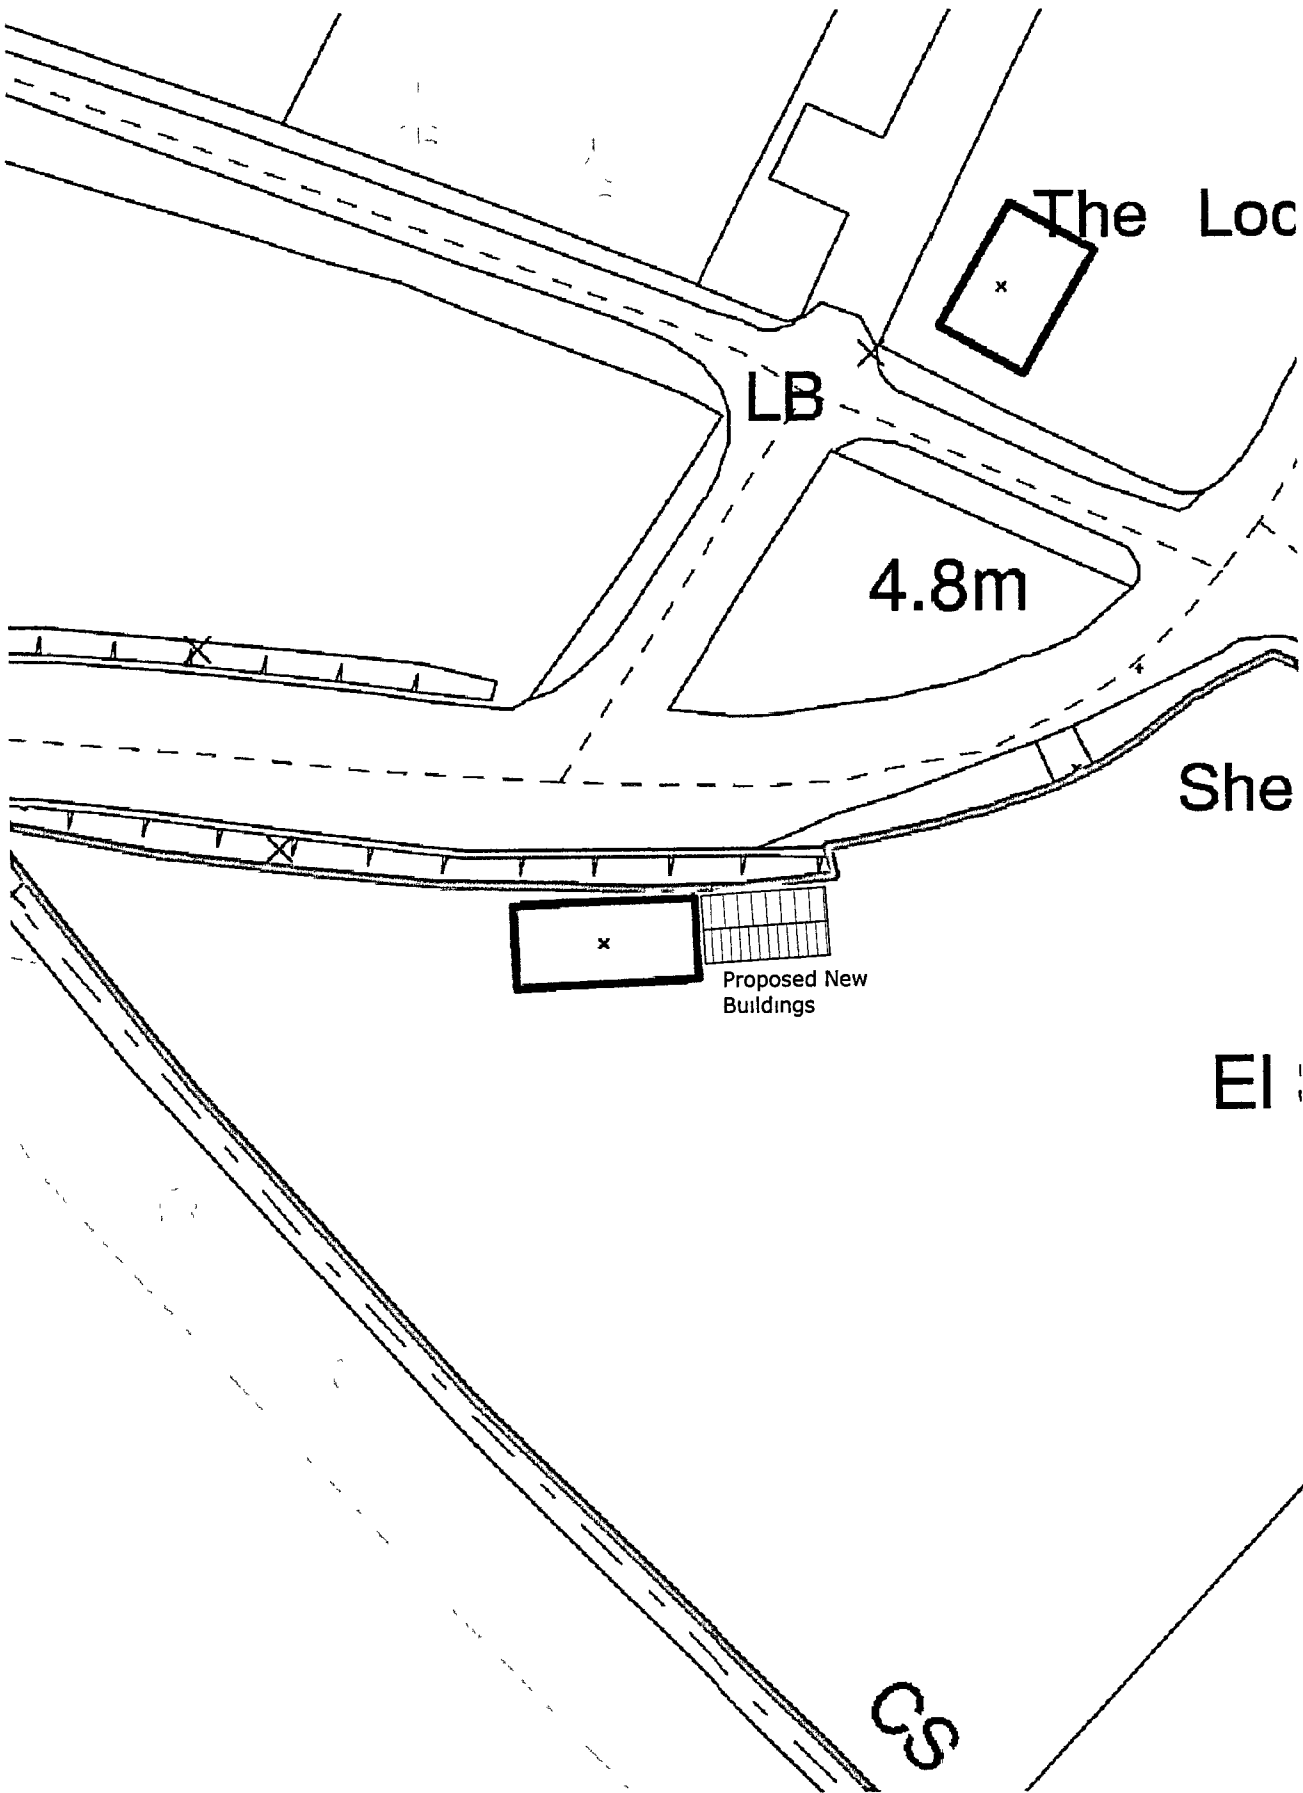

Site Plan 1:500

Written dimensions only to be taken. This drawing must not be used for scaling purposes

Designs, drawings, and specifications are not to be reproduced without the express permission of Redmire Stables Ltd

Project Name and Address

The Stables
Burpham Road
Warningcamp
West Sussex

Mrs T Butler