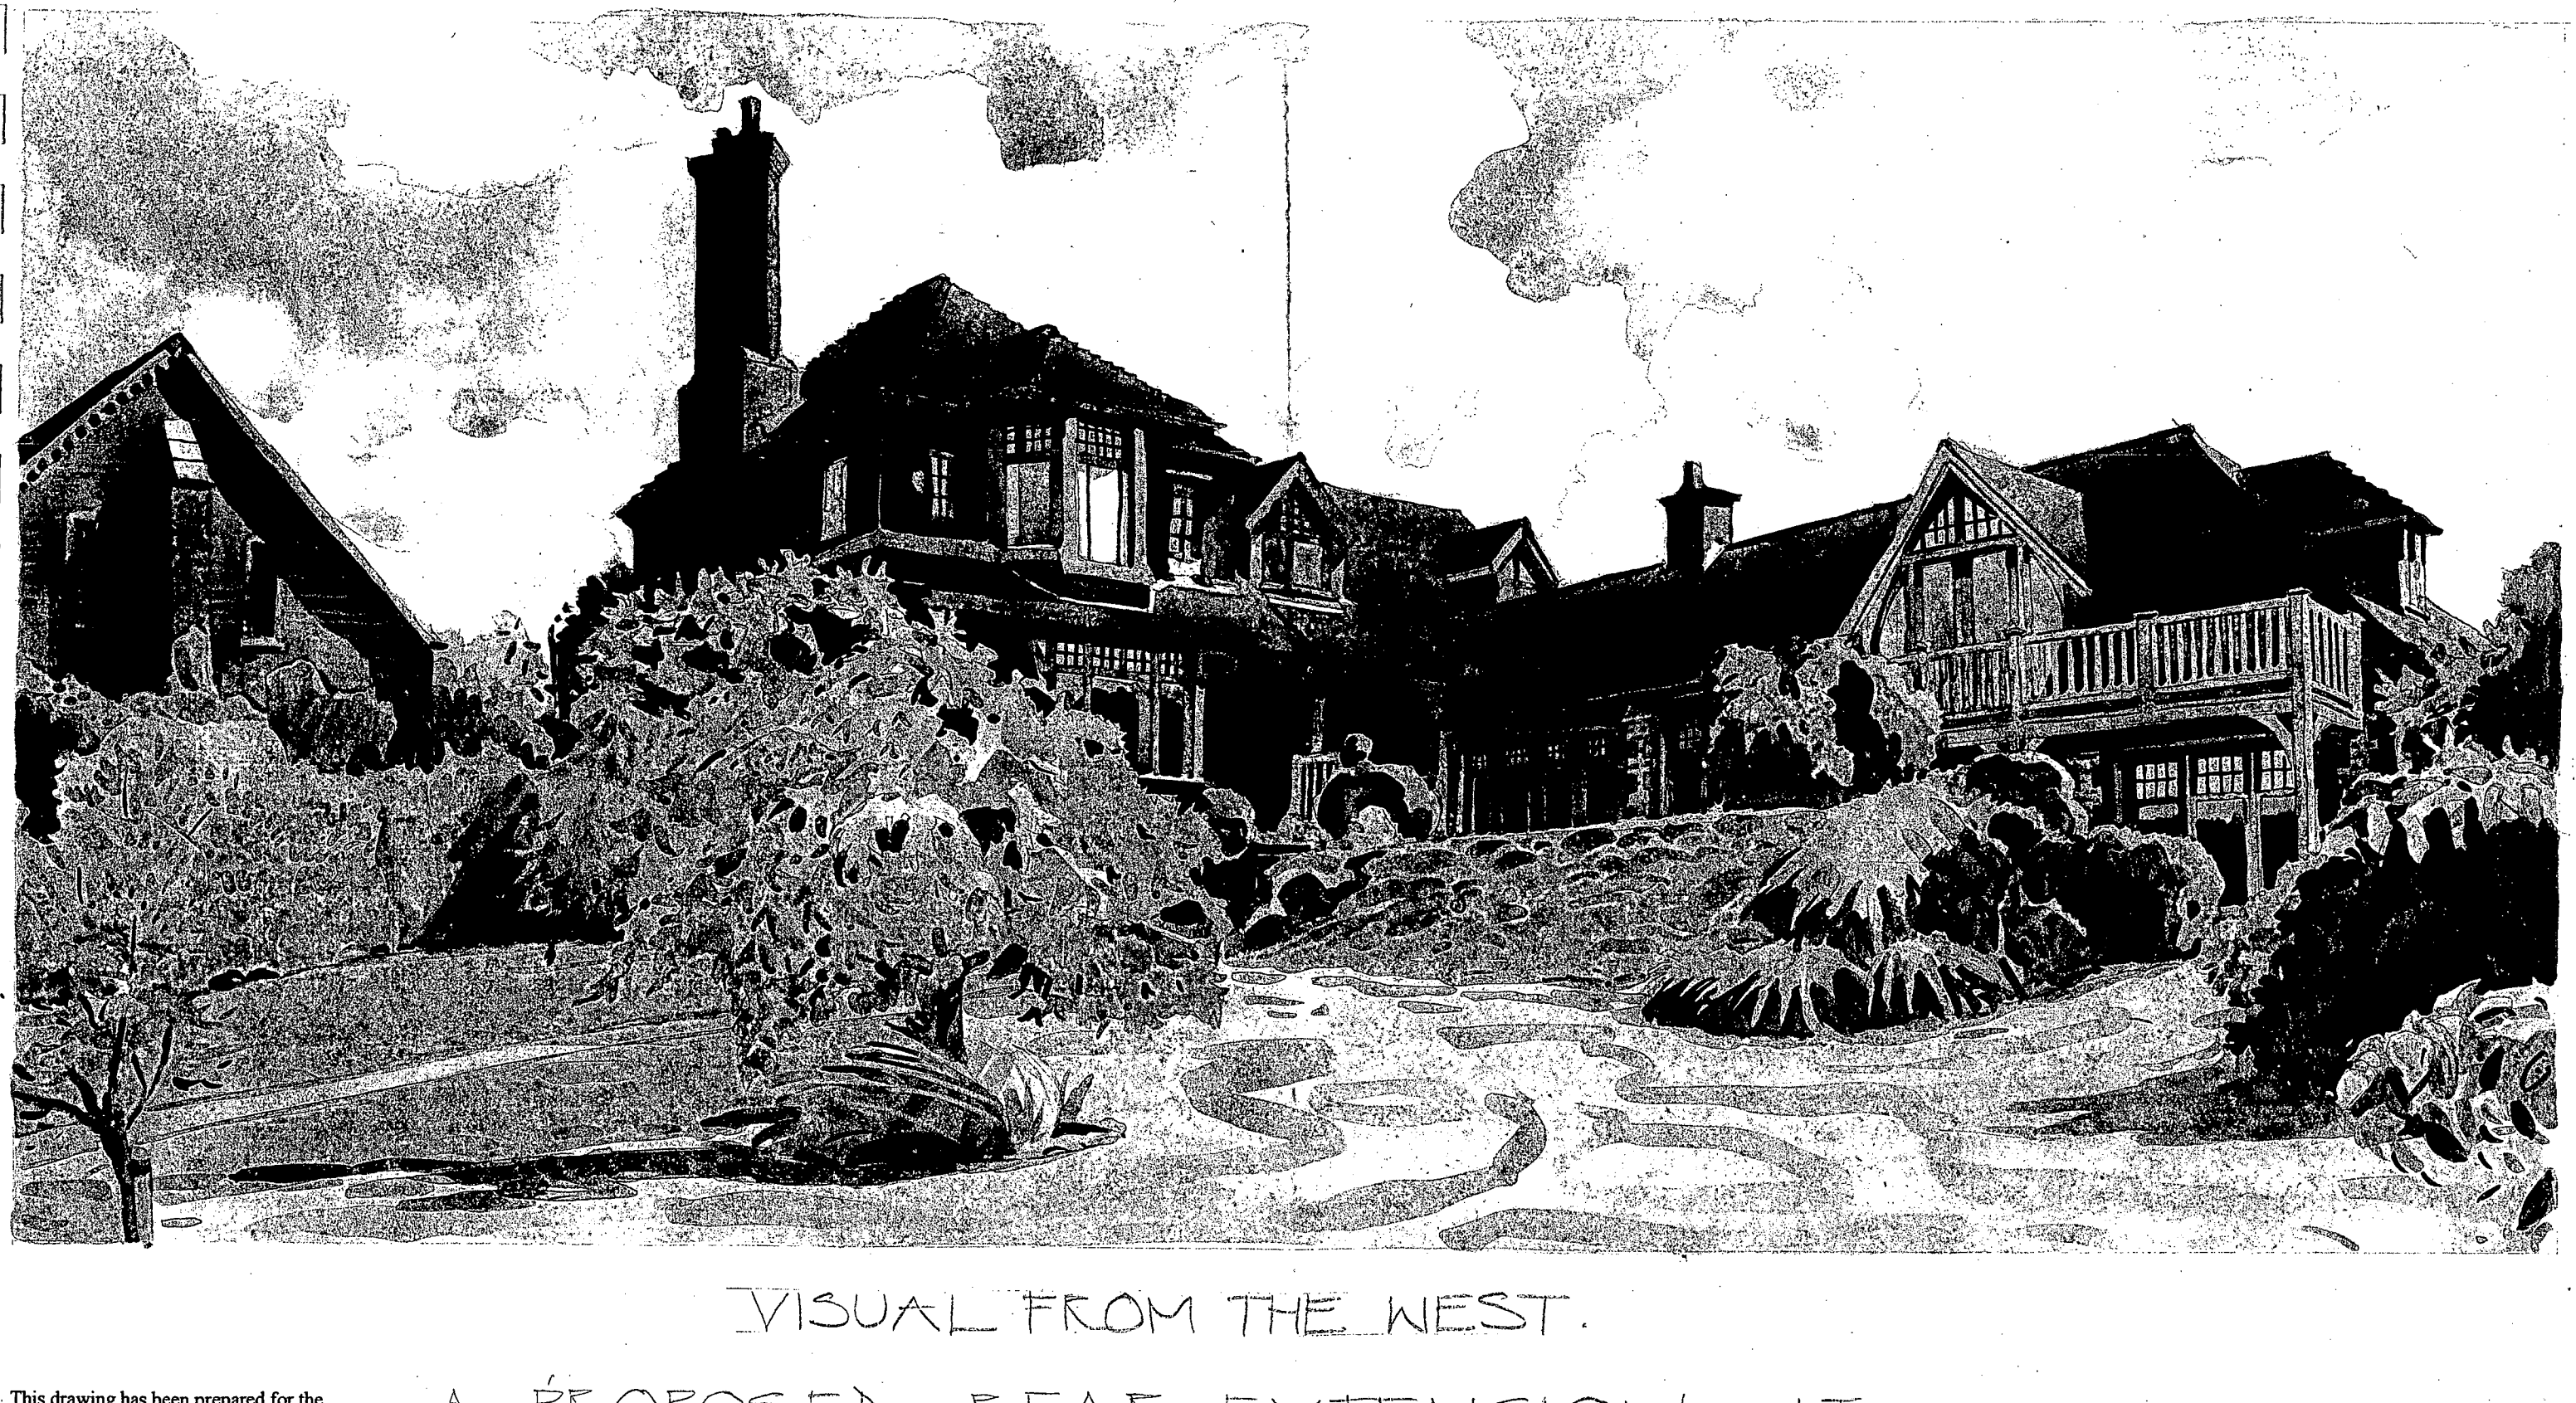


VISUAL FROM THE WEST.

A PROPOSED REAR EXTENSION AT GRANARY COTTAGE · WARNINGCAMP

FOR · MR. & MRS. JACK CROFT © 31ST AUG 07'

JOB NO 461 DRWG NO VISUAL FROM THE WEST

This drawing has been prepared for the purpose of gaining planning permission only and does not purport to be a working or contractual drawing and should not be used for any building or contractual purposes without prior written approval from Neil Holland Architects. This drawing has been prepared based on survey drawings and information prepared by others. All dimensions and levels must be checked and verified on site before commencement of works.

NEIL HOLLAND
ARCHITECTS
7 Maltravers Street · Arundel
West Sussex · BN18 9AP
Tel · [redacted]
Email: [redacted]
www.neilhollandarchitects.co.uk

ARUN DISTRICT COUNCIL W/907