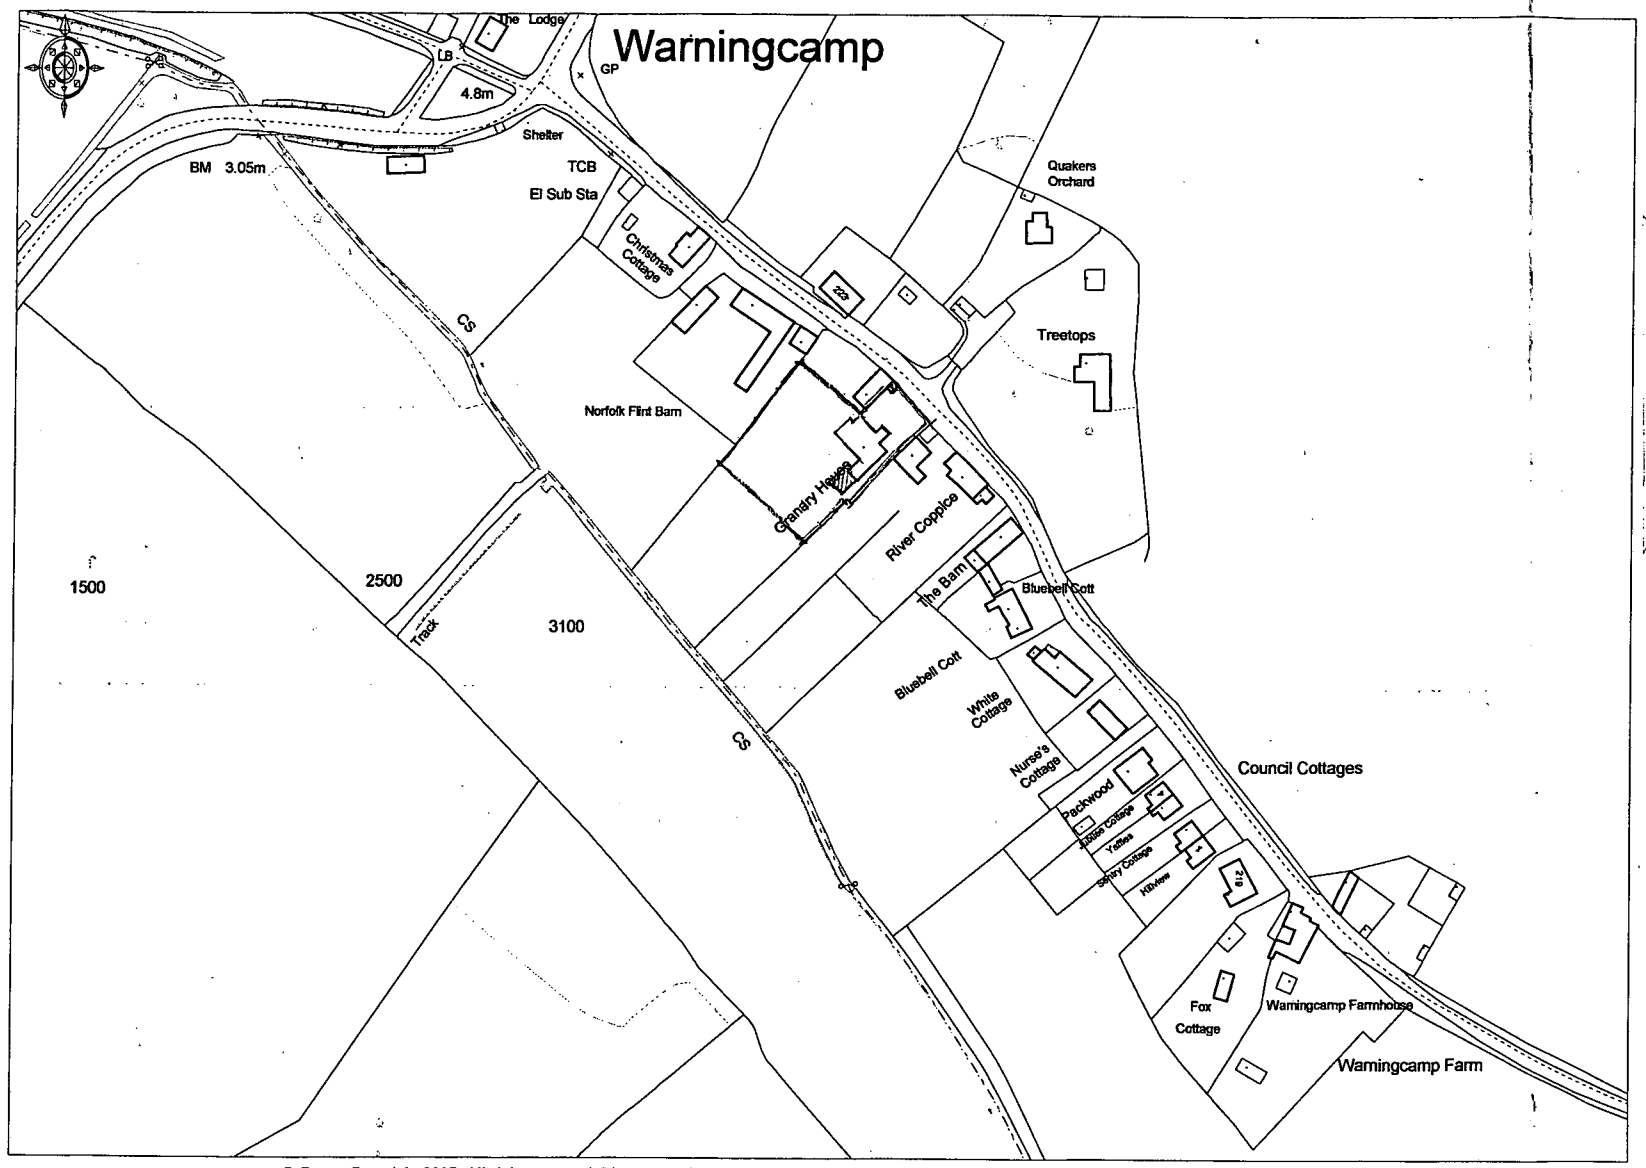


Ordnance Survey © Crown Copyright 2007. All rights reserved. Licence number 100020449. Plotted Scale - 1:2500

LOCATION

0 20 40 60 80 100
PHYSICAL SCALE IN METRES

N
W E
S

NORFOLK FLINT BARN

GRANARY HOUSE

PROPOSED EXTENSION

7.2m

RIVER COPPICE

BLOCK

0 10 20
PHYSICAL SCALE IN METRES

REAR EXTENSION TO GRANARY COTTAGE · WARNINGCAMP

SCALE 1:2500/500 · AUGUST '07 · FIRST DESIGN PROPOSALS

B 14·09·07 LOCATION PLAN REVISED
A 30·08·07 BLOCK PLAN ADDED

JOB No 46
DRG No 06B

NEIL HOLLAND
ARCHITECTS
7 Maltravers Street · Arundel
West Sussex · BN18 9AP
Tel · [redacted]
Email: [redacted]
www.neilhollandarchitects.co.uk

ARUN DISTRICT COUNCIL W/9/07