

Civil and Geotechnical Engineering Services

Robin Hill Farm Clay Lane Fishbourne
CHICHESTER West Sussex PO18 8AB
Phone/Fax 01243 575073

FIGURE REF: Figure 4 (Rev01)

PROJECT: Land at Kings Close Yapton

PREPARED: AJHT


SECTION: Land Quality Assessment

CHECKED: AJHT

TITLE: Exploratory Hole Location Plan

DATE: Aug 2017

HOLE LOCATIONS SHOWN ARE INDICATIVE ONLY UNLESS DIMENSIONED

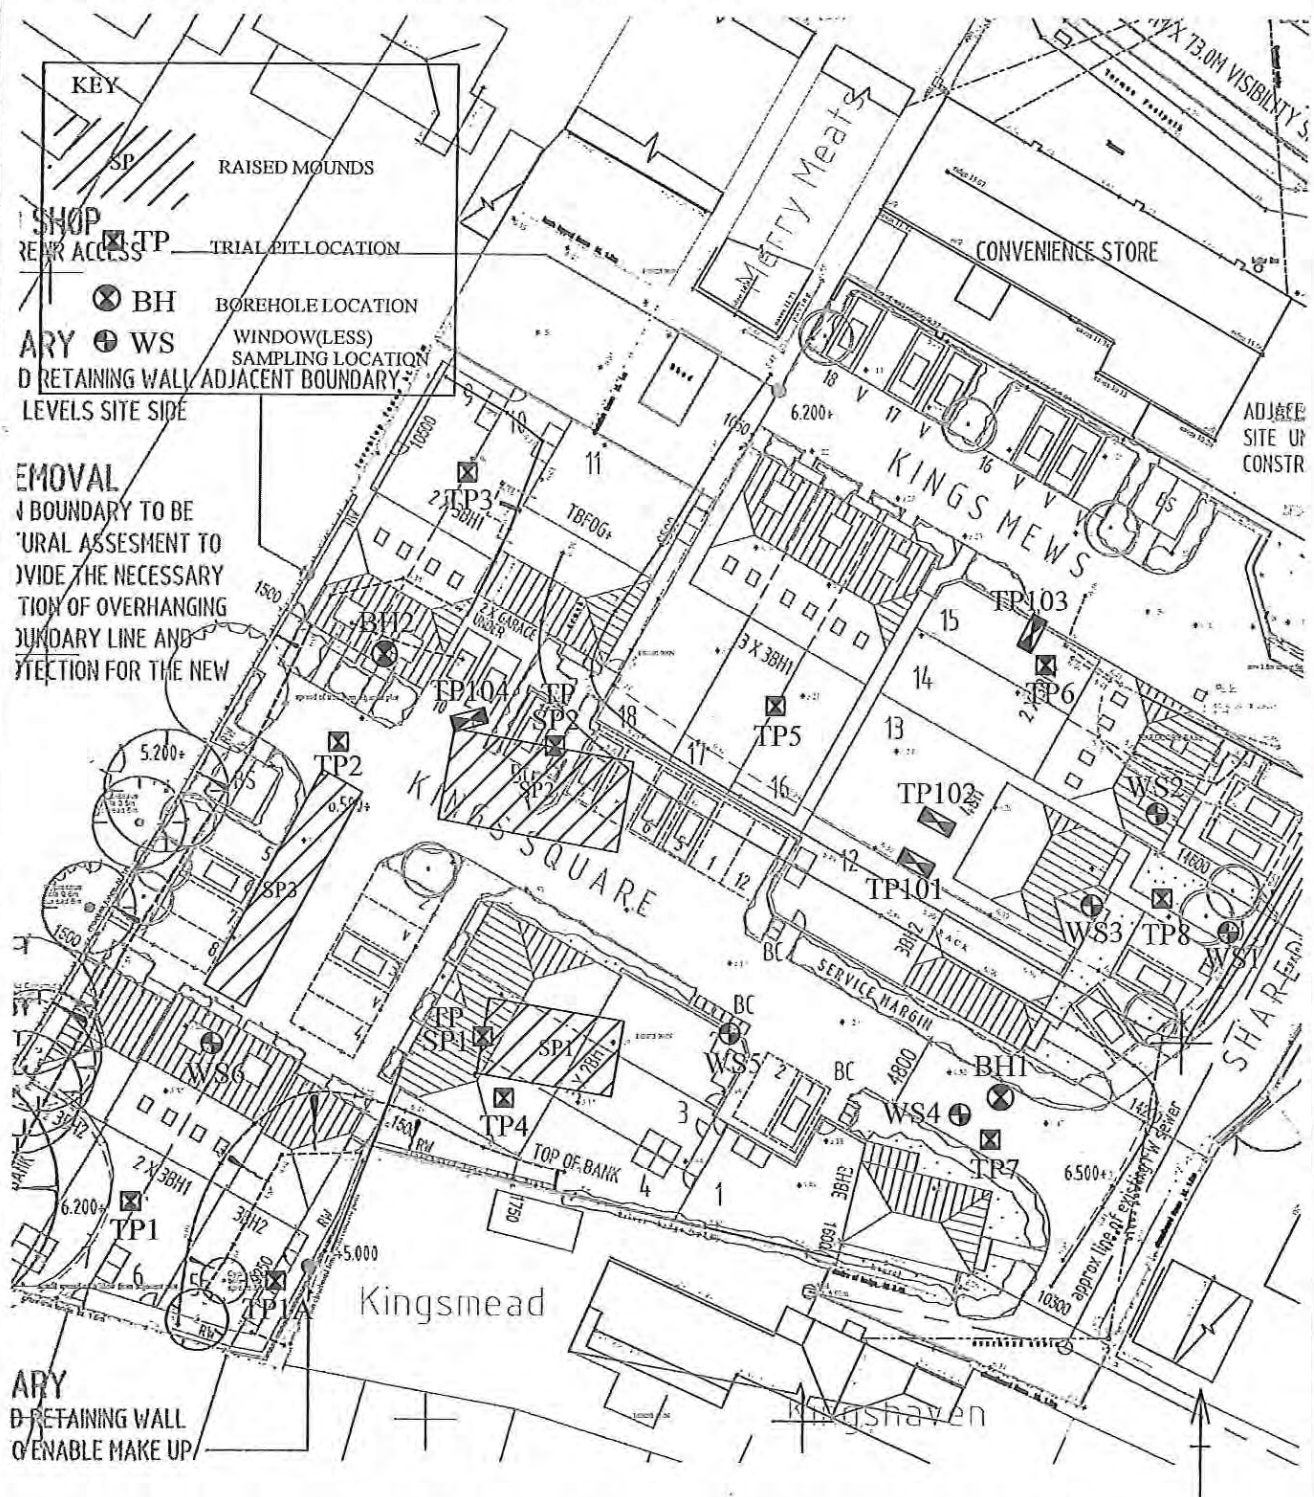

AT KINGS CLOSE YAPTON - COMBINED SITE (Approx. North)
(Not to Scale)

BASED ON TOPOGRAPHIC SURVEY BY ACAD MAPPING LTD DATED NOV 2014