



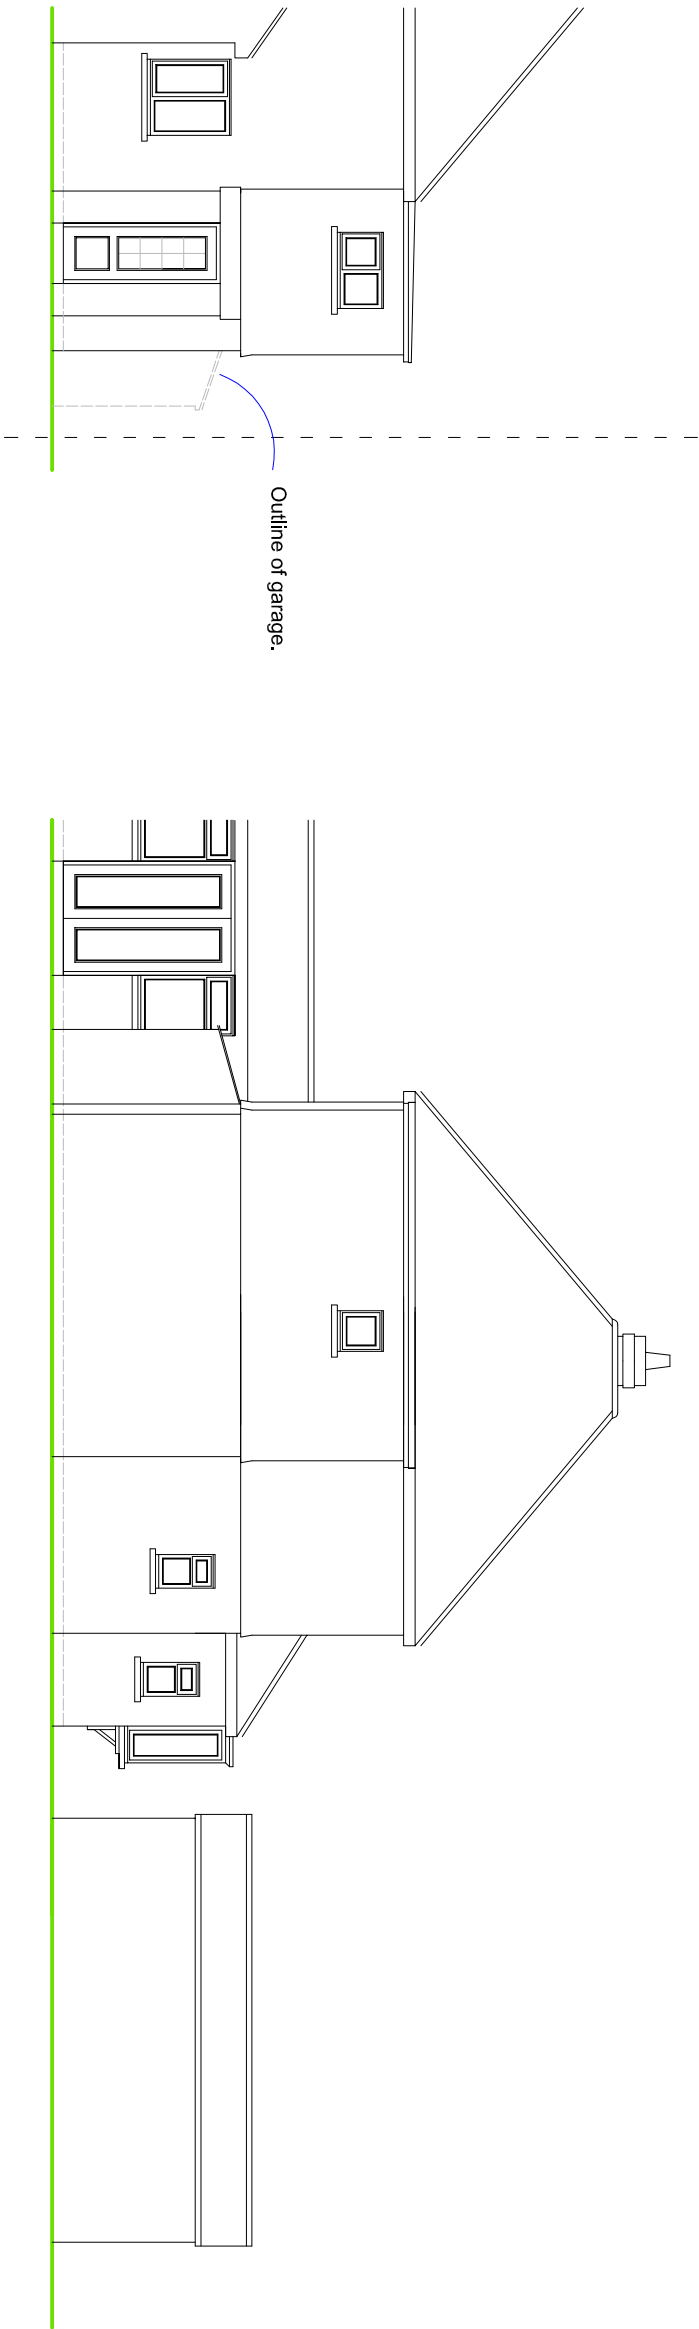

REAR ELEVATION

SIDE ELEVATION

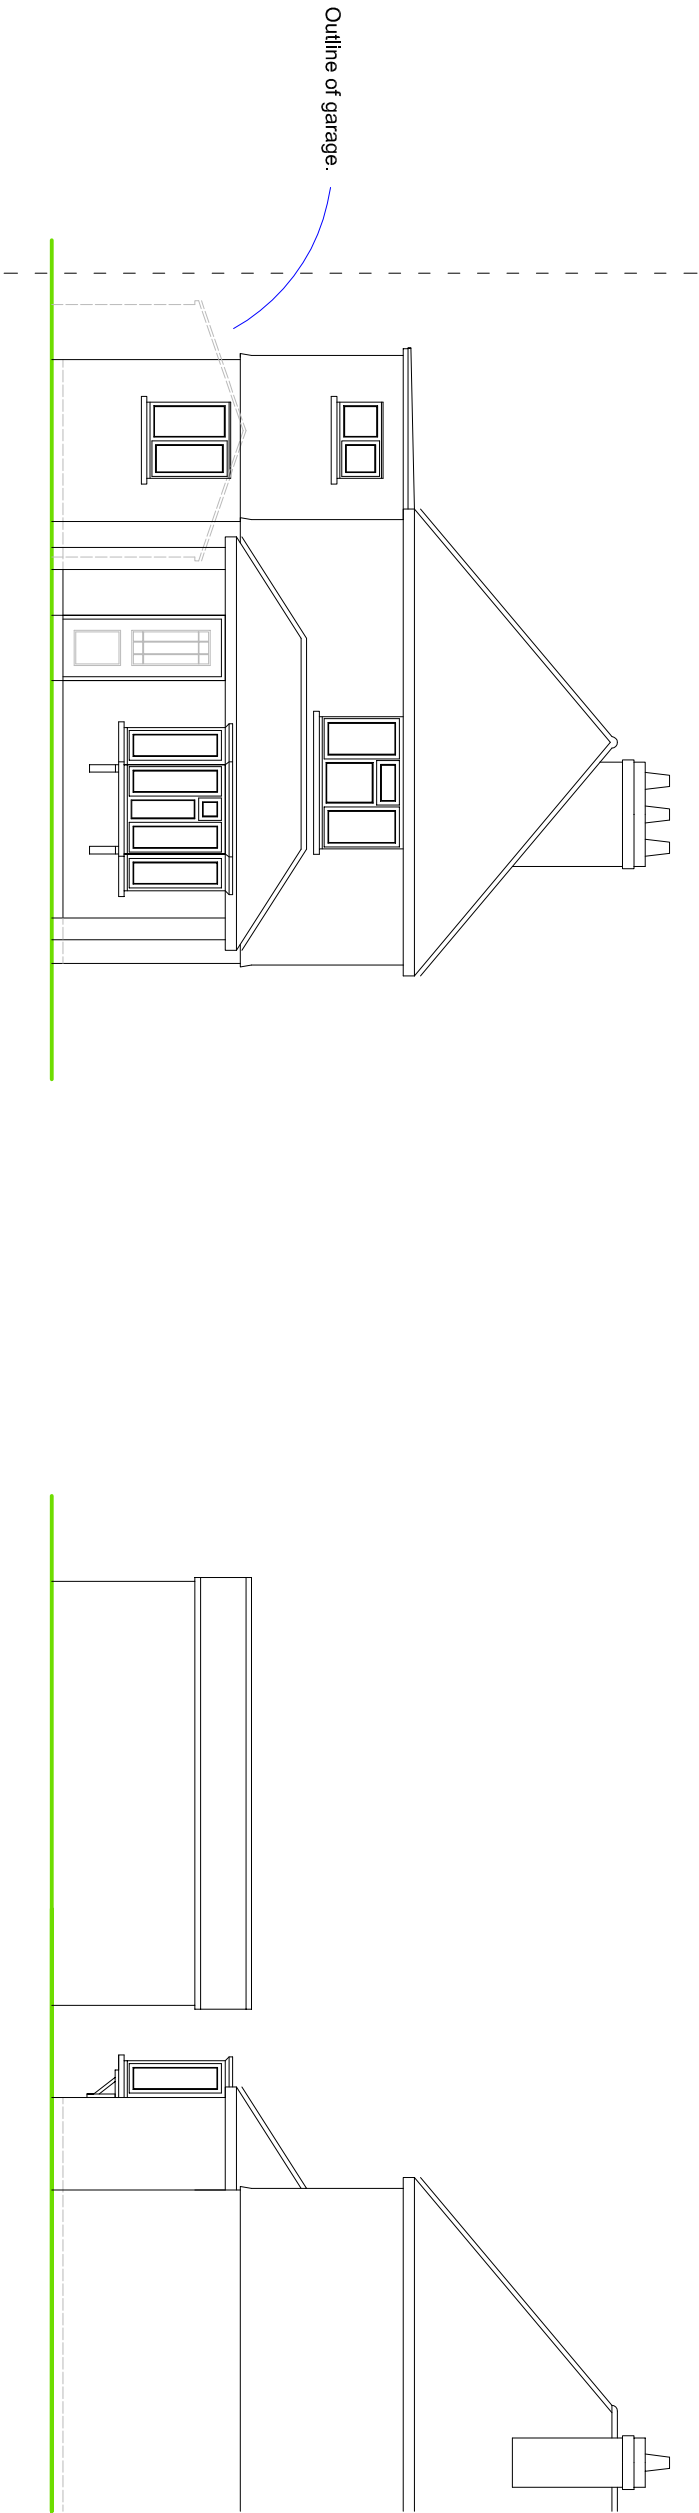

FRONT ELEVATION

SIDE ELEVATION


NOTES

ROOF - Plain tiles to pitched roof, felted flat roof to two storey side extension.  
Corrugated asbestos roof to garage.

WALLS - Mixture of wire cut brickwork with some plain tile hanging to upper elevations. Garage is sectional pre cast concrete.

WINDOWS/DOORS - White PVC framed double glazed units.

EXISTING ELEVATIONS

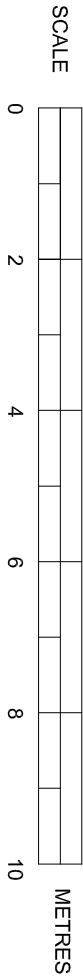

**SUSSEX BUILDING CONSULTANCY LIMITED**  
KINGSDENE, YAPTON ROAD,  
YAPTON, WEST SUSSEX.

  
LABC  
partner  
3 NORTHGATE ROAD  
PO21 8JZ  
BOGNOR REGIS  
TEL: (01243) 861379

SCALE - 1/100 REV - DATE - 04/03/2014