



Boundary

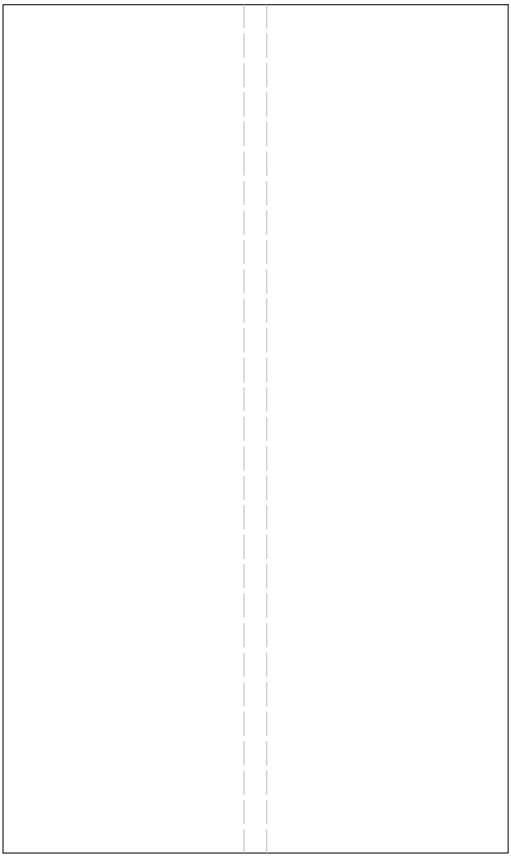

EN SUITE

EXISTING FIRST FLOOR PLAN

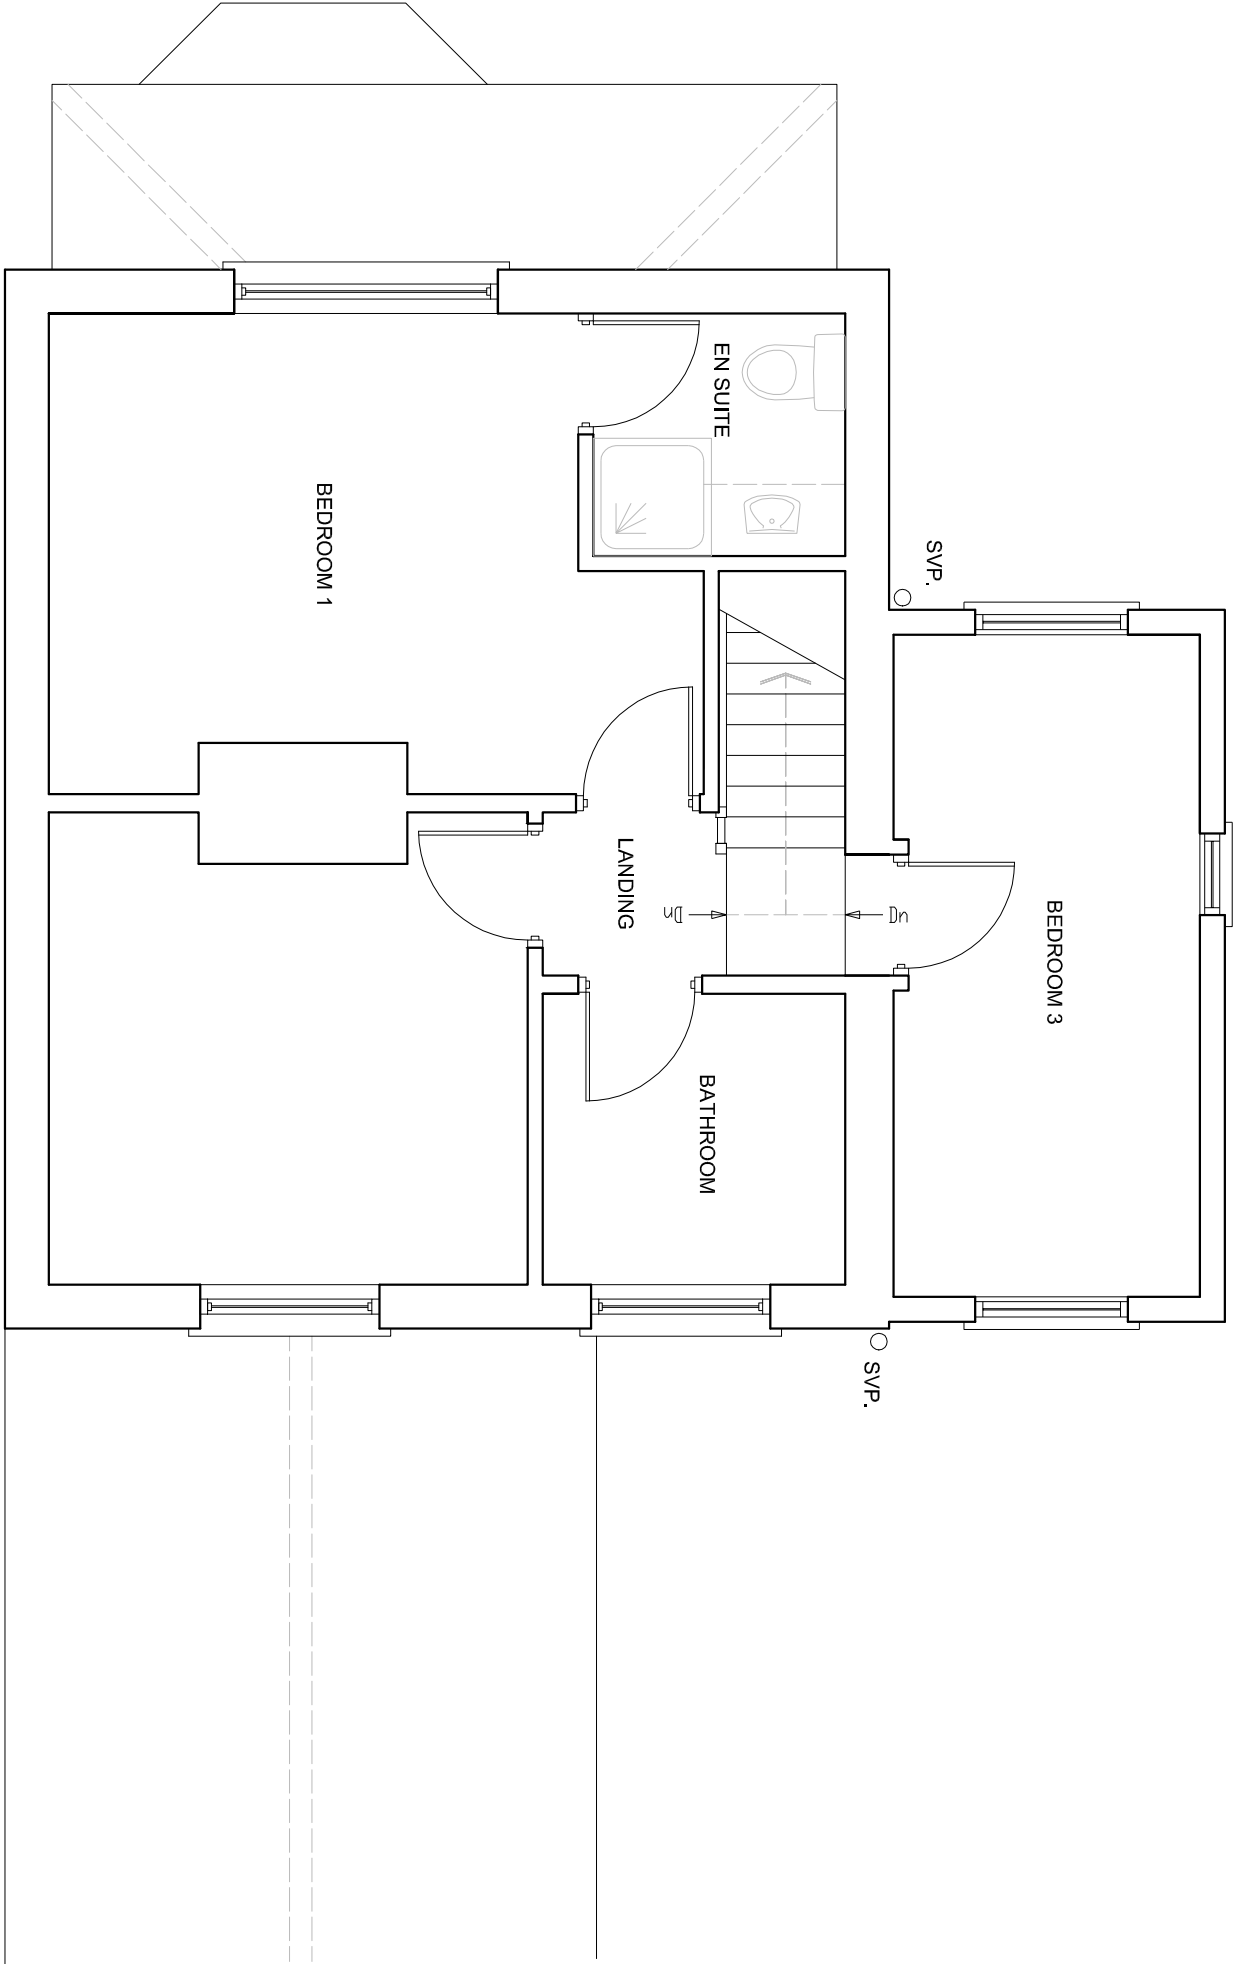

SUSSEX BUILDING CONSULTANCY LIMITED

KINGSDENE, YAPTON ROAD,
YAPTON, WEST SUSSEX.

SCALE - 1/50 REV - DATE - 04/03/2014

LABC
partner

3 NORTHCOTE ROAD
BOGNOR REGIS
PO21 5LZ
TEL/FAX - (01243) 961379