
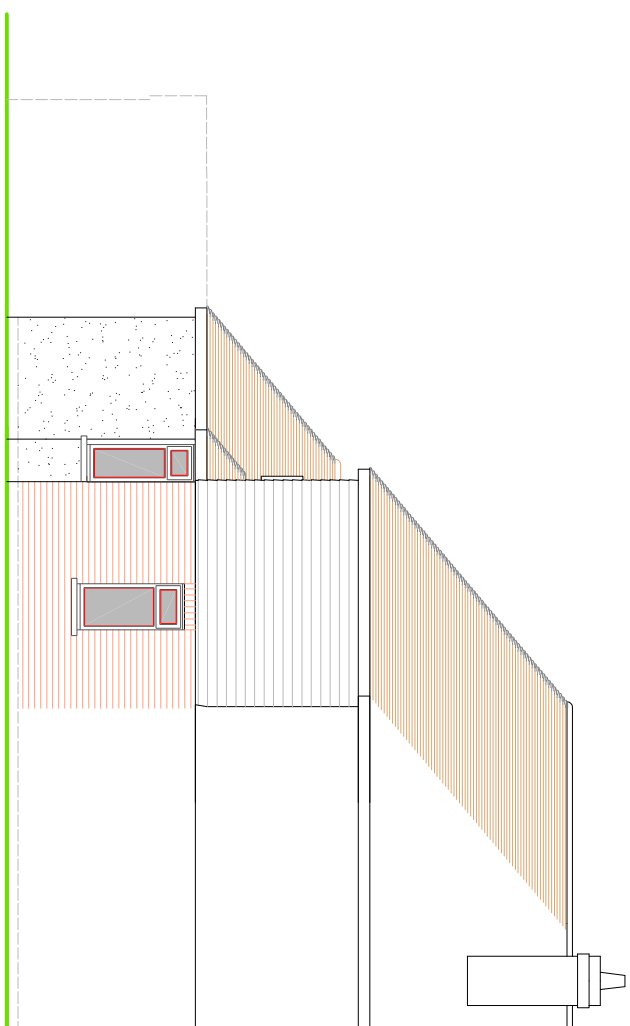
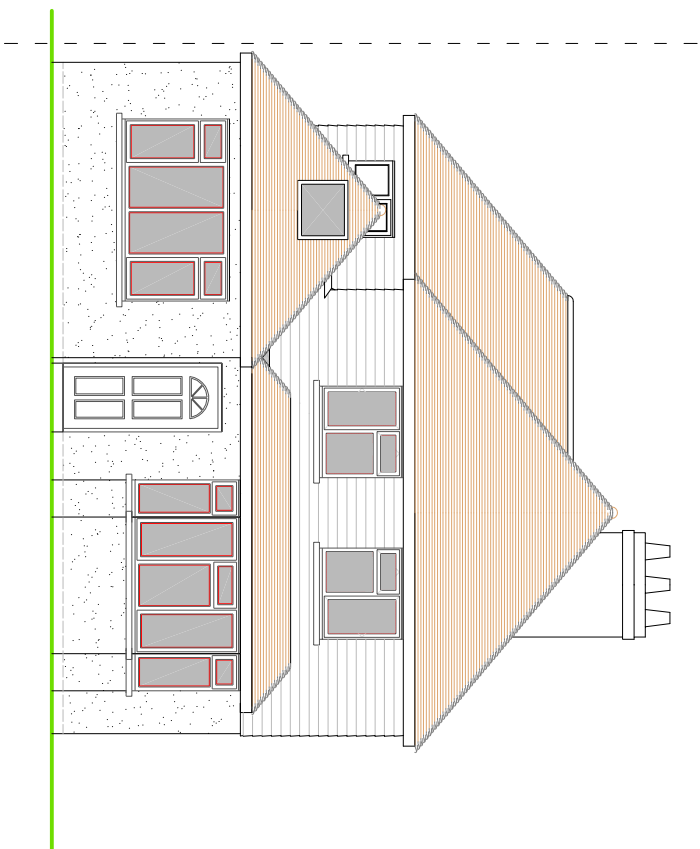
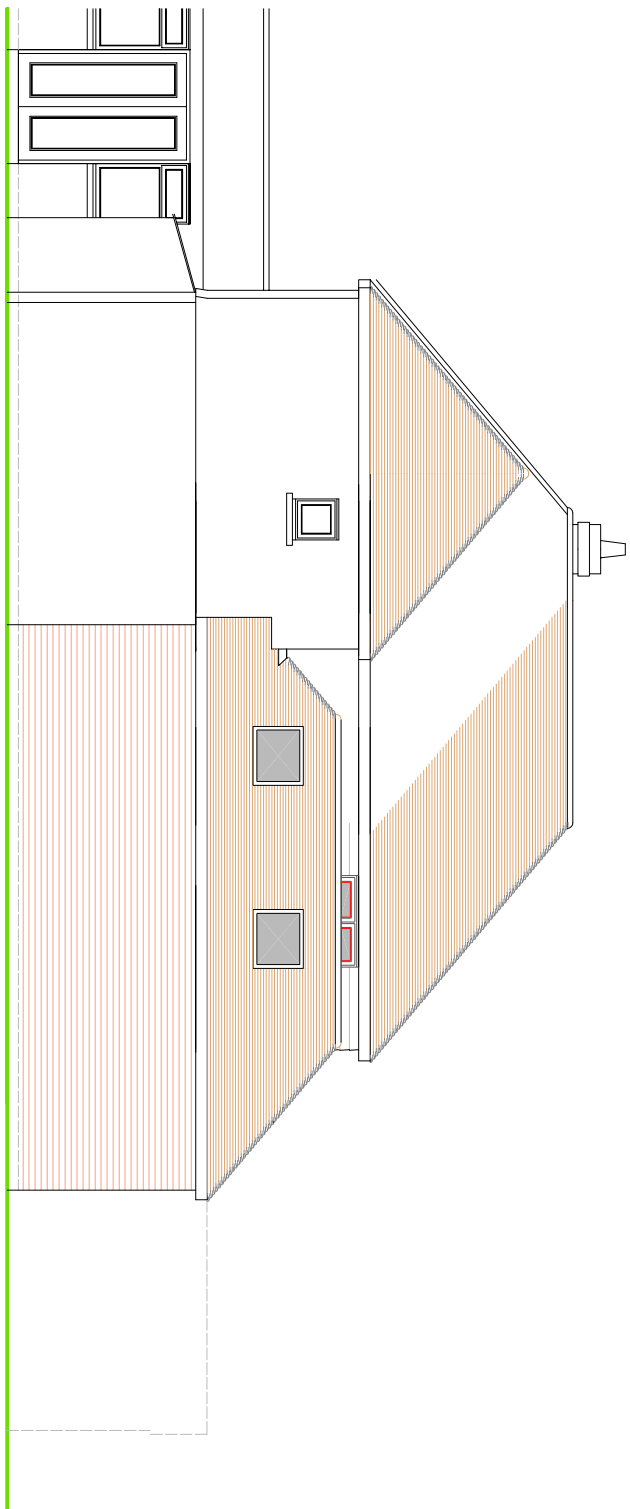


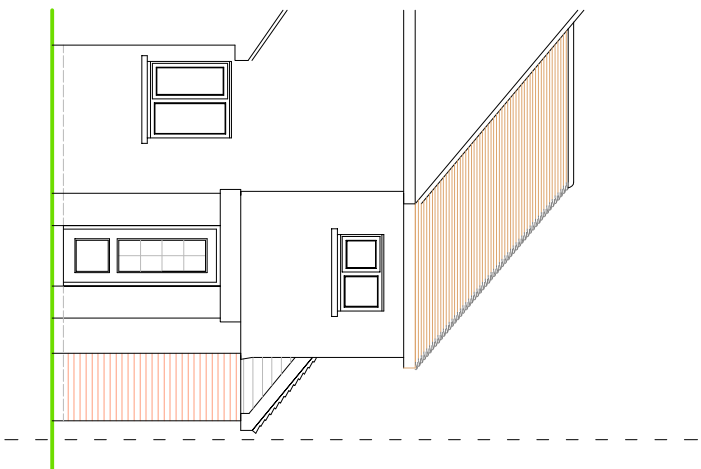

# FRONT ELEVATION

## SIDE ELEVATION

## PROPOSED ELEVATIONS


## NOTES

**ROOF** - Plain tiles to pitched roof to match existing.

**WALLS** - Mixture of wire cut brickwork to match or painted render to lower walls with coloured 'Eternit Cedral Weatherboarding' to upper elevations.

WINDOWS/DOORS - White PVC framed double glazed units.

SCALE

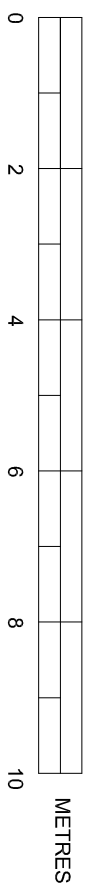

**SUSSEX BUILDING CONSULTANCY LIMITED**

KINGSDENE, YAPTON ROAD,  
YAPTON, WEST SUSSEX.

SCALE - 1/100 REV - G DATE - 01/12/2014



3 NORTHCOTE ROAD  
BOGNOR REGIS  
PO21 5LZ  
TEL - (01243) 861379