



Boundary

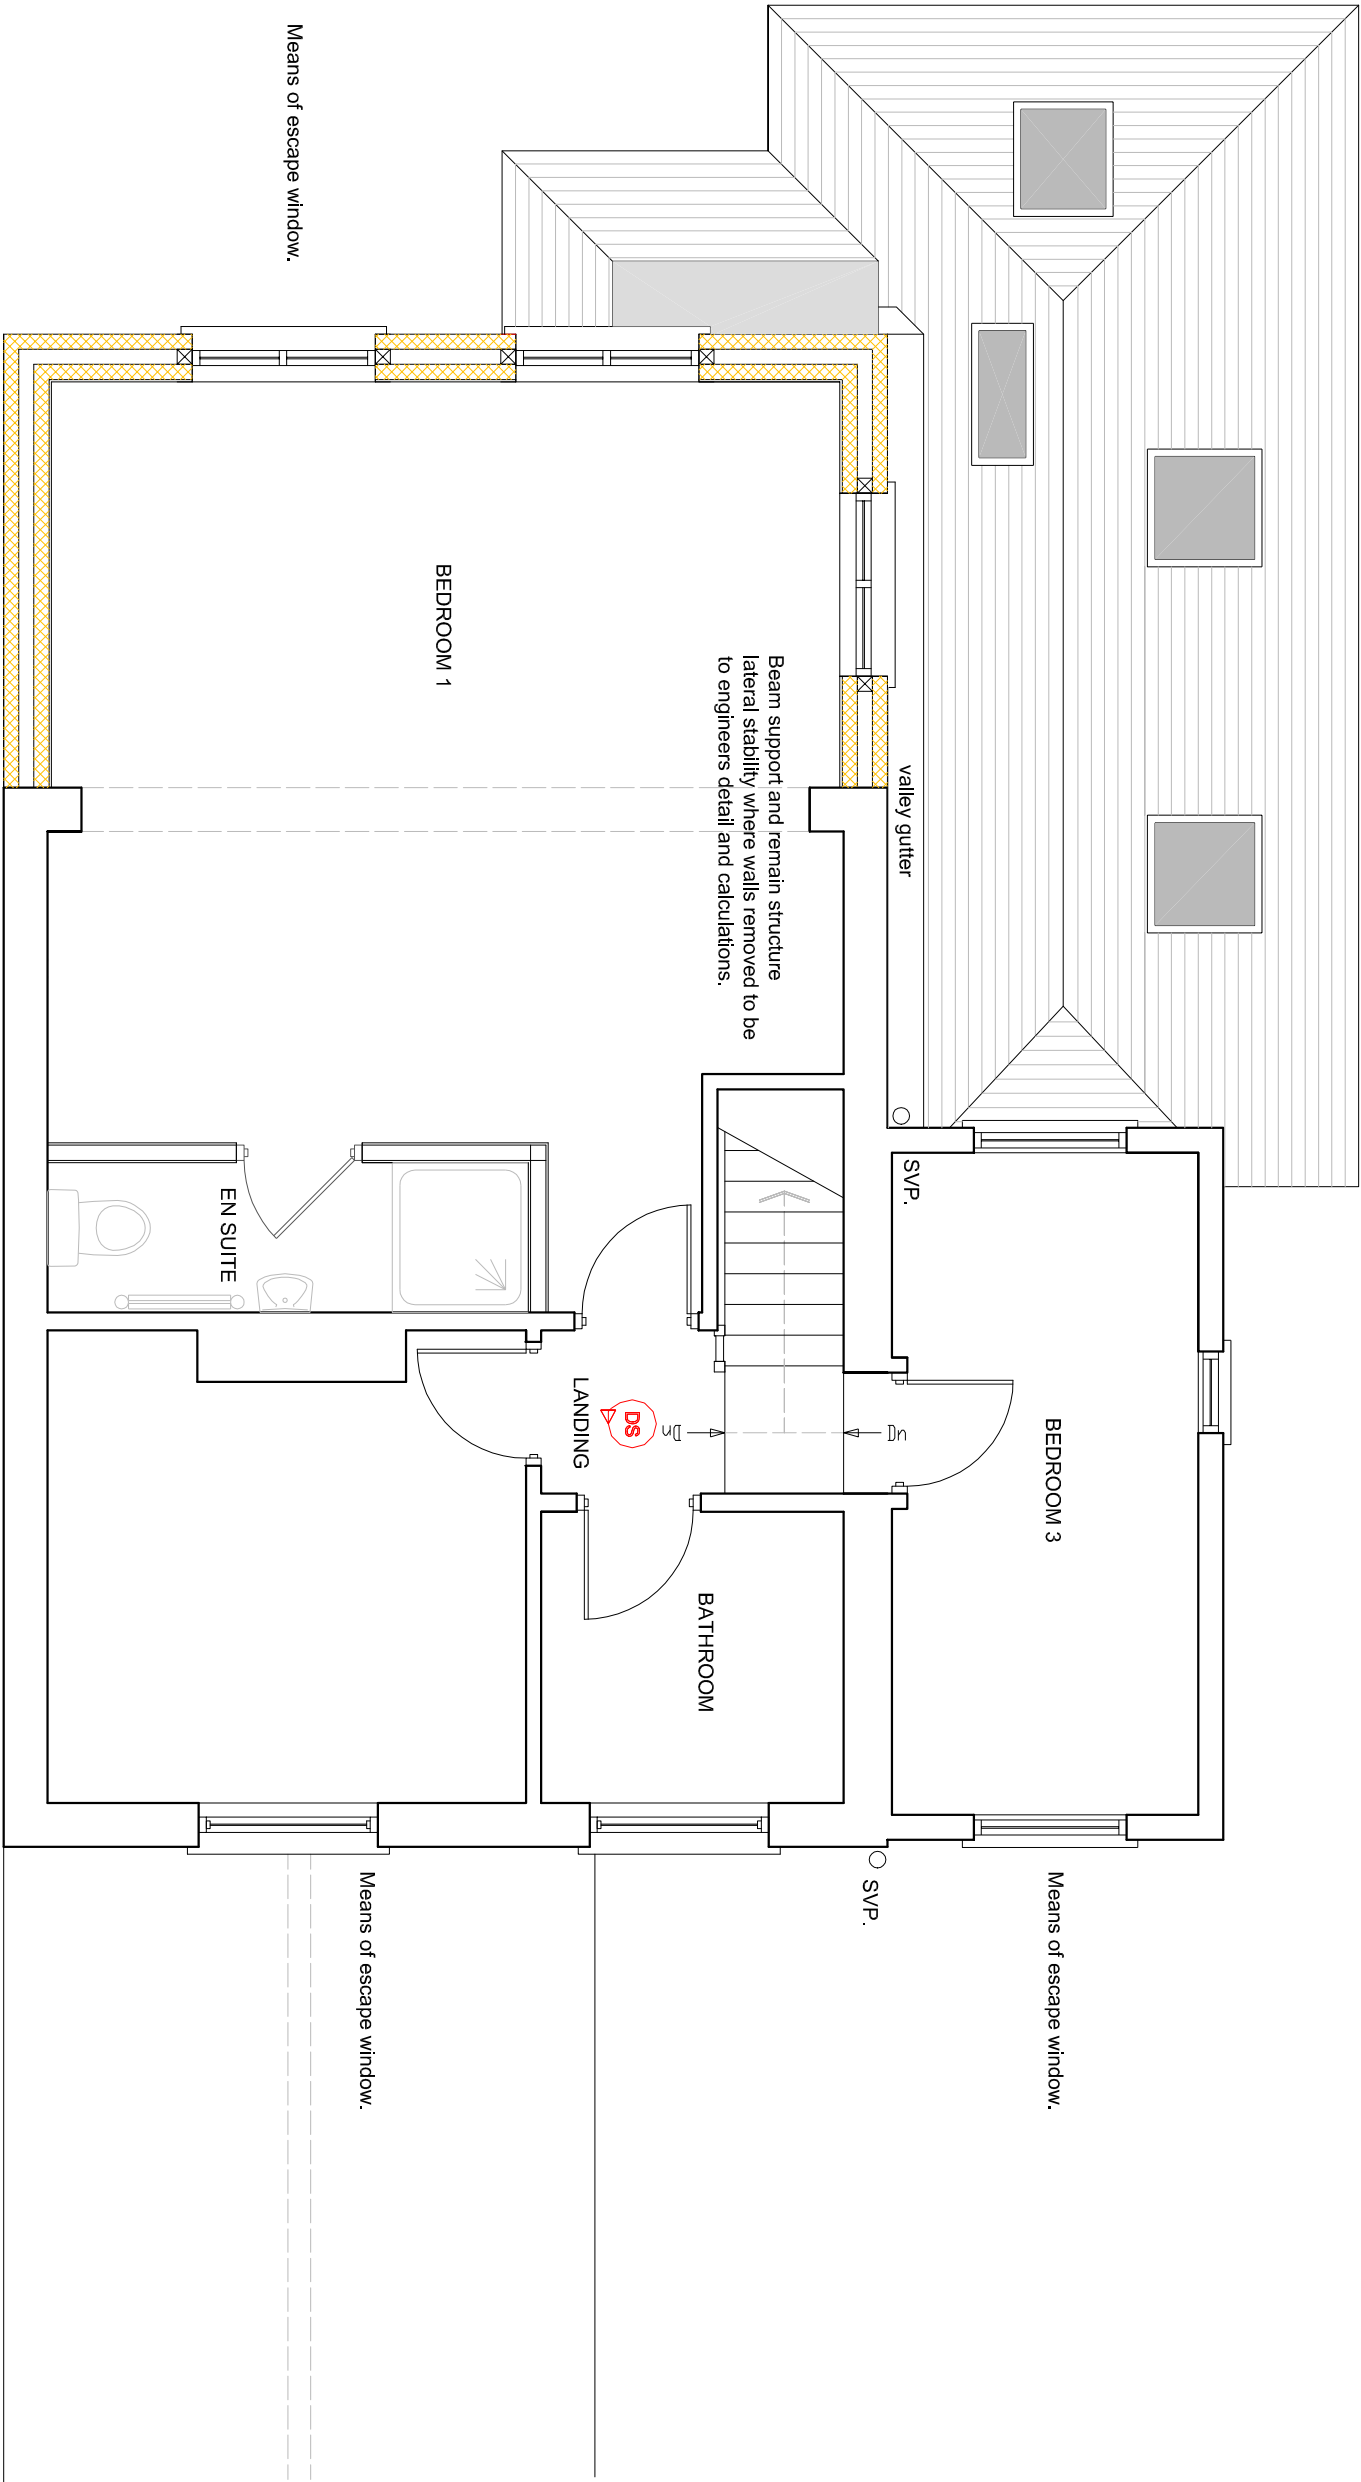

PROPOSED FIRST FLOOR PLAN

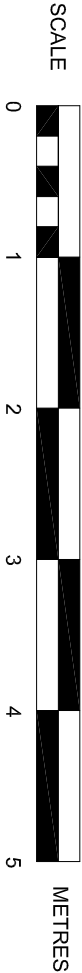

SUSSEX BUILDING CONSULTANCY LIMITED

KINGSDENE, YAPTON ROAD,
YAPTON, WEST SUSSEX.

SCALE - 1/50 REV - D DATE - 06/05/2014



partner
LABC
BOGNOR REGIS
PO21 9LZ
TEL/FAX - (01243) 861373