


Boundary

Outline of garage to be removed.

Existing FW MH.
I. L. = 950 mm.

2,175 mm
3,000 mm

PROPOSED GROUND FLOOR PLAN

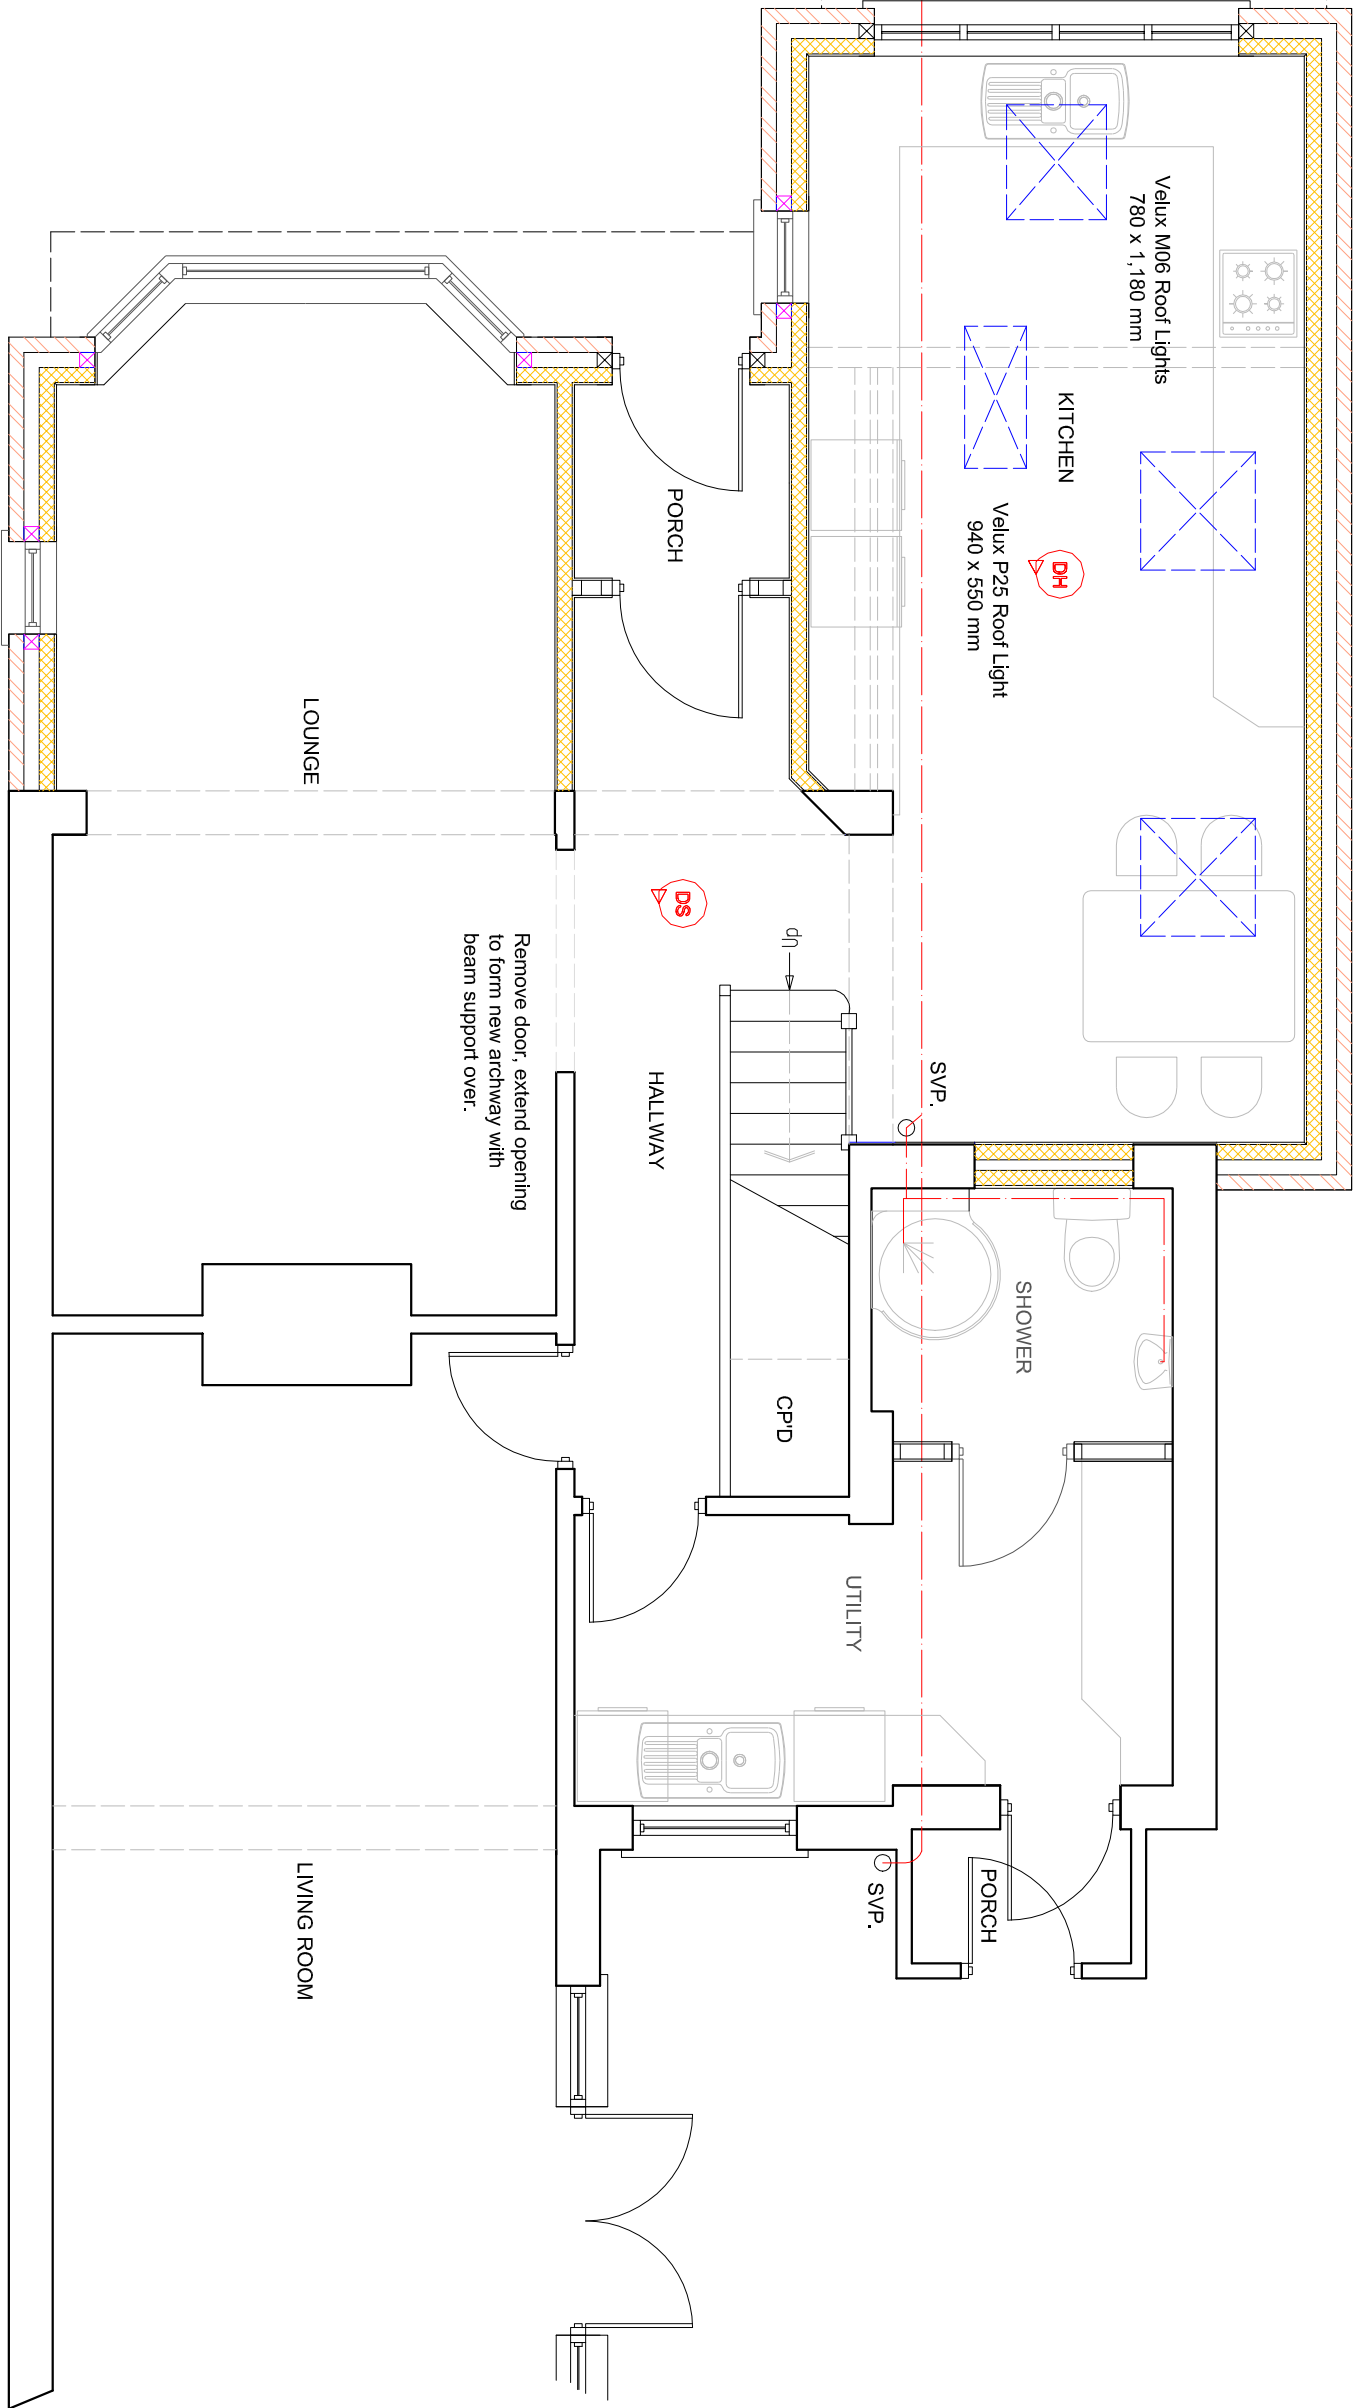

SUSSEX BUILDING CONSULTANCY LIMITED

KINGSDENE, YAPTON ROAD,
YAPTON, WEST SUSSEX.

SCALE - 1/50 REV - K DATE - 01/12/2014

