


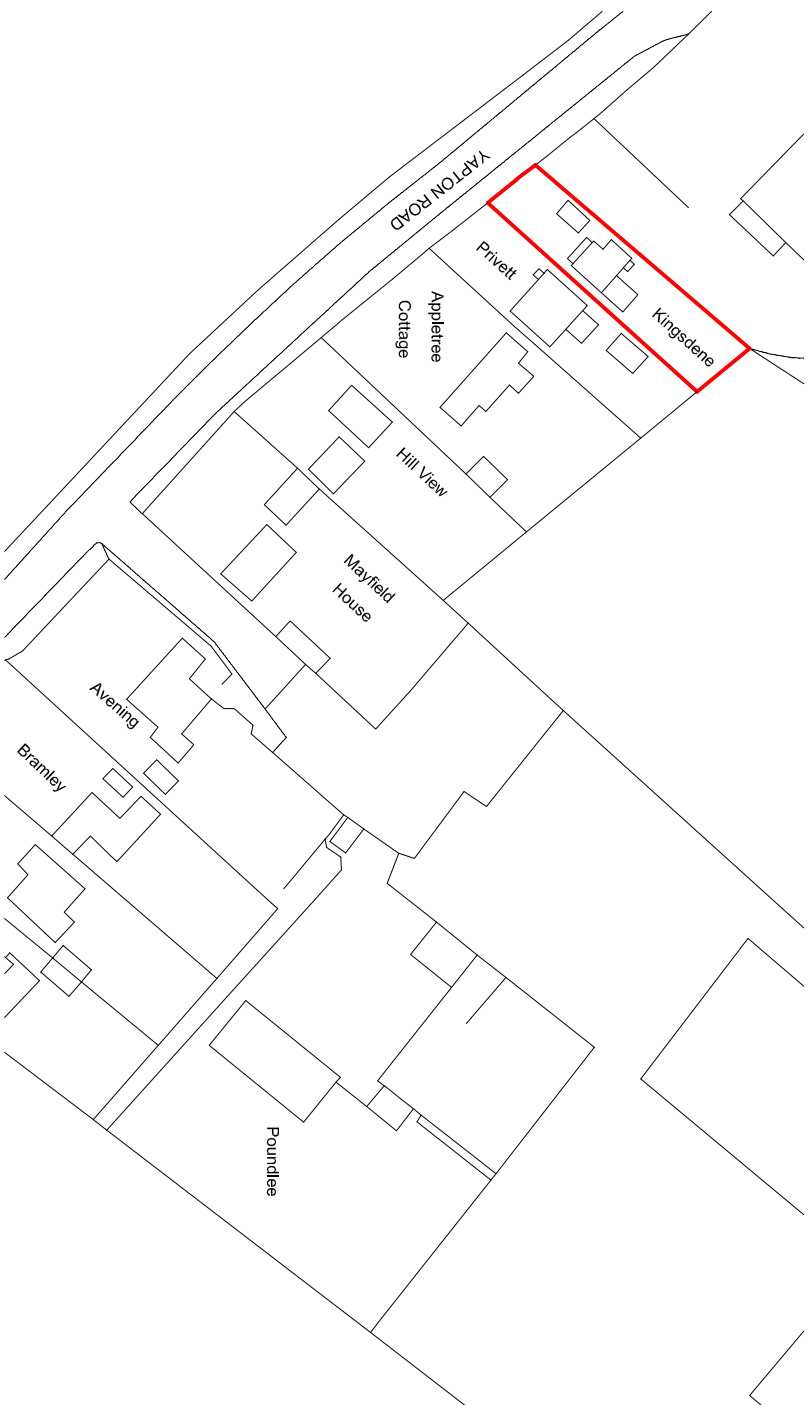

Ordnance Survey (c) Crown Copyright 2014. All rights reserved. Licence number 100022432

LOCATION PLAN - 1/1250

SUSSEX BUILDING CONSULTANCY LIMITED	
KINGSDENE, YAPTON ROAD, YAPTON, WEST SUSSEX.	
SCALE - 1/1250 REV - DATE - 28/02/2014	
3 NORTHCOTE ROAD BOGNOR REGIS PO21 5LZ TEL/FAX - (01243) 861379	

