


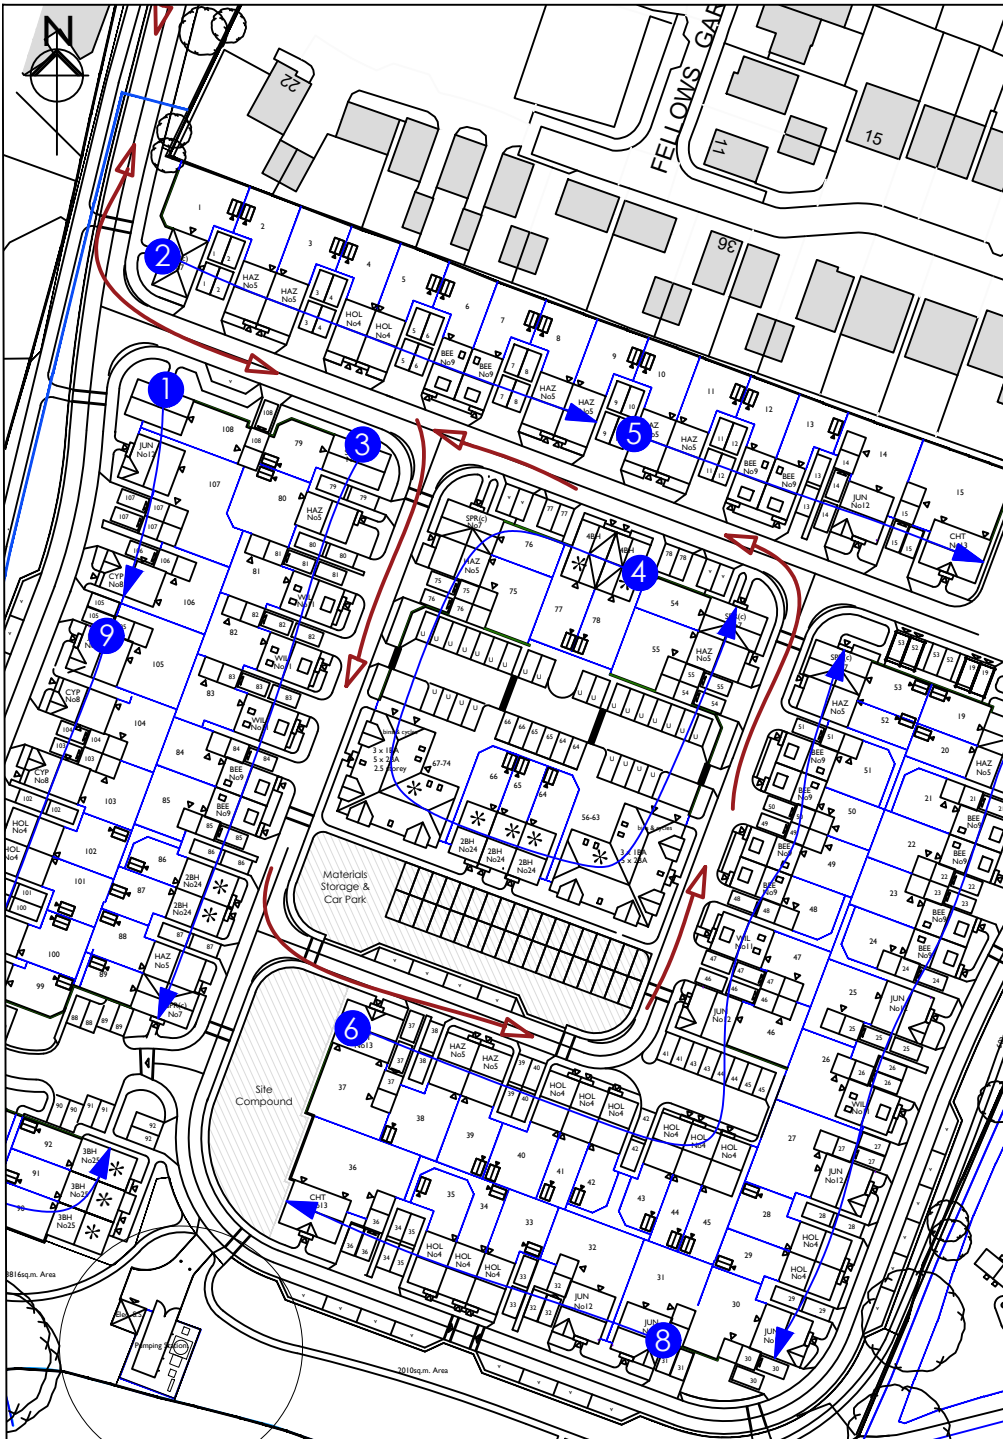

Key/Notes:
 ① Build Sequence
 / Heras Fencing (segregate public footpath)
 108 units
 Site compound 564m²
 Car park/materials storage 876m²

Rev	Date	Detail	By
A	26.11.18	Heras fencing added	HB

BOVIS HOMES
 BOVIS HOMES SOUTHERN COUNTIES
 CENTRAL 40, LIME TREE WAY, CHINEHAM PARK
 BASINGSTOKE, RG24 8GU

SITE ADDRESS:
 YAPTON

ALL DIMENSIONS & MEASUREMENTS TO BE CHECKED ON SITE.
 THIS DRAWING IS THE COPYRIGHT OF BOVIS HOMES LTD.

DRAWING TITLE:
 BUILD SEQUENCE DRAFT

DATE: 05.09.18	SCALE: NTS
DRAWN: NJB	CHECKED:
DRAWING NUMBER: YAPT-BS-001	REV: A