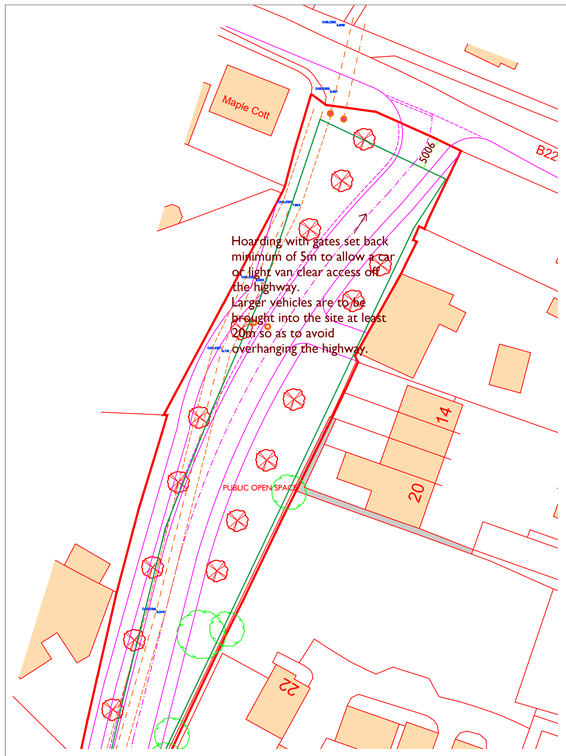

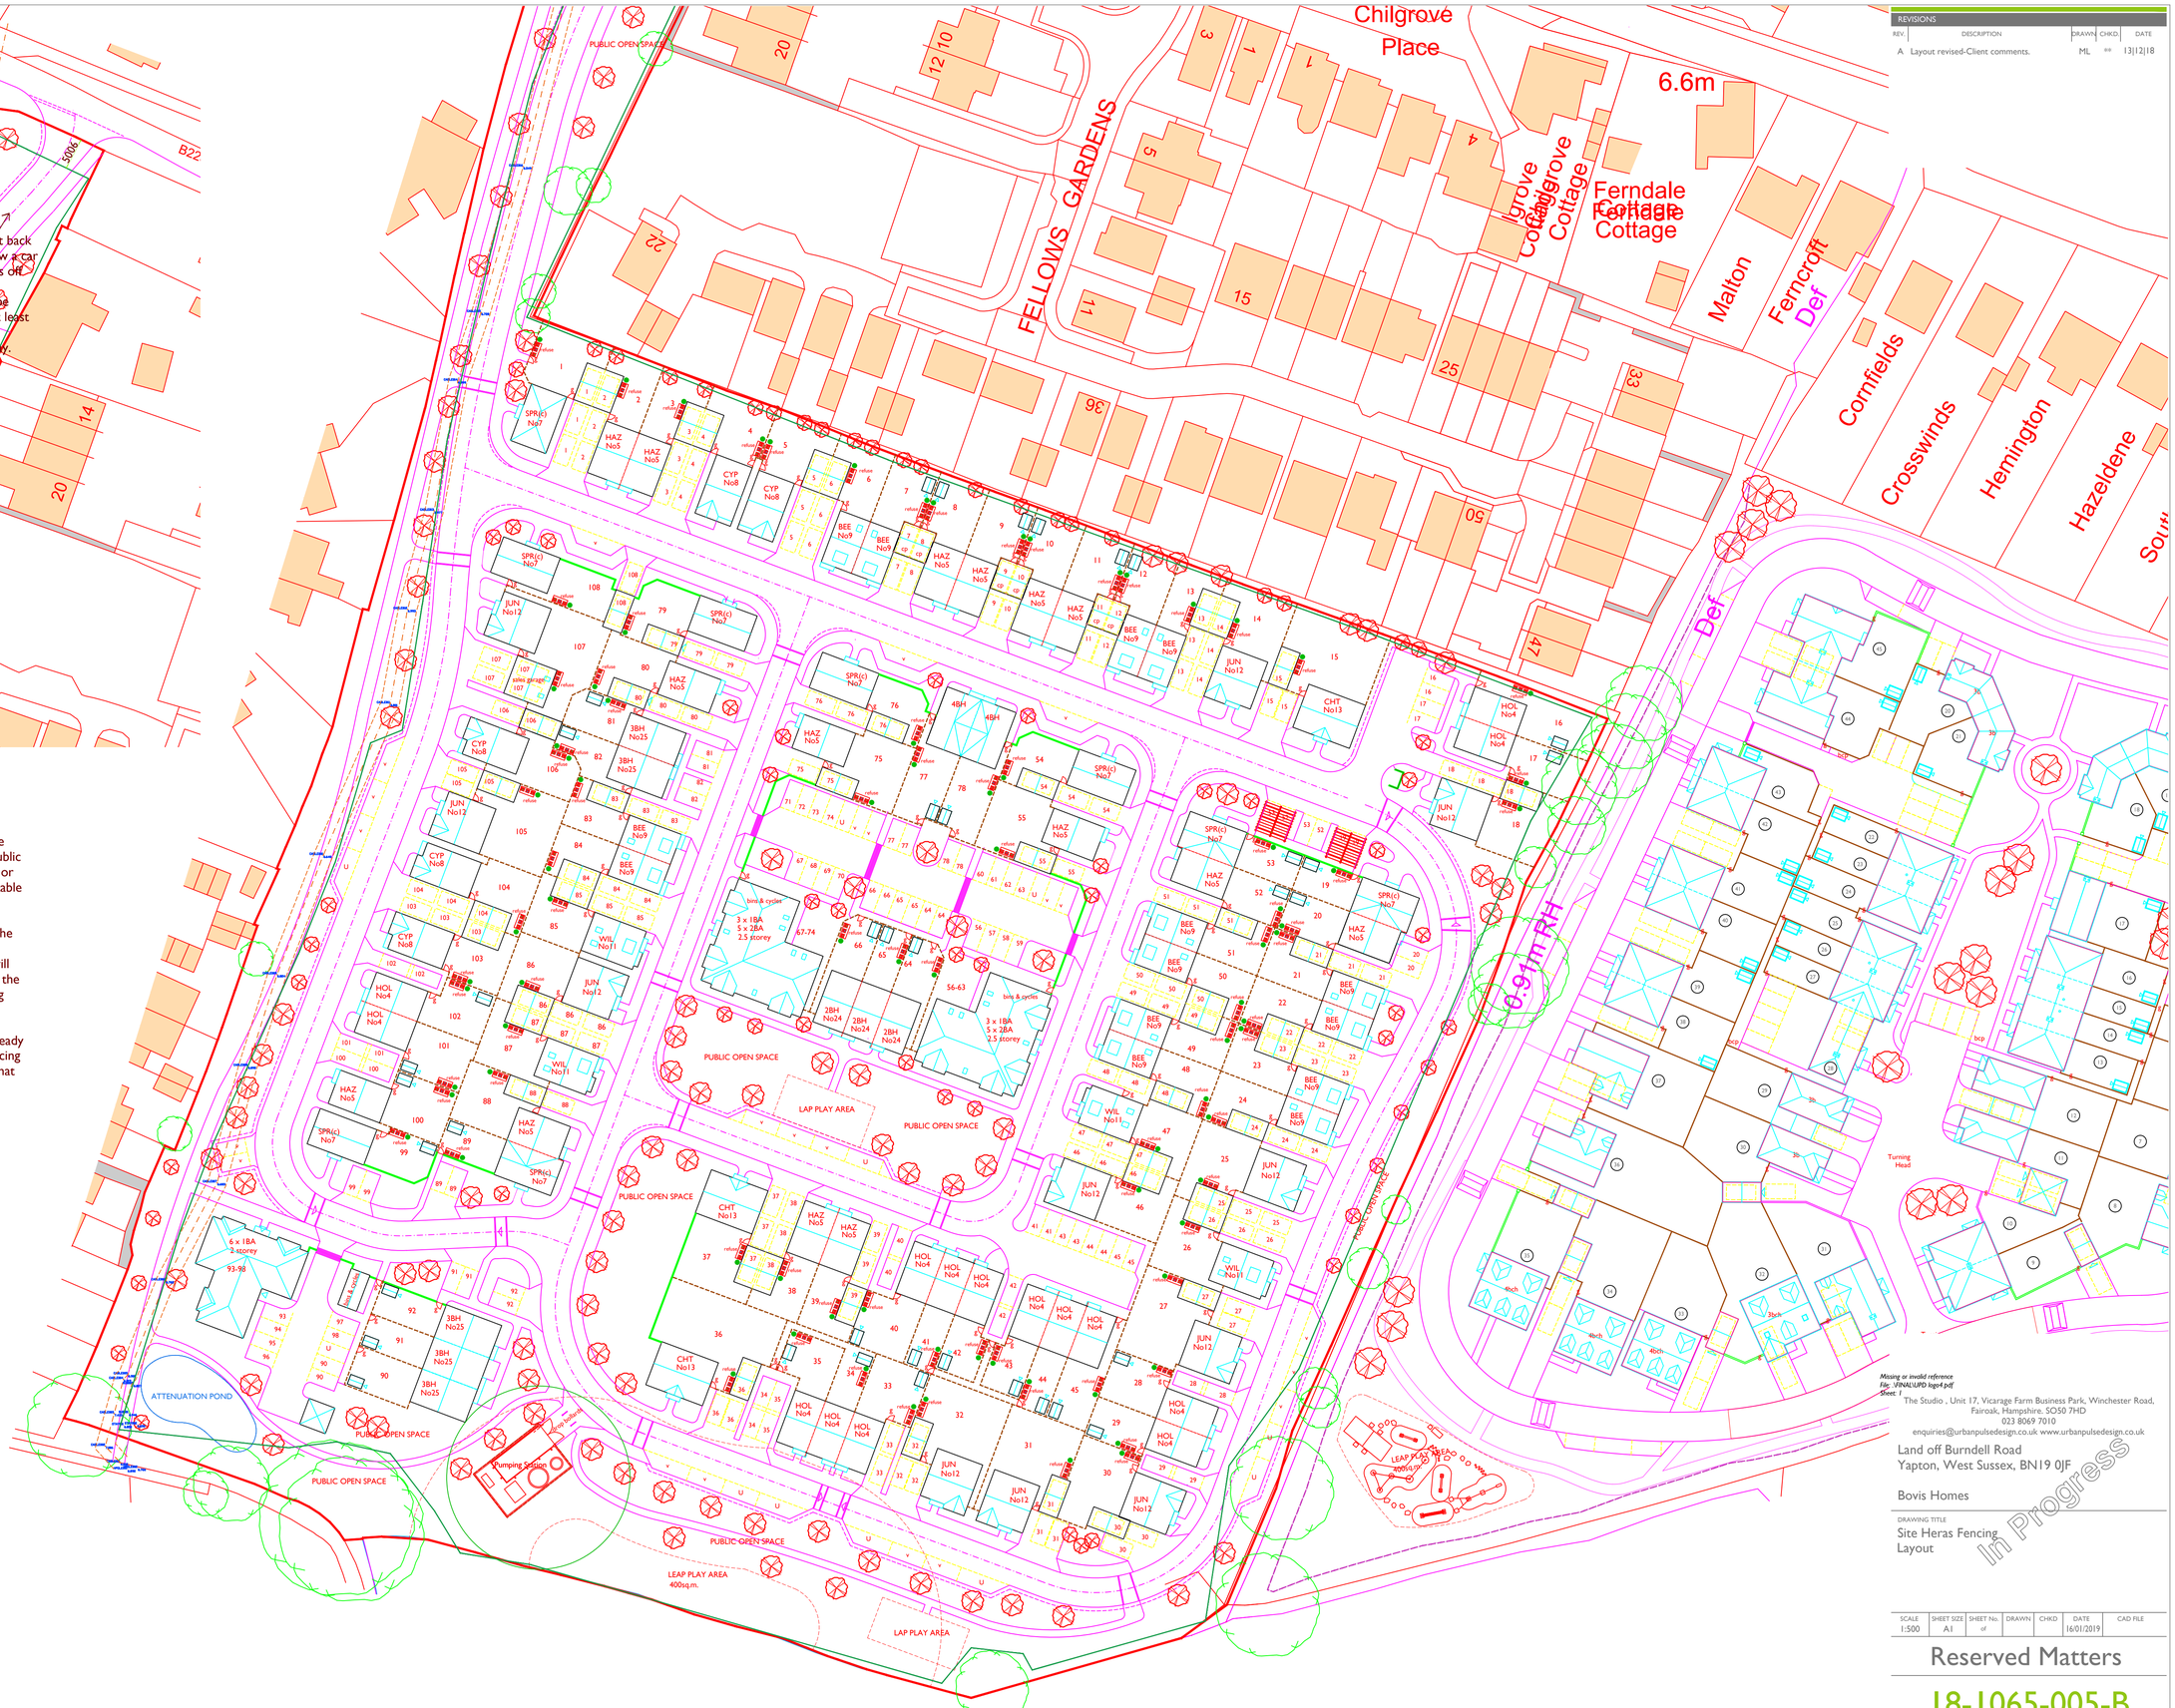

Indicative Heras Fencing Layout.

The route follows the site boundary around the perimeter. On the west of the site there is a Public Right of Way and this will either be kept open, or an application made to close it. If left open, suitable fencing will be in place to protect the public.

The line of the fencing will be adjusted to suit the Tree Protection boundaries as well. Again, an indication has been shown where the fencing will encroach into the site (as the guidance given in the Tree Protection Plan will be followed), ensuring that adequate protection is provided.

If there are suitable barriers/natural division already on site, then the requirement for any heras fencing will be reviewed and adequately addressed at that time.

REVISIONS

REV.	DESCRIPTION	DRAWN	CHKD.	DATE
A	Layout revised-Client comments.	ML	**	13|12|18

Missing or invalid reference
File: \FINAL\UPD logo4.pdf
Sheet: 1

The Studio , Unit 17, Vicarage Farm Business Park, Winchester Road, Fairoak, Hampshire. SO50 7HD
023 8069 7010
enquiries@urbanpulsedesign.co.uk www.urbanpulsedesign.co.uk

Land off Burndell Road
Yapton, West Sussex, BN19 0JF

Bovis Homes

DRAWING TITLE
Site Heras Fencing Layout

In Progress

SCALE	SHEET SIZE	SHEET No.	DRAWN	CHKD	DATE	CAD FILE
1:500	A1	of			16/01/2019	

Reserved Matters

18-1065-005-B

THIS DRAWING IS THE COPYRIGHT OF URBAN PULSE DESIGN LTD AND MAY NOT BE COPIED, ALTERED OR REPRODUCED IN ANY FORM, OR PASSED TO A THIRD PARTY WITHOUT THE WRITTEN CONSENT. DIMENSIONS SHOULD BE CHECKED AND VERIFIED ON SITE AND ANY DISCREPANCIES SHOULD BE REPORTED TO THE ARCHITECT. DO NOT SCALE FROM THIS DRAWING, EXCEPT FOR PLANNING PURPOSES. USE FIGURED DIMENSIONS ONLY. IF IN DOUBT ASK FOR CONFIRMATION.

ARUN DISTRICT COUNCIL Y/10/21/B/DOC