


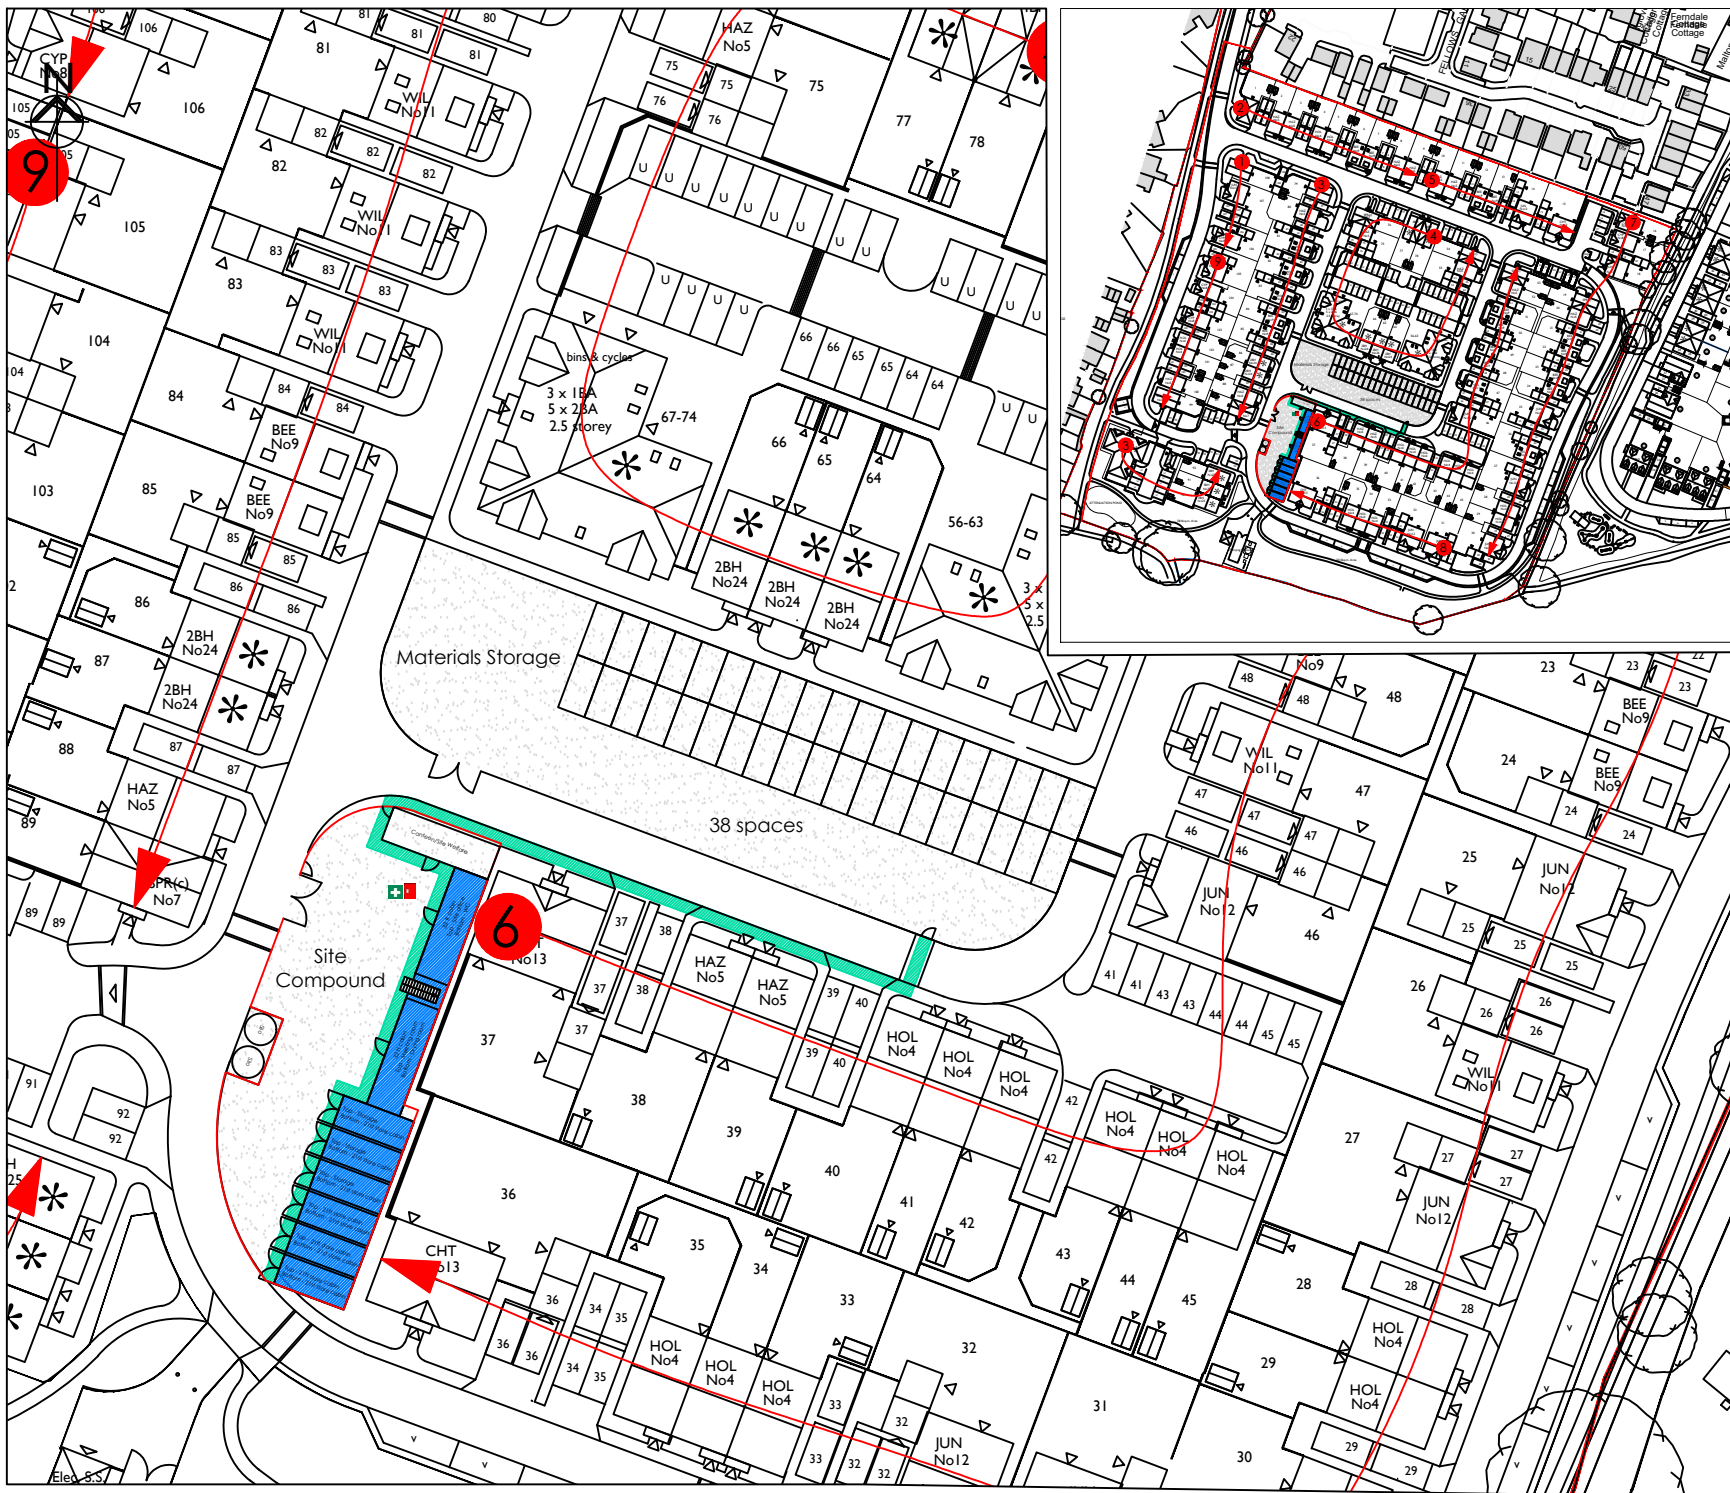

- Key/Notes:
- Build Sequence
 - Heras Fencing (segregate public footpath)
 - 108 units (76 private, 32 affordable)
 - Site compound 564m²
 - Car park/materials storage 876m²
 - Heras fencing
 - Fire extinguisher
 - First aid point
 - Pedestrian walkway
 - First storey storage
 - 9 x 21ft storage containers
 - 1 x WC
 - 1 x site office
 - 1 x meeting room
 - 1 x drying room
 - 1 x canteen/welfare
 - 38 car parking spaces
 - Materials storage above containers

A	06.02.19	3 extra store cabins added to FF	hill
Rev	Date	Detail	By

BOVIS HOMES

BOVIS HOMES SOUTHERN COUNTIES
CENTRAL 40, LIME TREE WAY, CHINEHAM PARK
BASINGSTOKE, RG24 8GU

SITE ADDRESS:

YAPTON

ALL DIMENSIONS & MEASUREMENTS TO BE CHECKED ON SITE.
THIS DRAWING IS THE COPYRIGHT OF BOVIS HOMES LTD.

DRAWING TITLE:

SITE COMPOUND

DATE: 03.12.18 SCALE: NTS

DRAWN: NJB CHECKED:

DRAWING NUMBER: YAPT-SC-001 REV: B