


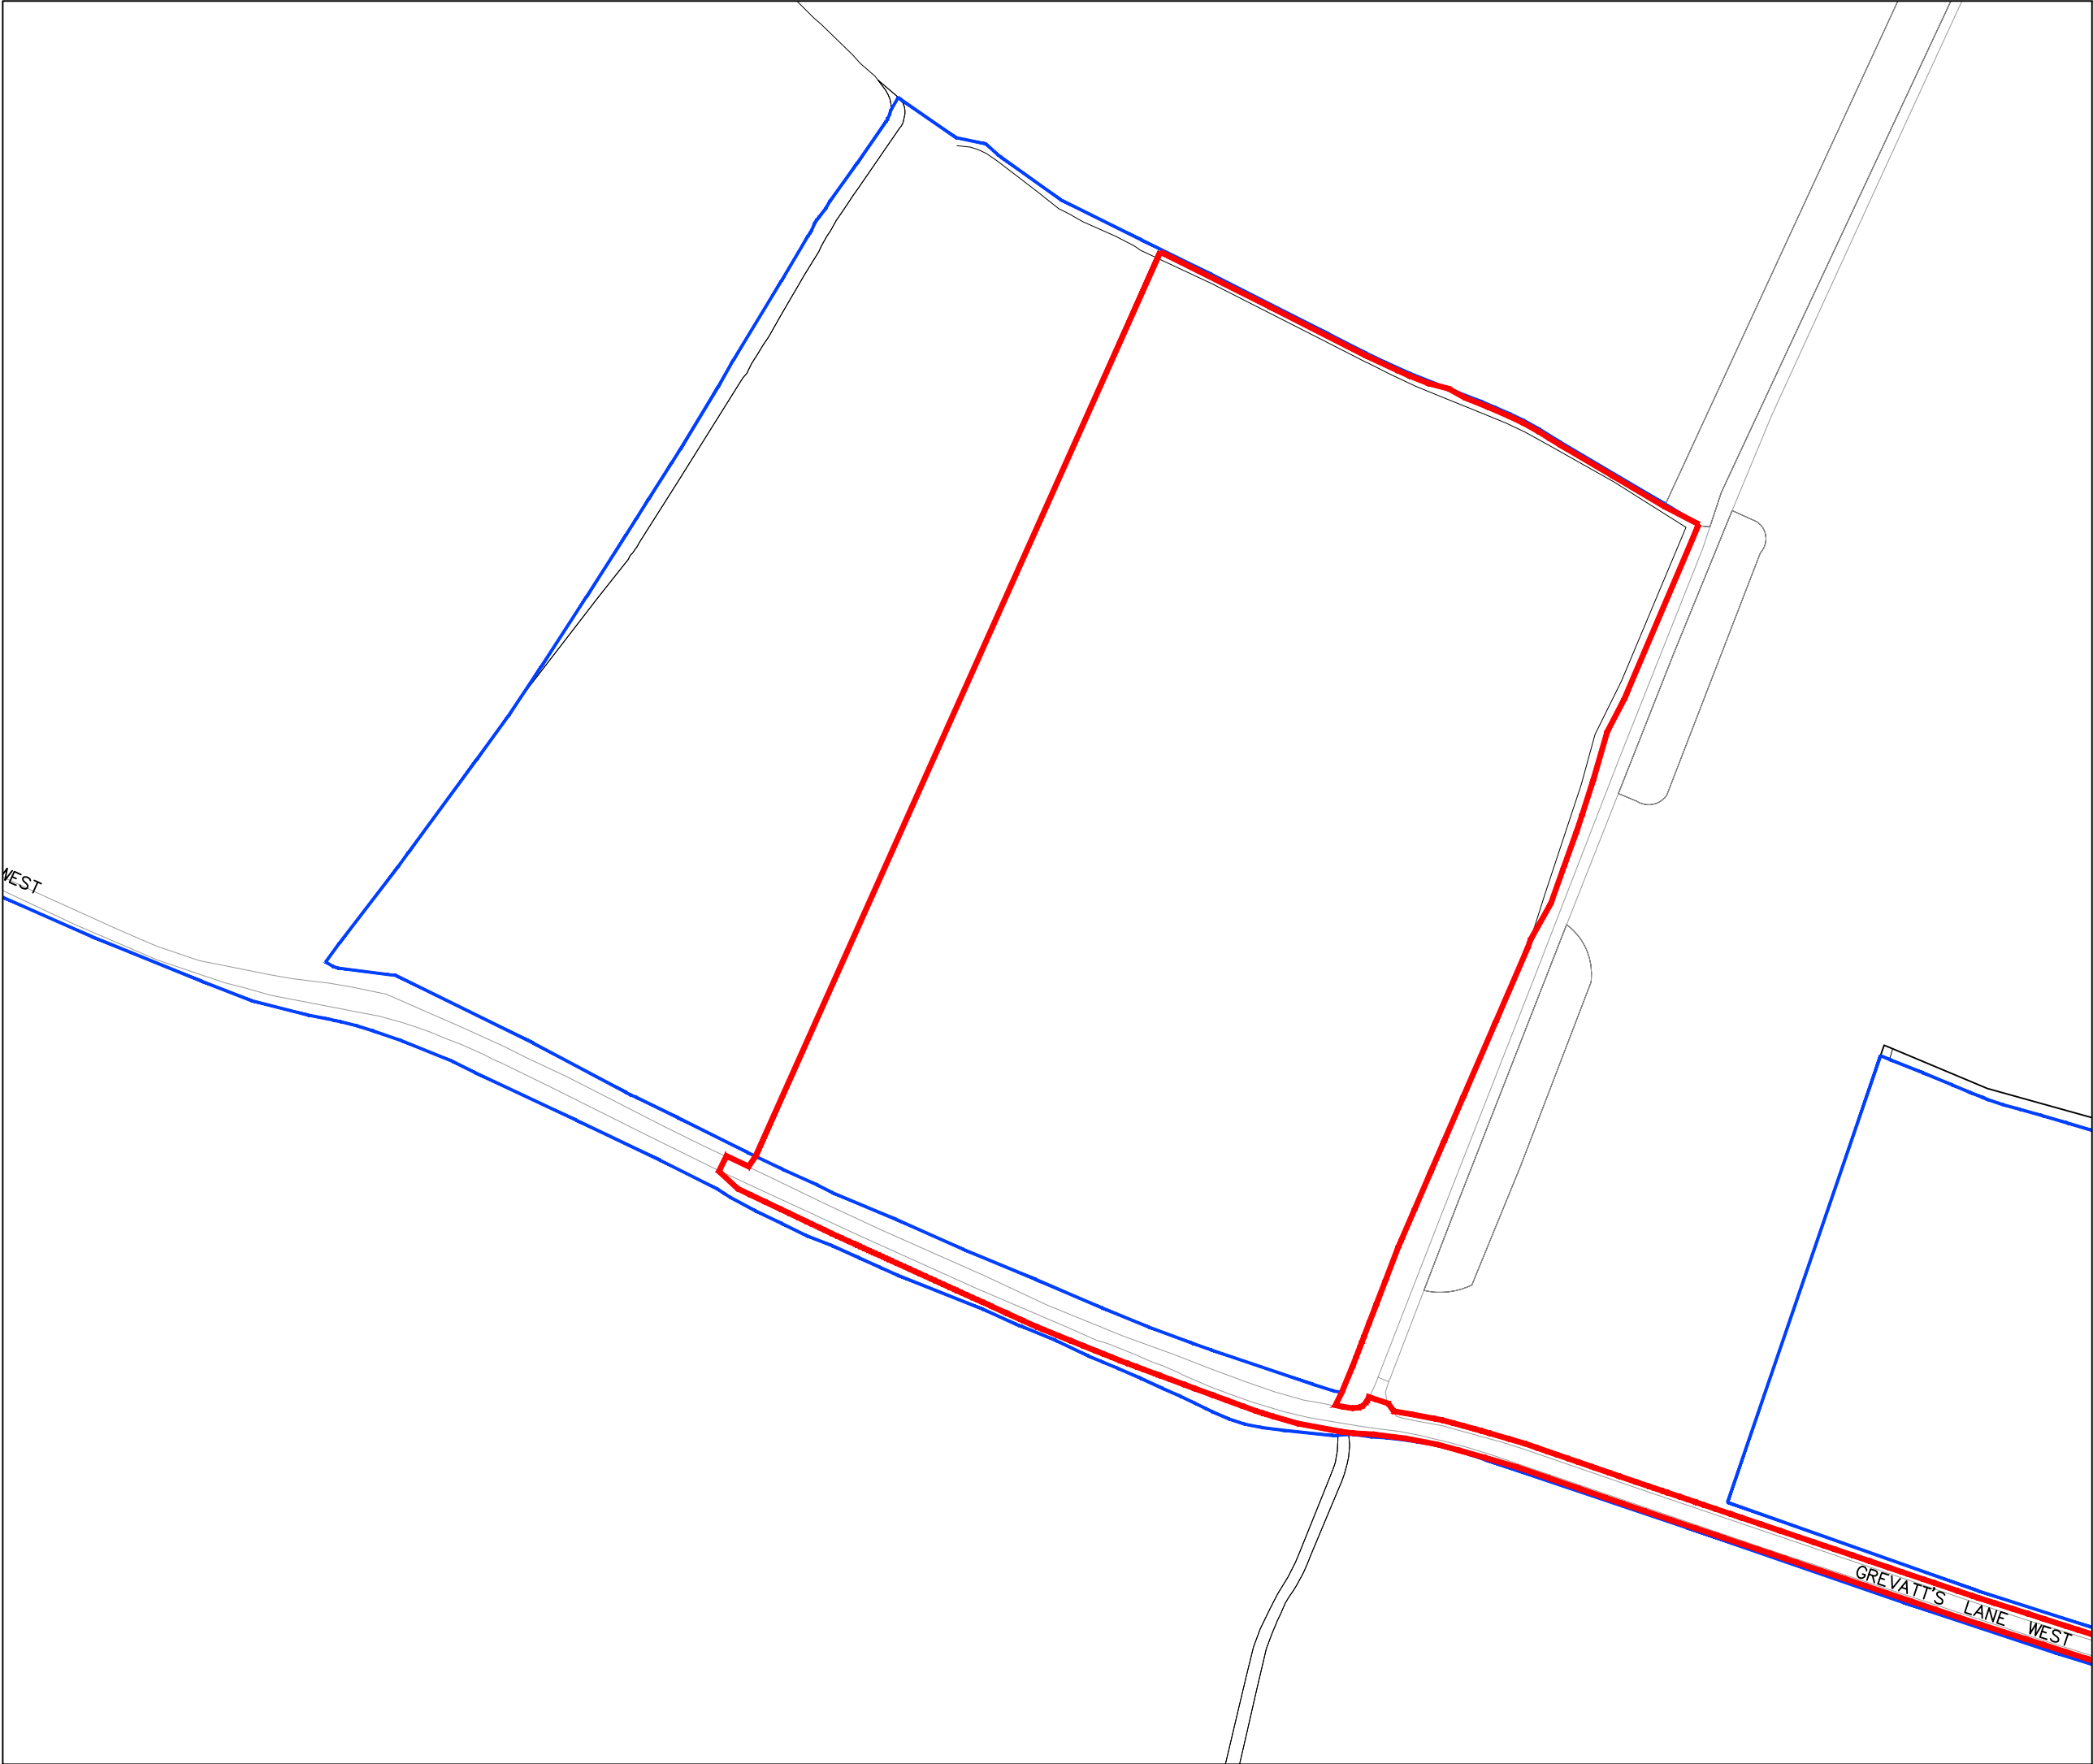

Rev	Date	By	Check	Appr	Description
-	-	-	-	-	-

Site Boundary 

Land owned by LandLink 



Havenstock LLP
Studio 10, Cliff Road Studio
Cliff Road, London NW1 9AM
tel +44 (0)20 7267 7676
info@havenstock.com
www.havenstock.com

Client:
LandLink Estates

Job Title:
Arun Crematorium

Drawing Title:
Existing Site Boundary Plan

Job/Dwg No./Rev	1176	1001	-
Date:	Checked:	Appr:	Date:
KG	SDR	TG	20.12.2018
Drawing title: Planning			Scale: 1:12500A3

ARUN DISTRICT COUNCIL Y103/18/PL