


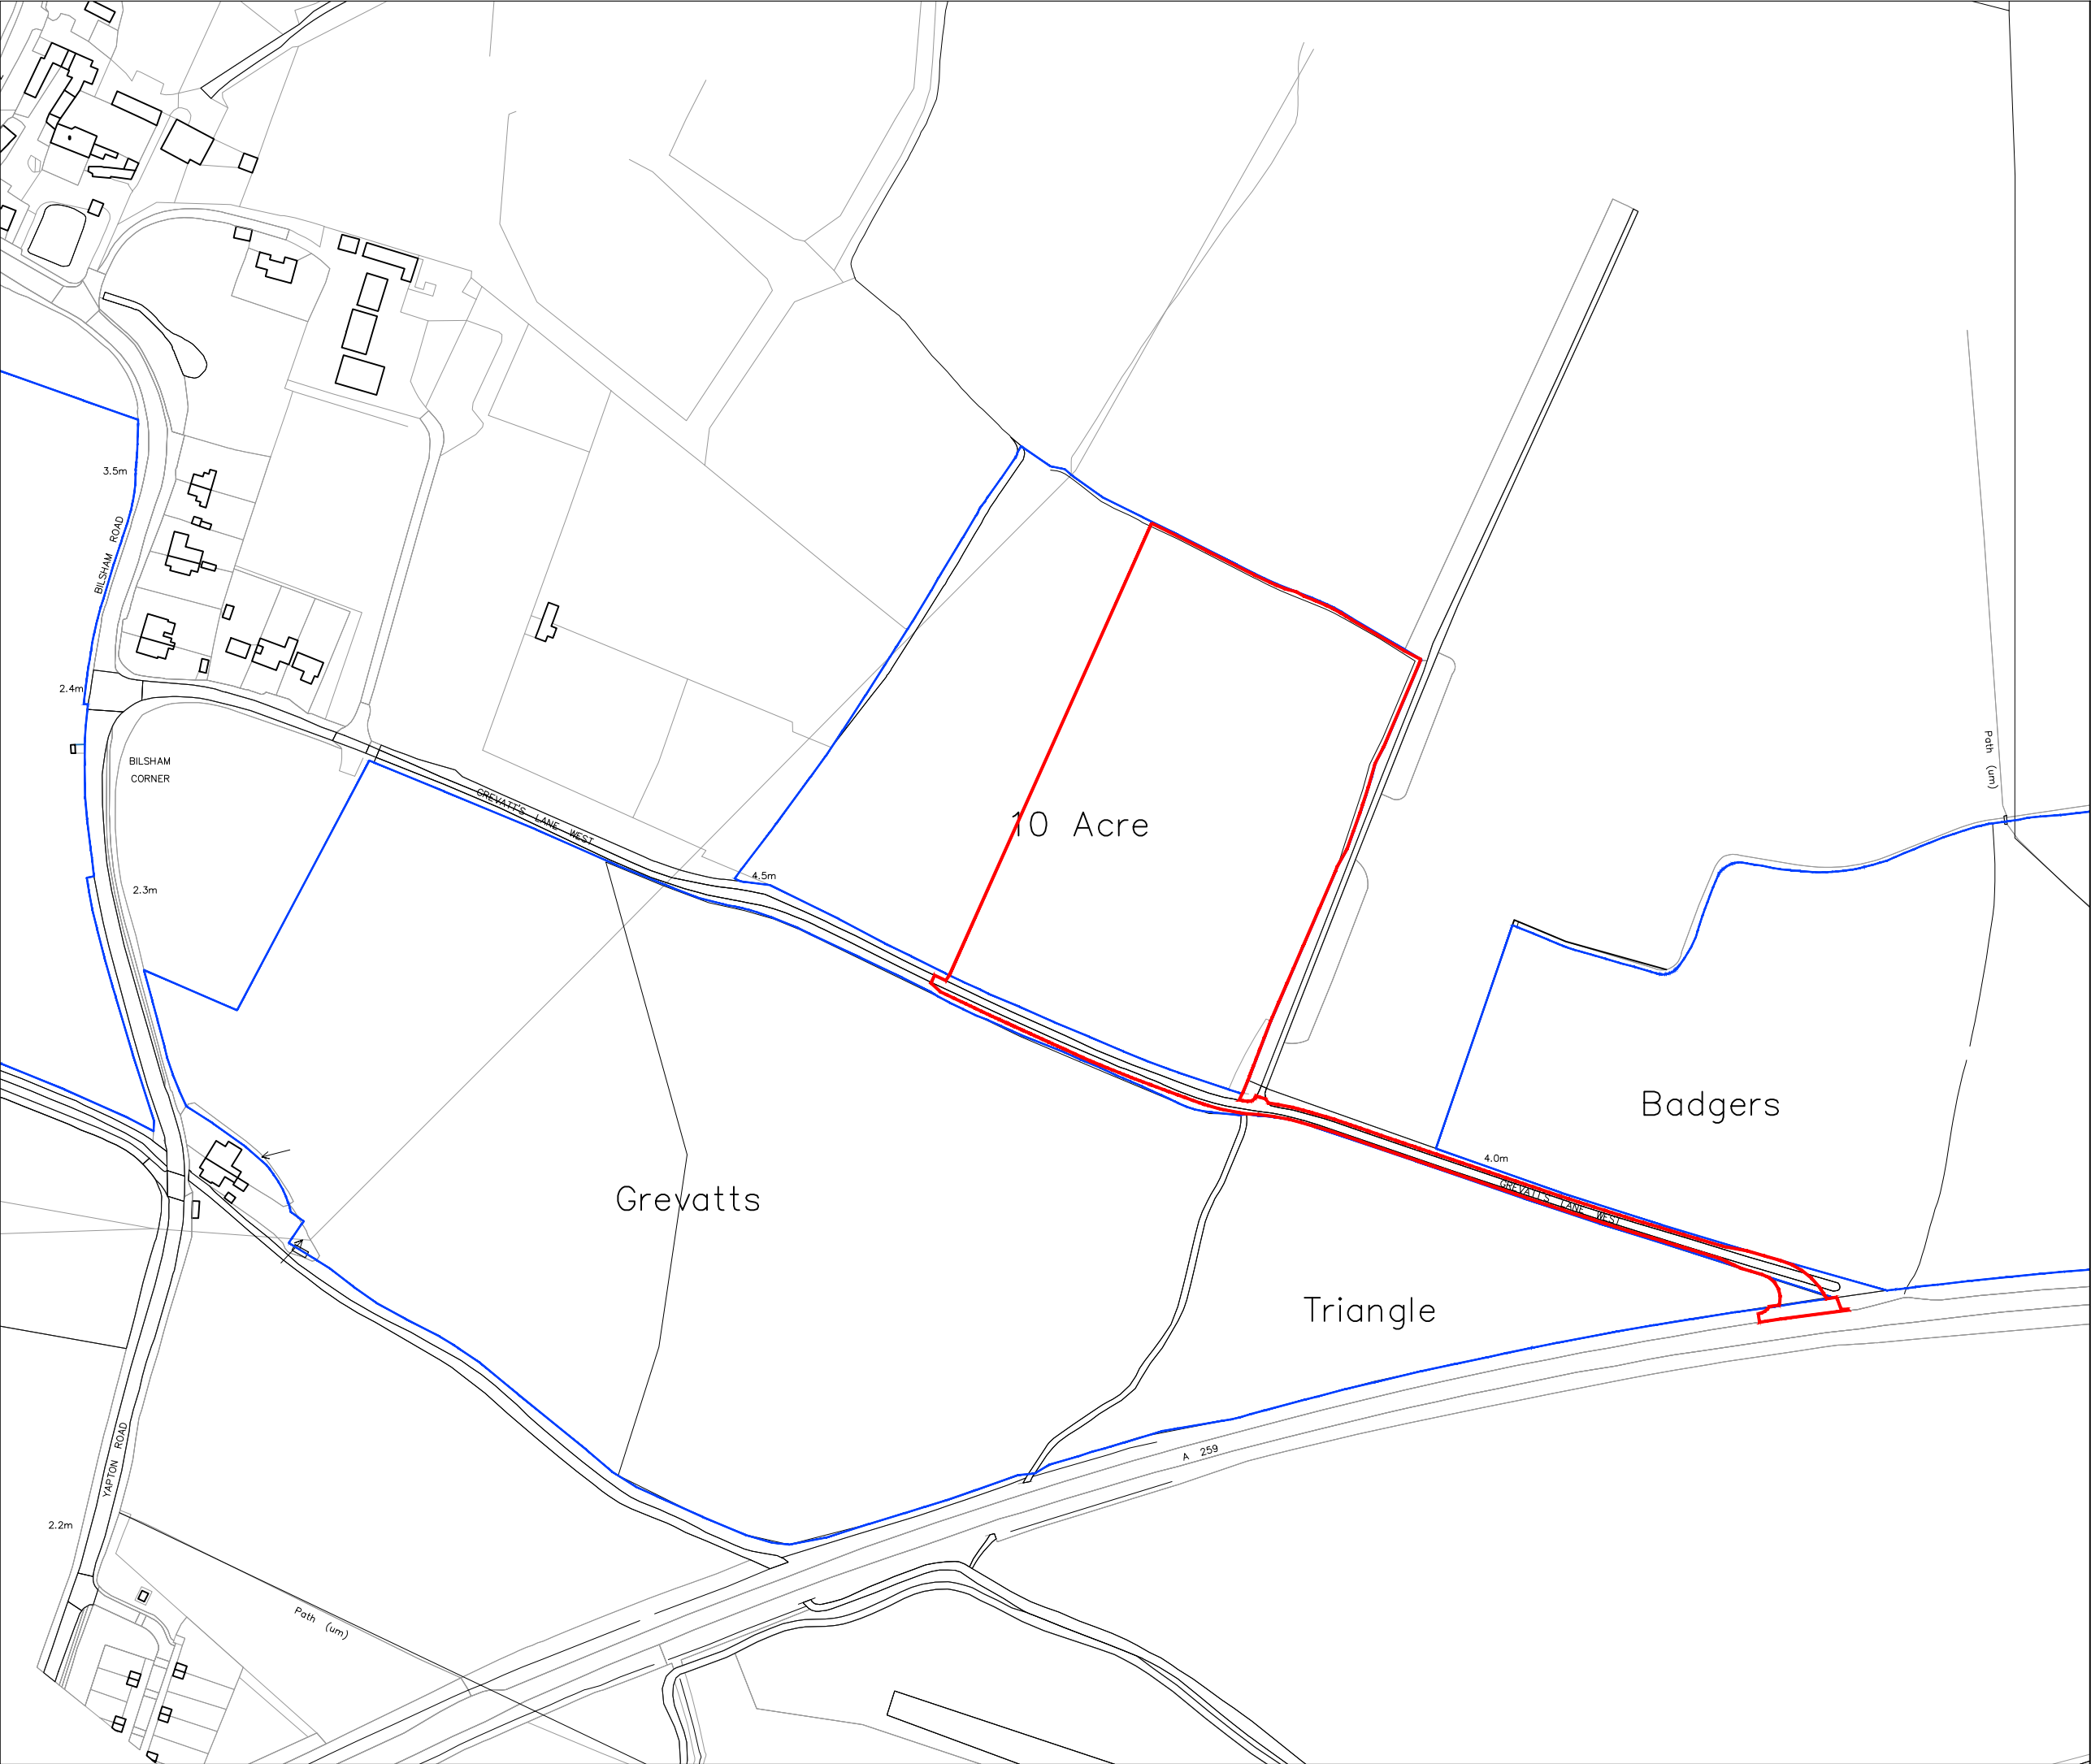

Rev	Date	By	Check	Appr	Description
-	-	-	-	-	-

Site Boundary

Land owned by LandLink

Havenstock Ltd
Studio 10, Cliff Road Studio
Cliff Road, London NW1 9AN

tel +44 (0)20 7267 7676
info@havenstock.com
www.havenstock.com

Client:
LankLink Estates

Job Title:
Arun Crematorium

Drawing Title:
OS Location Plan

Job/Dwg No./Rev		1176	1000	-
Drawn	Checked	Appr	Date	
KG	SDR	TG	20.12.2018	
Drawing title: Planning			Scale: 1: 2500@A3	

ARUN DISTRICT COUNCIL Y103/18/PL