


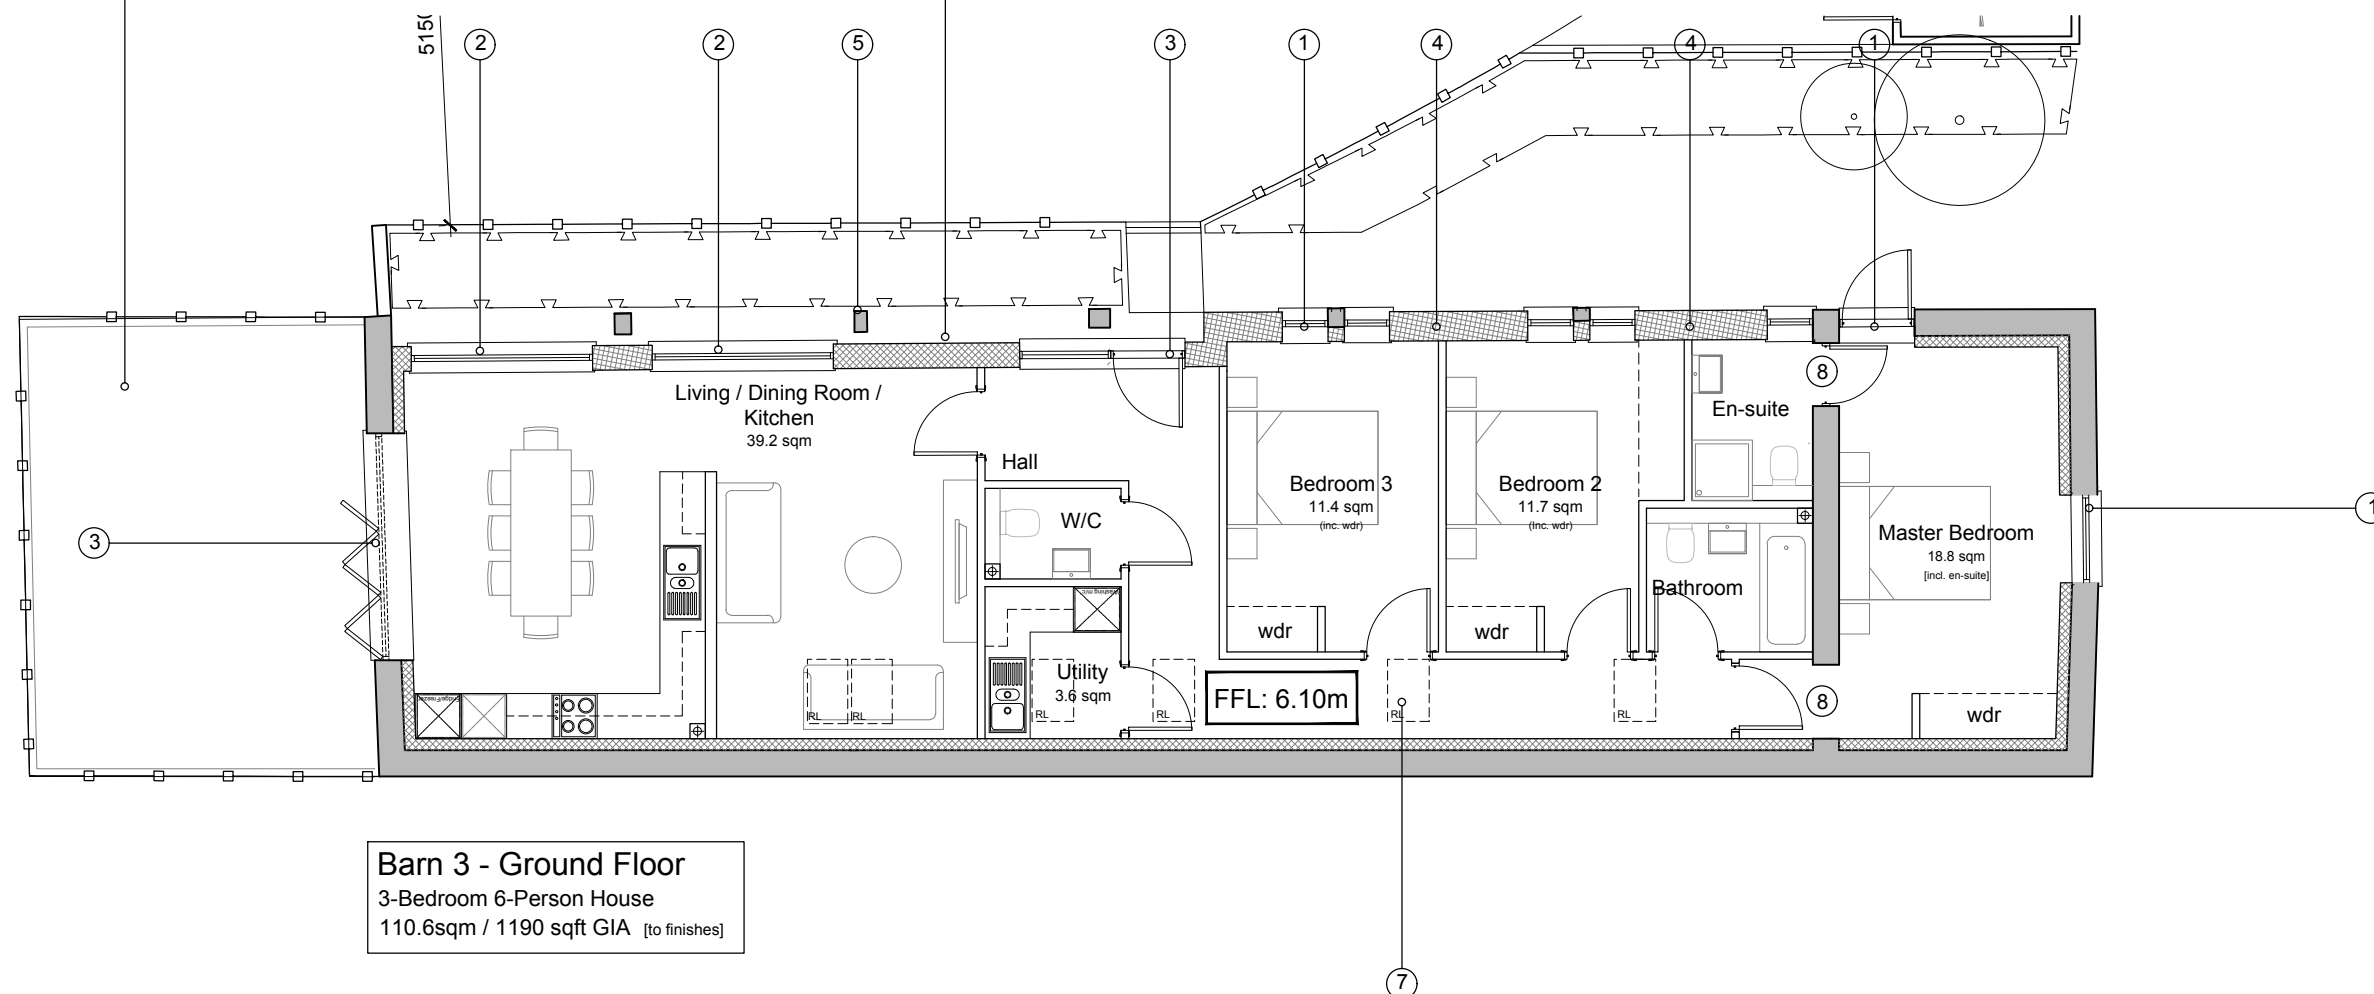


Existing ground level to be excavated, forming a sunken private amenity space. Hazel hurdle fencing proposed prevent overlooking

In line with the S.E recommendations the existing timber cladding is to be stripped. Horizontal timber cladded walls are to be rebuilt behind posts.



- ① New oak framed windows/doors within existing structural opening
- ② New opening with oak framed window proposed
- ③ New opening with oak framed doors proposed
- ④ New oak framed window and timber clad infill wall within existing structural posts
- ⑤ Assumed position of existing structural posts. These are to be retained and the position checked on site
- ⑥ New timber rafters and roof realigned. Existing tiles to be retained where possible
- ⑦ New conservation rooflights
- ⑧ New internal opening
- ⑨ New timber posts to support floor above
- ⑩ Existing blocked up opening re-opened and window proposed

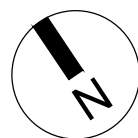

Job Title

Stakers Farm, Yapton

Scale
1:100 @ A3

Status

APPROVAL

B	05.11.19	Annotation updated	LT	AK
A	25.10.19	Updated for Approval	LT	AK
Rev	Date	Revision Details	Dr	Ch



London: 76 Great Suffolk Street
London, SE1 0BL
T 0207 928 2773 E london@ecearchitecture.com

Sussex: Brooklyn Chambers, 11 Goring Road
Worthing, West Sussex, BN12 4AP
T 01903 248777 E sussex@ecearchitecture.com

Bristol: Westworks, Colston Tower
Colston Street, Bristol, BS1 4XE
T 0117 214 1101 E bristol@ecwestworks.com

ECE Architecture
www.ecearchitecture.com