CDM 2015 Health & Safety Information

This information relates only to 'Significant Hazards' identified on this drawing and is to be read in conjunction with the Designer's Hazard Register.

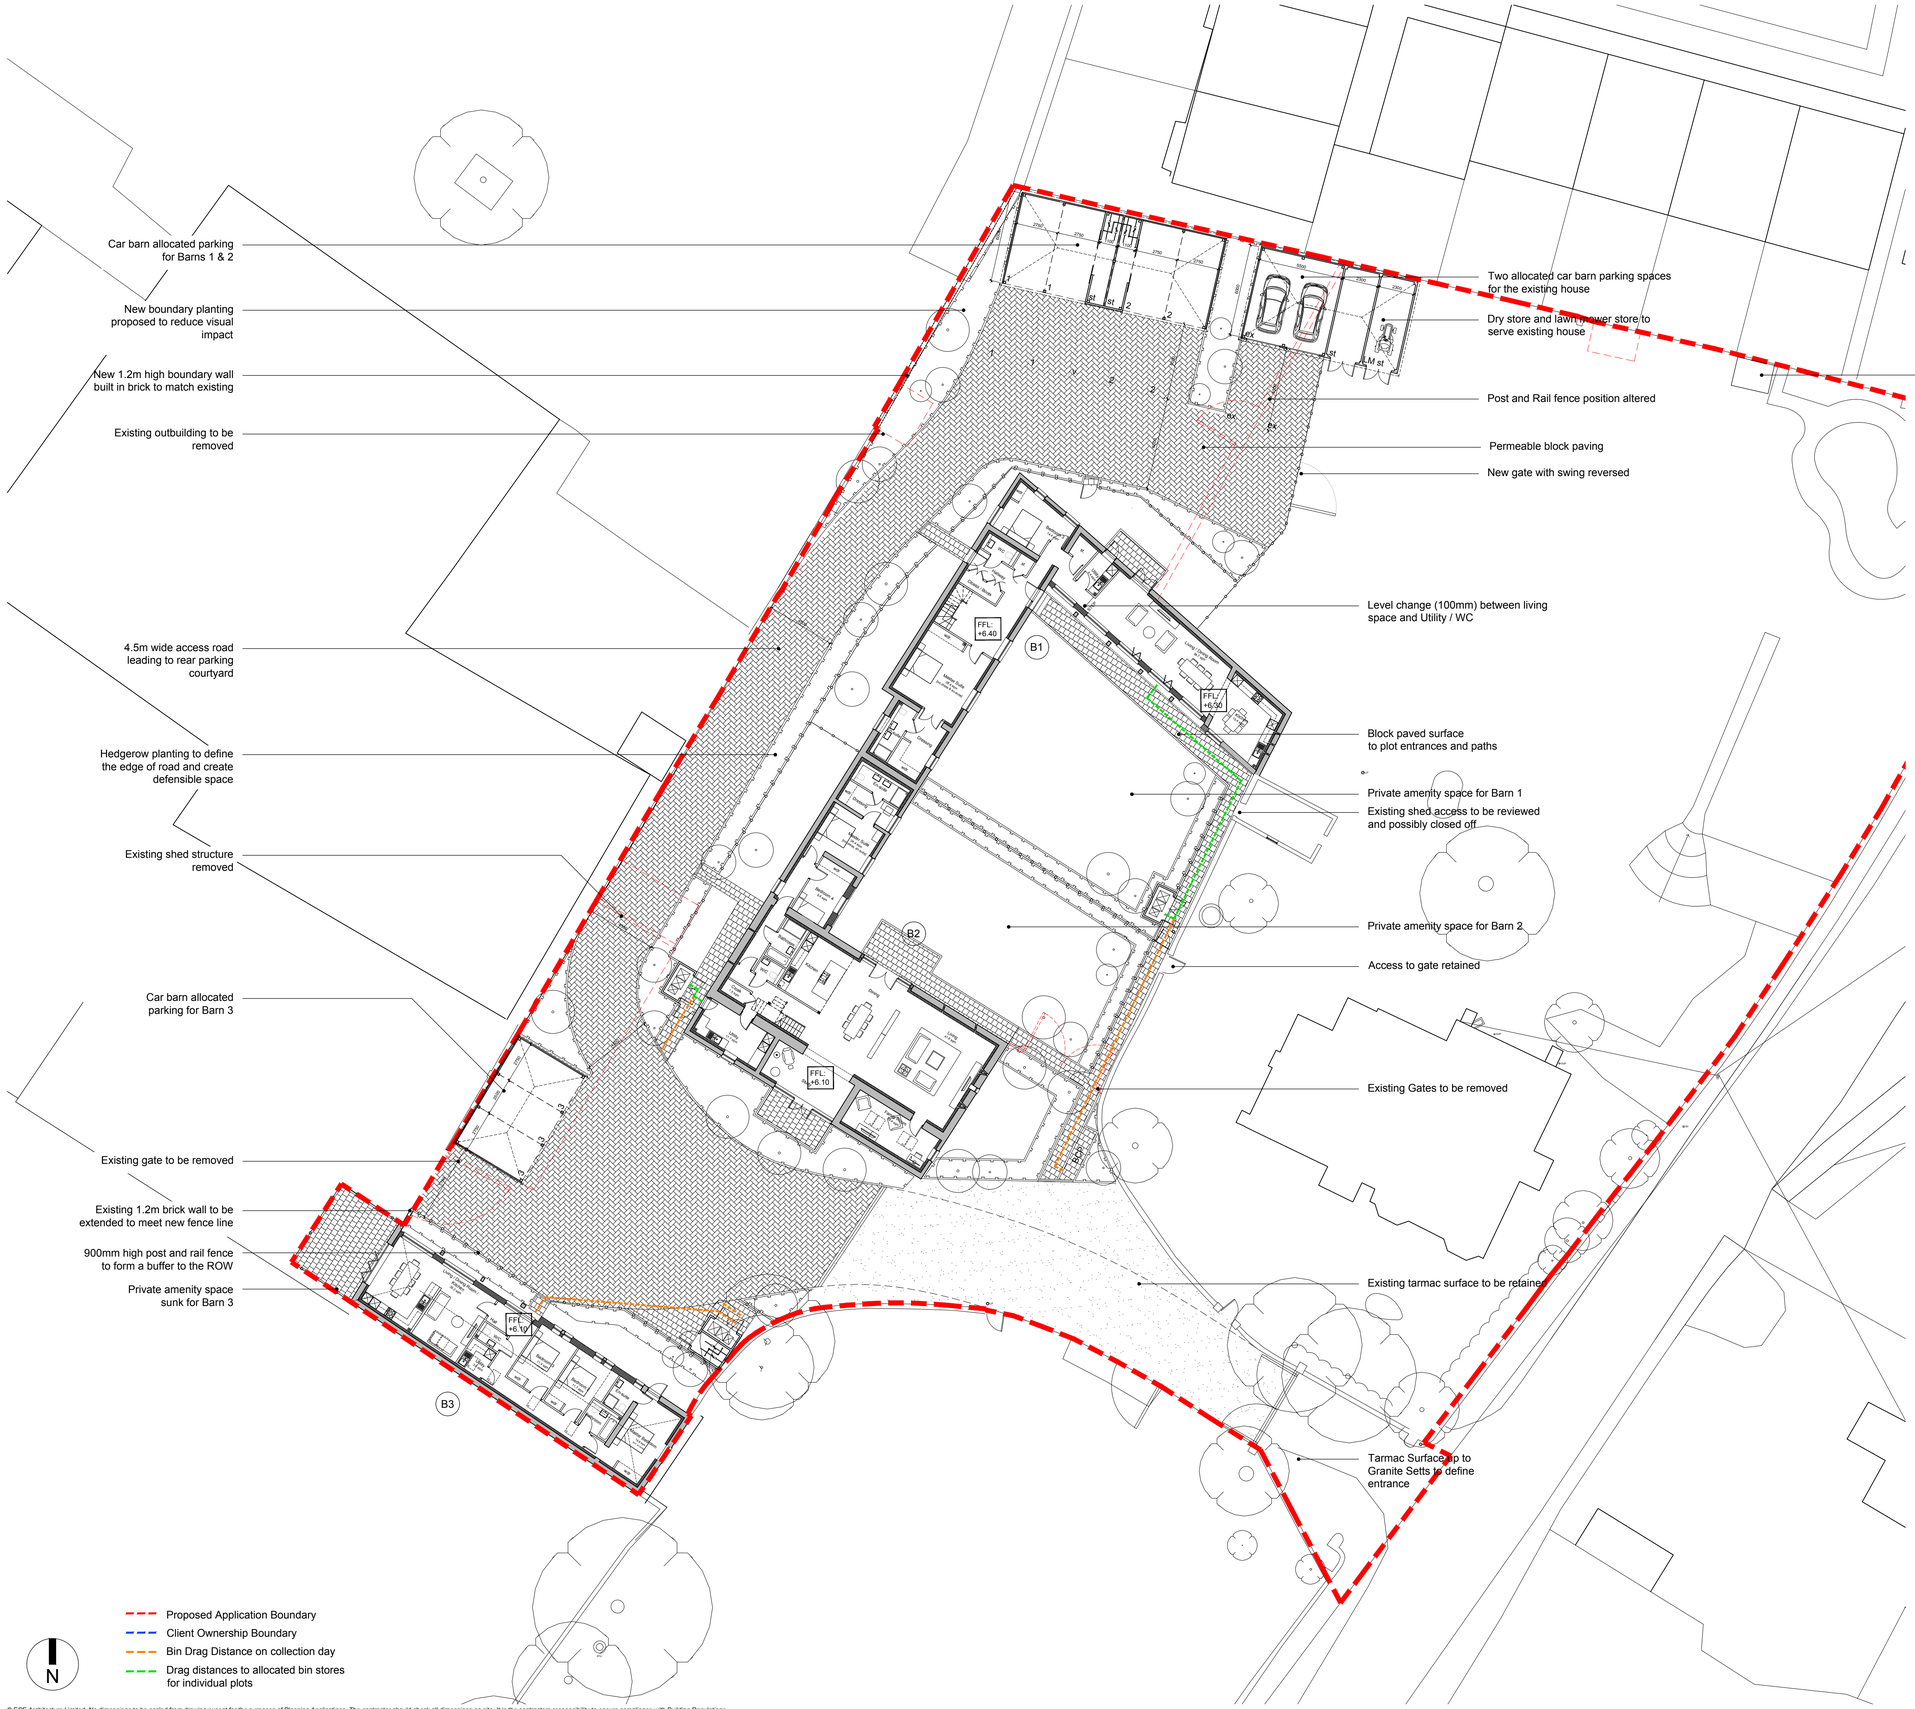

Rev	Date	Revision Details	Dr	Ch
D	25.10.19	Updated for Approval	LT	AK
C	13.09.19	Changes made to client comment	LT	AK
B	19.09.19	Changes made to planners comment	LT	AK
A	13.09.19	Changes made to client comment	LT	AK

London: 76 Great Suffolk Street London, SE1 0BL
T 0207 928 2773 E london@ecearchitecture.com
Sussex: Brooklyn Chambers, 11 Goring Road Worthing, West Sussex, BN12 4AP
T 01903 248777 E sussex@ecearchitecture.com
Bristol: Westworks, Colston Tower Colston Street, Bristol, BS1 4XE
T 0117 214 1101 E bristol@ecewestworks.com

ECE Architecture
www.ecearchitecture.com

Client's Name
Mr P. Bucknell

Job Title
Stakers Farm, Yapton

Drawing Title
Proposed Ground Floor Site Plan

Scale
1:200 @ A1 / 1:400 @ A3

metres 4 8 12 16 20

Drawn	Checked	Date
JT	LT	22.08.19

Job No	Drawing No	Rev
6797	6797-PL-002	D

Status
APPROVAL

CAD Plot date: 24/10/2019 - 17:52:49 6797 - mast.dwg

© ECE Architecture Limited. No dimensions to be scaled from drawing except for the purposes of Planning Applications. The contractor should check all dimensions on site. It is the contractors responsibility to ensure compliance with Building Regulations.