



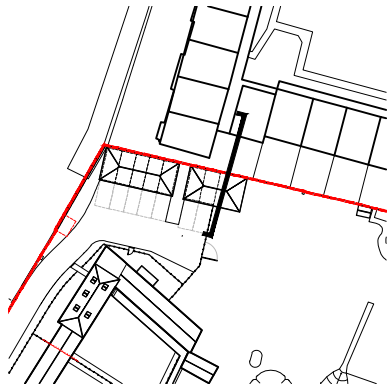

Site Location Key

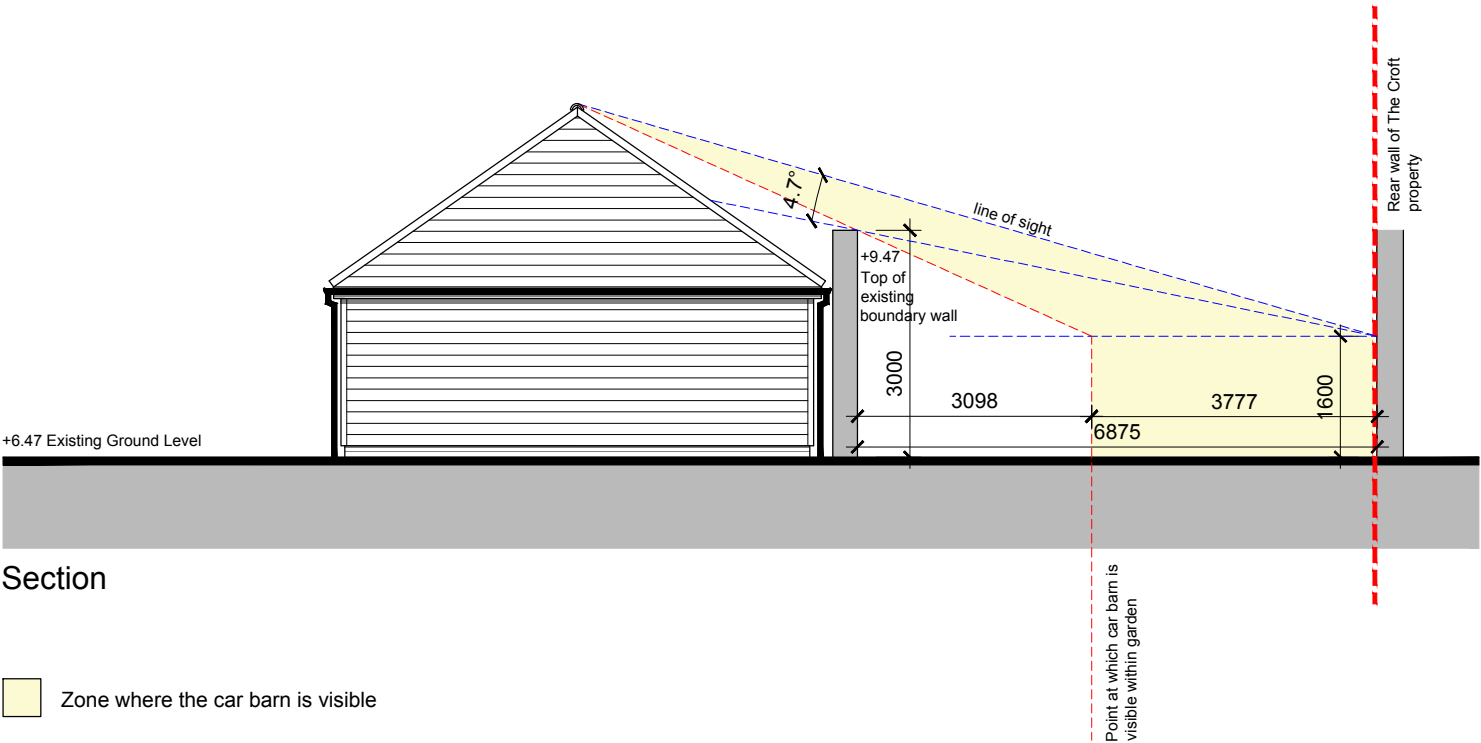

Section

Zone where the car barn is visible

Client's Name
Mr P. Bucknell
Job Title
Stakers Farm, Yapton

Drawing Title
Northern Boundary Section
Scale
1:100 @ A3

Drawn	Checked	Date
LT	AK	23.10.19
Job No	Drawing No	Rev
6797	6797-PL-025	-
Status		
PRELIMINARY		

Rev	Date	Revision Details	Dr	Ch
				
London: 76 Great Suffolk Street London, SE1 0BL T 0207 928 2773 E london@ecearchitecture.com				
Sussex: Brooklyn Chambers, 11 Goring Road Worthing, West Sussex, BN12 4AP T 01903 248777 E sussex@ecearchitecture.com				
Bristol: Westworks, Colston Tower Colston Street, Bristol, BS1 4XE T 0117 214 1101 E bristol@ecwestworks.com				
ECE Architecture www.ecearchitecture.com				