
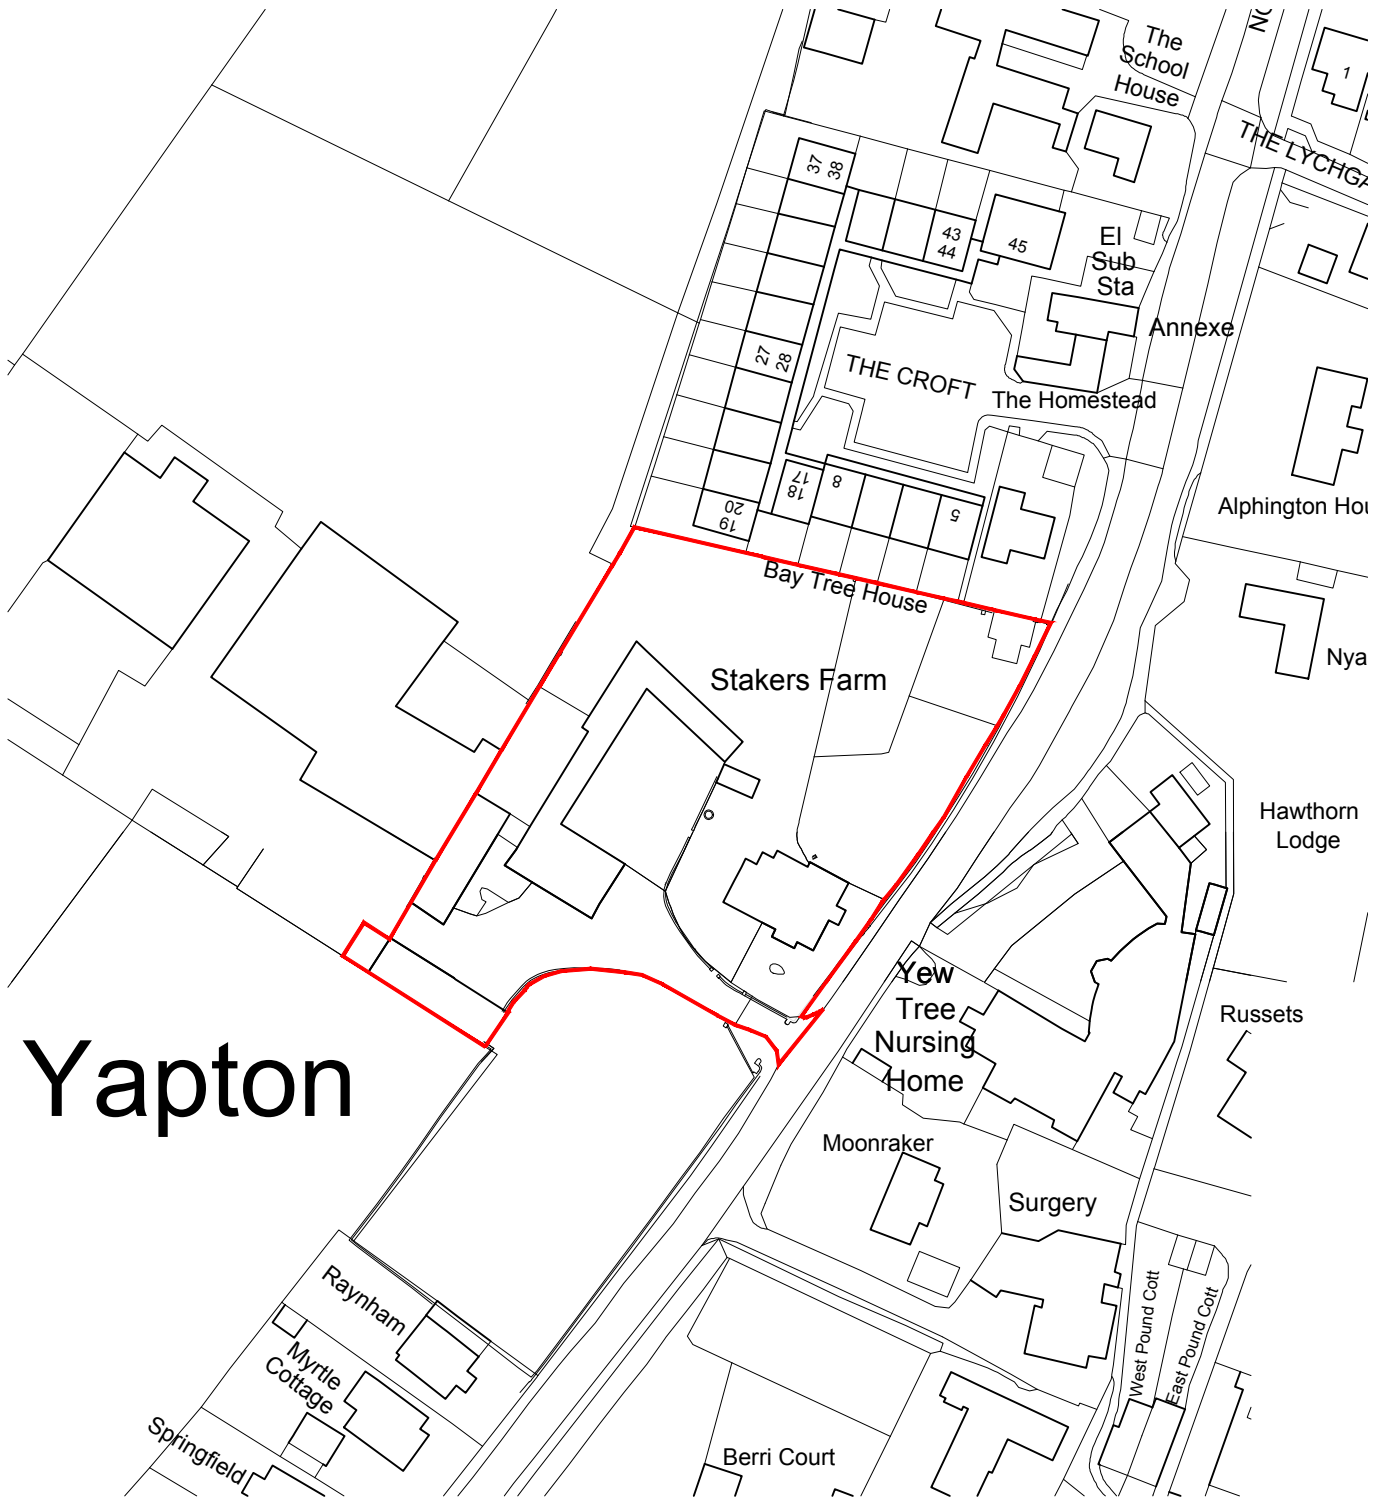


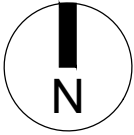

Ordnance Survey, (c) Crown Copyright 2019. All rights reserved. Licence number 100022432

— Proposed Application Boundary

Client's Name  
Mr P. Bucknell

Drawing Title  
Location Plan

Drawn JT Checked LT Date 18.10.19

Job No 6797 Drawing No 6797-LOC01 Rev -

Status

Job Title  
Stakers Farm, Yapton

Scale  
1:1250 @ A4  
metres 10 20 30 40 50

INFORMATION

| Rev | Date | Revision Details | Dr | Ch |
|-----|------|------------------|----|----|
|-----|------|------------------|----|----|

|                                                                                       |   |
|---------------------------------------------------------------------------------------|---|
|  | <b>London:</b> 76 Great Suffolk Street<br>London, SE1 0BL<br>T 0207 928 2773 E london@ecearchitecture.com<br><b>Sussex:</b> Brooklyn Chambers, 11 Goring Road<br>Worthing, West Sussex, BN12 4AP<br>T 01903 248777 E sussex@ecearchitecture.com<br><b>Bristol:</b> Westworks, Colston Tower<br>Colston Street, Bristol, BS1 4XE<br>T 0117 214 1101 E bristol@ecwestworks.com<br><b>ECE Architecture</b><br>www.ecearchitecture.com |
|---------------------------------------------------------------------------------------|---|