


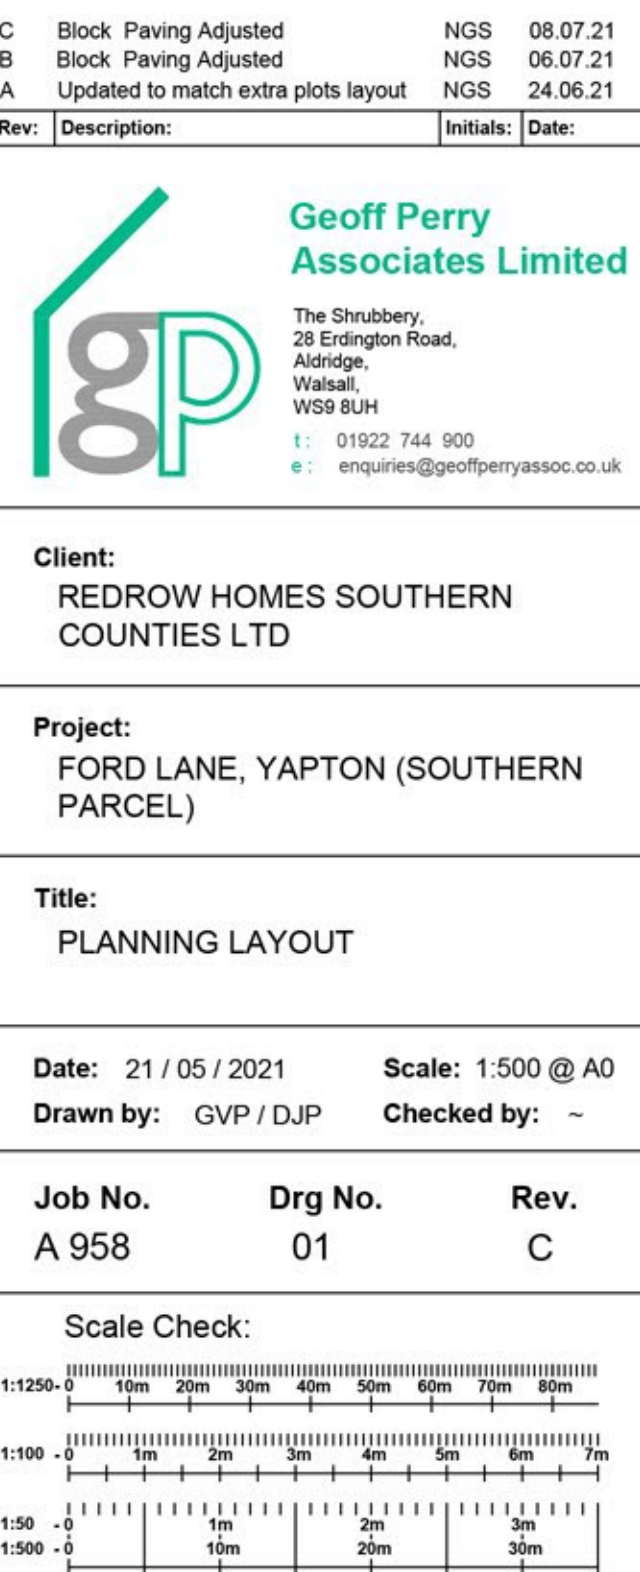

Geoff Perry Associates Limited

The Shrubbery,
28 Erdington Road,
Aldridge,
Walsal,
WS9 8UH

t: 01922 744 900
e: enquiries@geoffperryassoc.co.uk

Project:
FORD LANE, YAPTON (SOUTHERN
PARCEL)

Date: 21 / 05 / 2021 Scale: 1:500 @ A0
 Drawn by: GVP / DJP Checked by: ~

Job No.	Drg No.	Rev.
A 958	01	C

Scale Check:

1:1250-0 10m 20m 30m 40m 50m 60m 70m 80m

