

[illegible]

A Updated in accordance with A958_01C		NGS	08/07/21
Rev:	Description:	Initials:	Date:



Client:
REDROW HOMES SOUTHERN
COUNTIES LTD


Project:
FORD LANE, YAPTON
(SOUTHERN PARCEL)

Title:
MAPPING PLAN

Date: 30 / 06 / 2021 Scale: 1:500 @ A0
Drawn by: HS Checked by: NGS

Job No.	Drg No.	Rev.
A958	07	A

Scale Check:

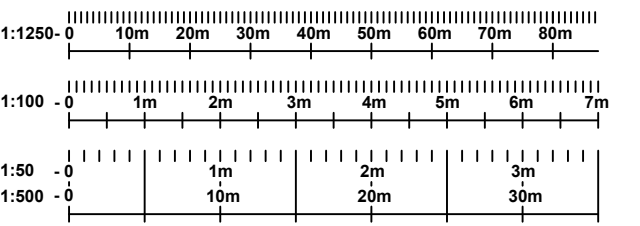

Massing Key

- 1 Storey Units
- 2 Storey Units
- 2.5 Storey Units