




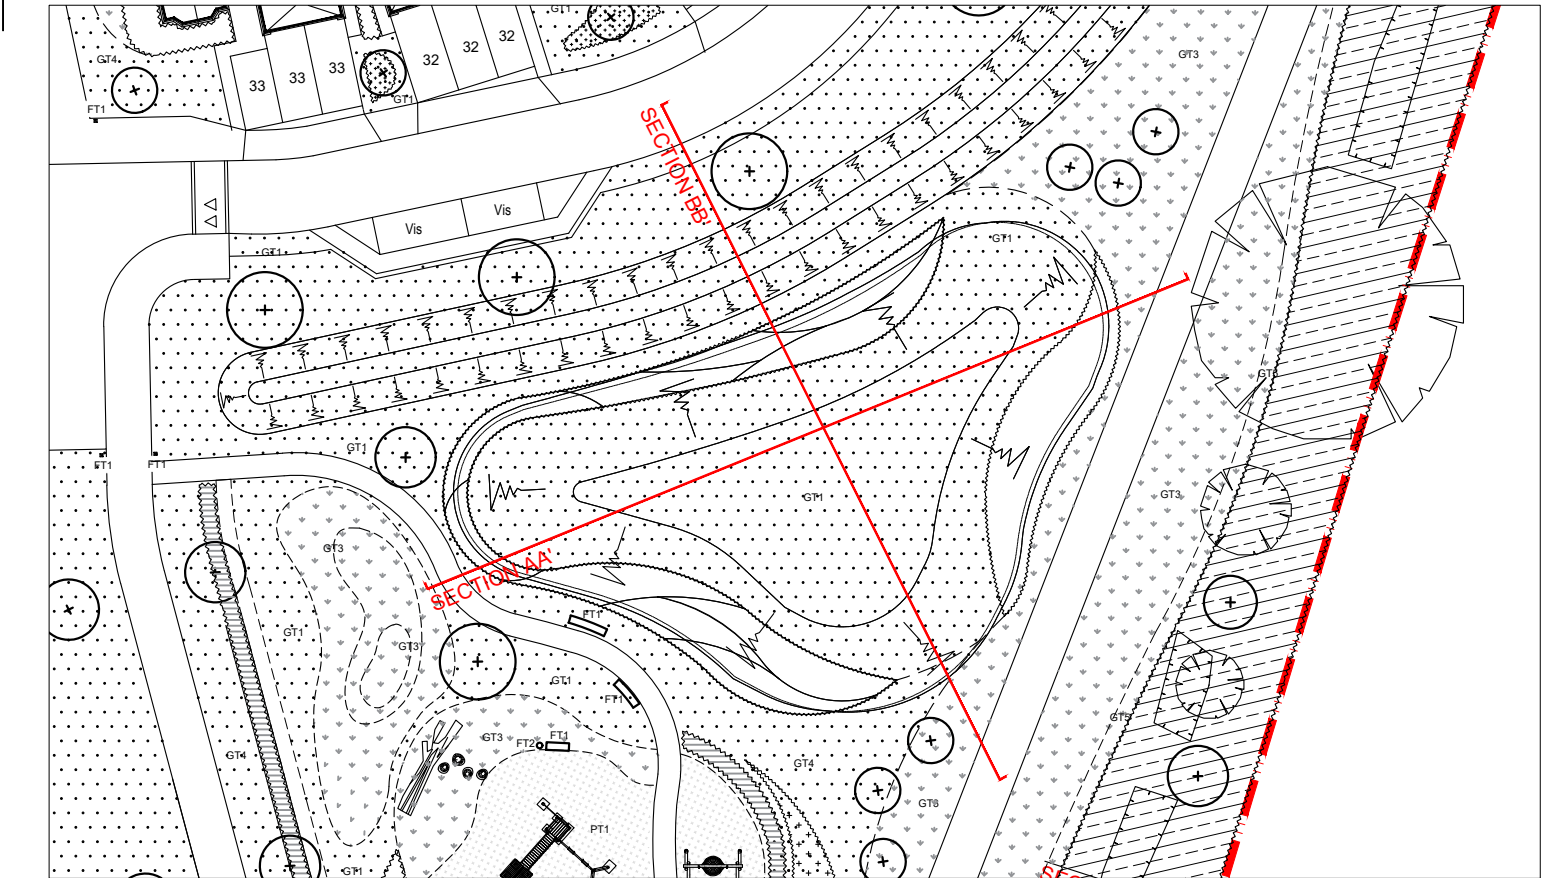

Sections location plan scale 1:50 @ A2

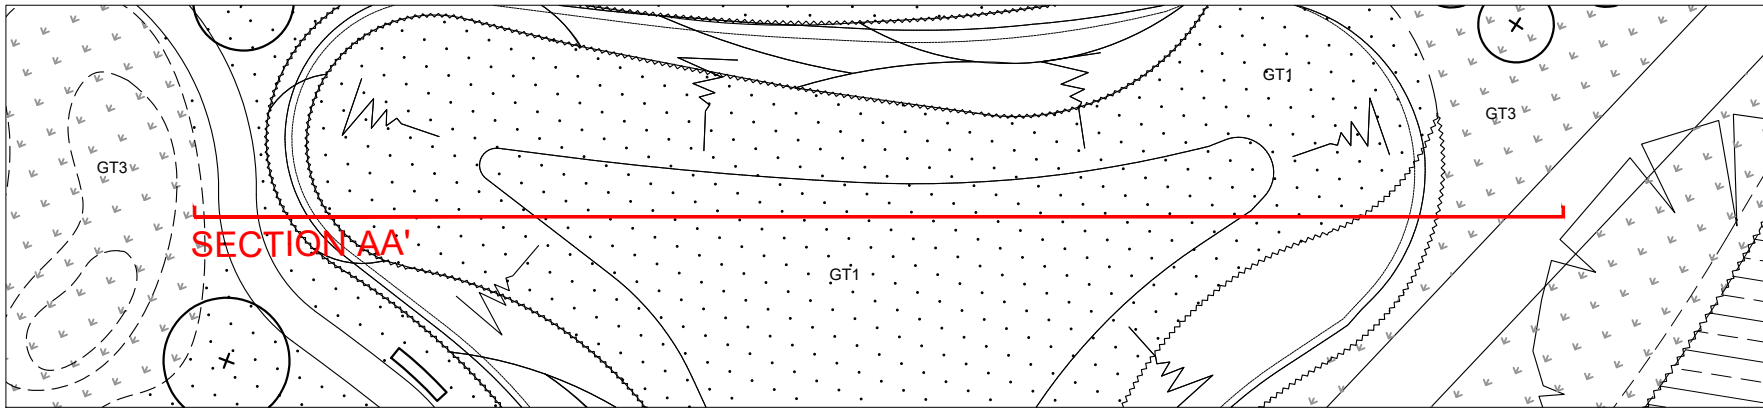


Section AA' NTS

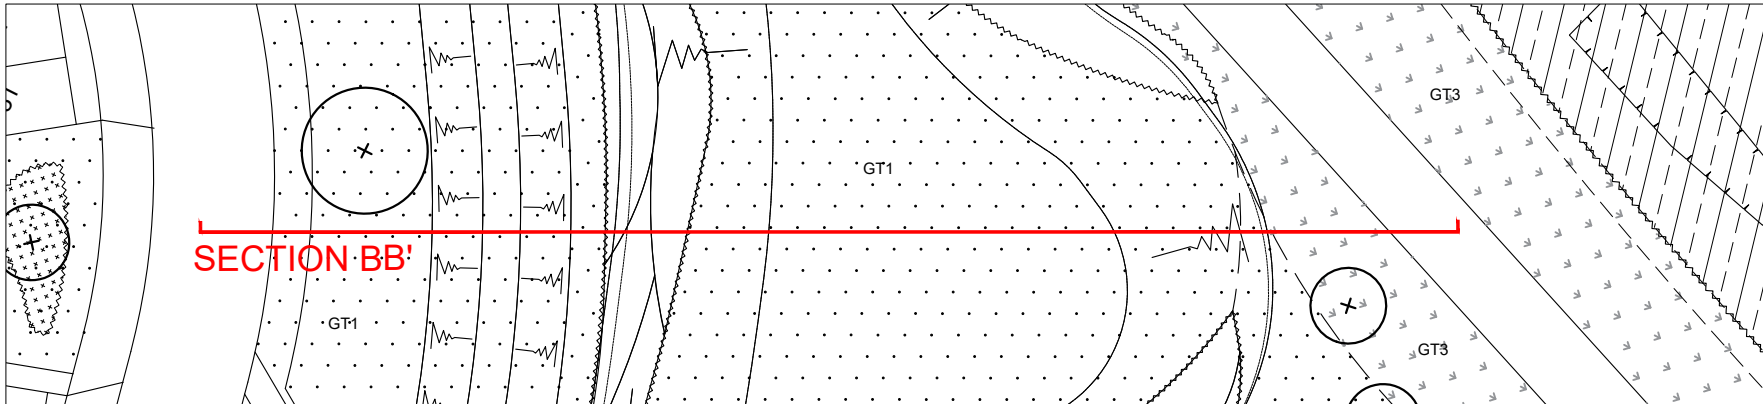

Section BB' NTS

LEGEND

General Legend for all drawings

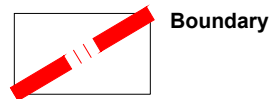


Boundary


Soft Landscape




Existing Tree / Hedgerow
Planting to be retained

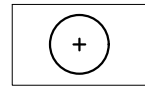

Proposed Tree Planting

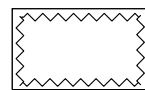


Proposed Shrub Planting

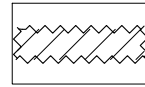


Proposed Hedge Planting



Proposed Bulb Planting

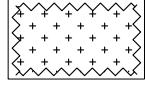


Proposed Native Bulb
Planting

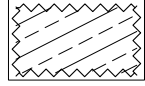

Proposed Native Understorey
Planting (see Matrix 001 for
typical native planting mix on
D2831 FAB 1 GL DR L 0309




GT1
Proposed Amenity Grass

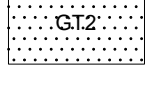



GT2
Proposed Shade Tolerant
Amenity Grass




GT3
Proposed Meadow Grass

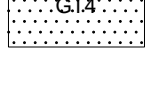

GT4
Proposed Species-Rich
Lawn

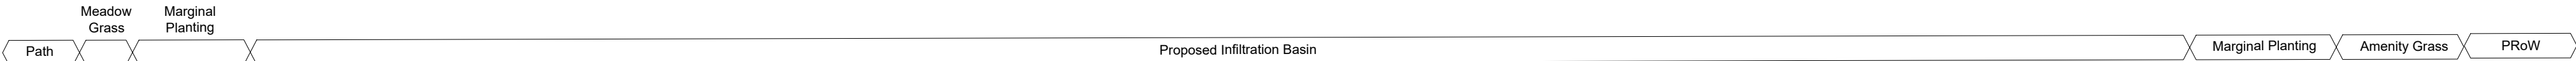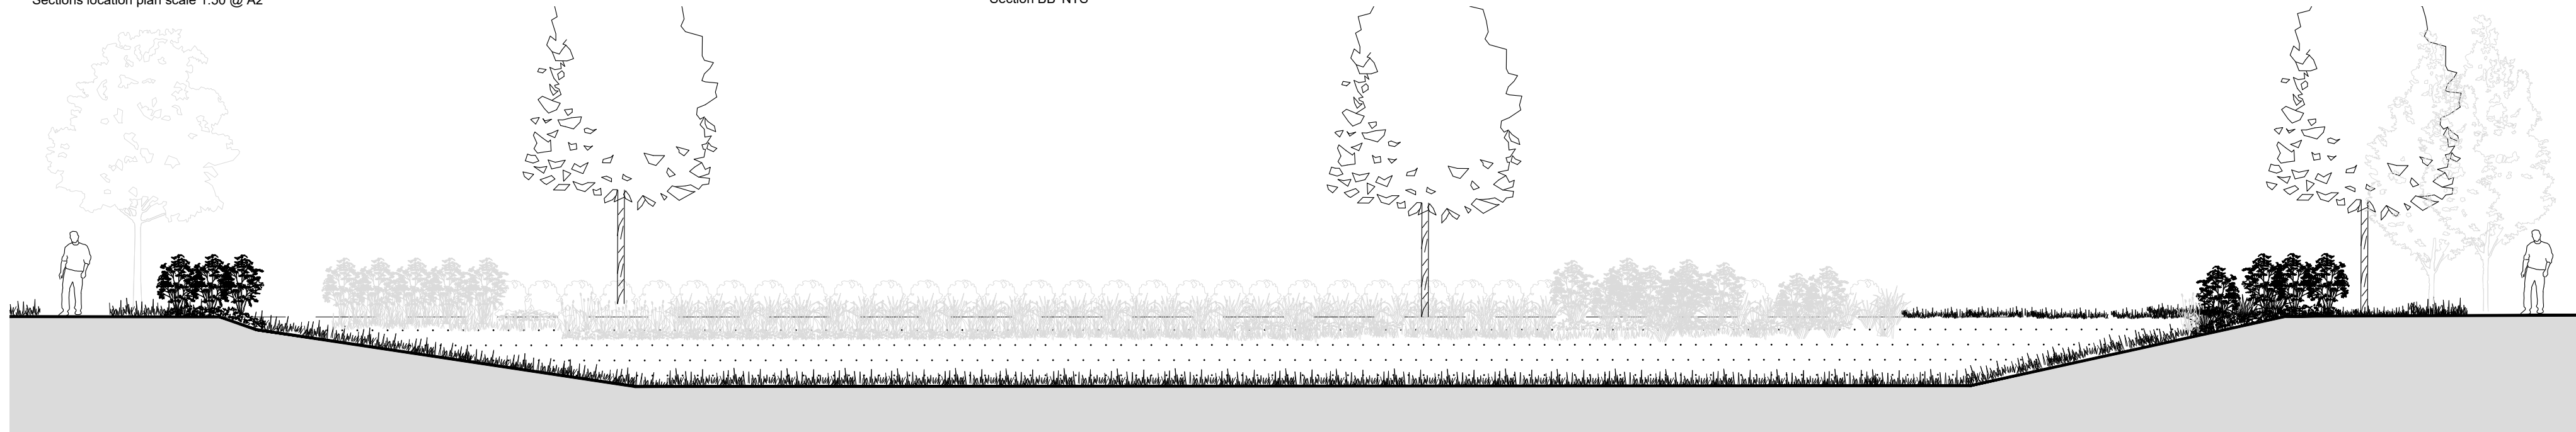

Section AA' scale 1:20 @ A2

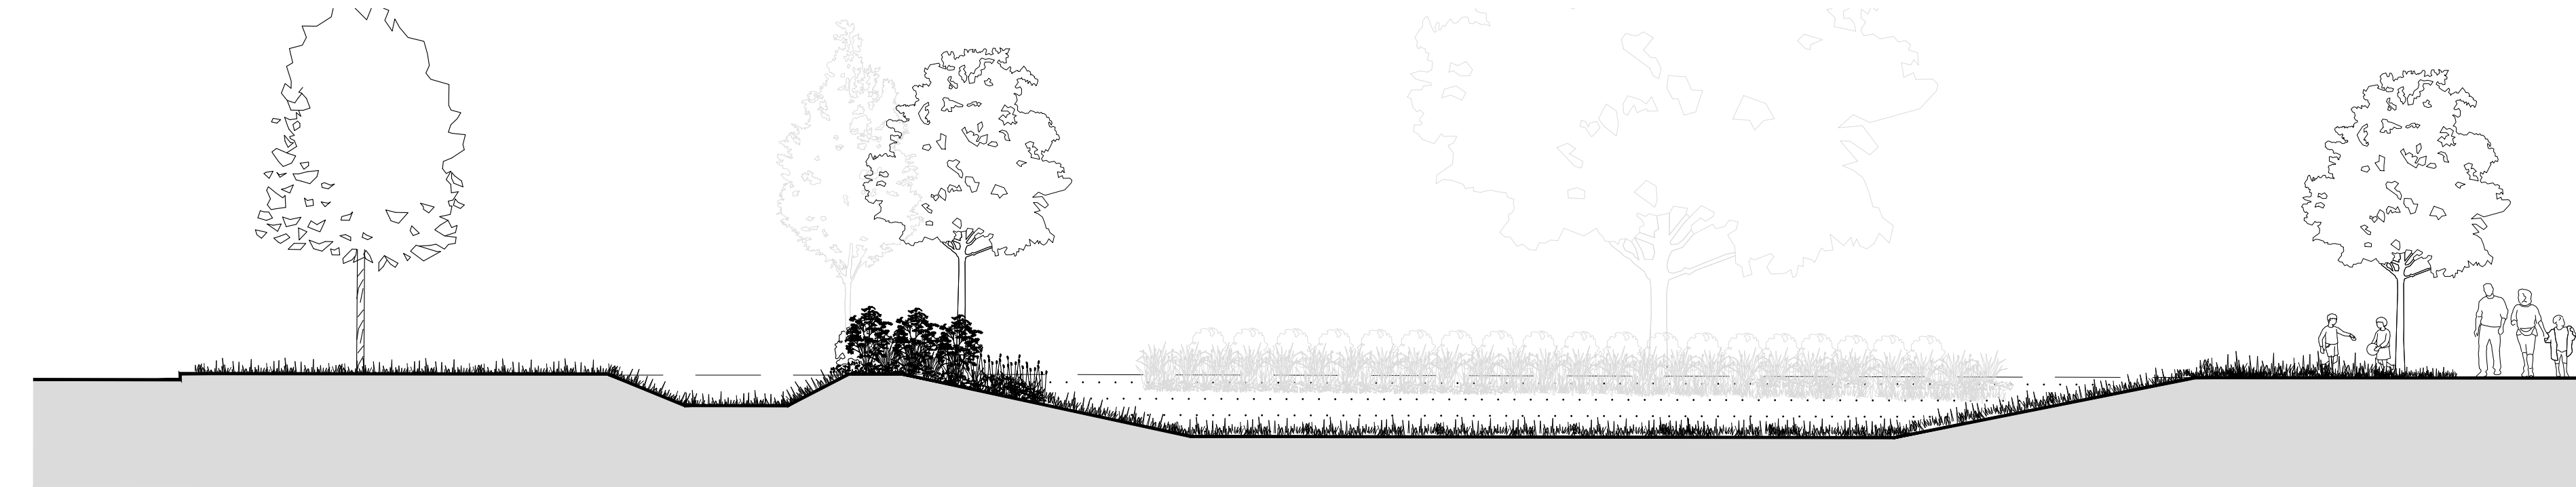

Section BB' scale 1:20 @ A2

This drawing may contain Ordnance Survey material by permission of Ordnance Survey on behalf of the Controller of Her Majesty's Stationery Office © Crown Copyright 2017. All rights reserved. Reference number xxxxxx. OS Open data © Crown copyright and database right 2017. Aerial Photography © XXXXXX

Revision	Date	Reason	Drawn	Checked
PL05	12.07.2021	Location Plan and sections updated in line with latest Architects and Engineer's layout	mf	klk
PL04	24.06.2021	Location Plan updated in line with latest layout	mf	sg
PL03	23.04.2021	Location Plan and Legend updated in line with latest layout	mf	sg
PL02	14.08.2020	Attenuation and swales reinstated. Amended in line with engineers drawings and client instruction.	mf	sg
PL01	20.02.2020	Issued for Planning	pm	sg

Disclaimer:
1. This drawing is copyright of fabrik ltd. It must not be copied or reproduced without written consent from the owner.
2. Do not scale from this drawing. Only figured dimensions are to be taken from this drawing.
3. All contractors must visit site and be responsible for taking and checking all dimensions related to the works shown on the drawing prior to fabrication or setting out.
4. This drawing uses coloured lines. Please do not rely on a monochrome copy.

External References:
• D2831 Ford Lane, Yapton, West Sussex\Drawings\02 Architect\210628_Revised Regularisation Application\A958_01A_PLANNING LAYOUT - Standard\A958_01A_PLANNING LAYOUT - FAB Copy
• D2831 Ford Lane, Yapton, West Sussex\Drawings\02 Architect\A955_01M_PLANNING LAYOUT - Copy
• D2831 Ford Lane, Yapton, West Sussex\Drawings\07 fabrik\Working\AutoCAD\Design\02591_xref legend
• D2831 Ford Lane, Yapton, West Sussex\Drawings\07 fabrik\Working\AutoCAD\Design\02591_xref boundary treatment



landscape architects

Lentent House | 16 Lentent Street | Alton | Hampshire | GU34 1HG
T : 01420 593250 | E : alton@fabrikuk.com | W : www.fabrikuk.com

Project
Ford Lane, Yapton, West Sussex

Client
Redrow Homes Limited

Drawing Title
Sections through Infiltration Basin

Purpose of Issue
ISSUED FOR PLANNING APPROVAL

Drawn By
pm

Checked By
sg

Drawn Scale
As shown@A2Feb | 2020

Date of First Issue

Project Number	Origin	Zone	Level	File Type	Role	Number	Revision
D2831	FAB	00	GL	DR	L	0401	PL05