



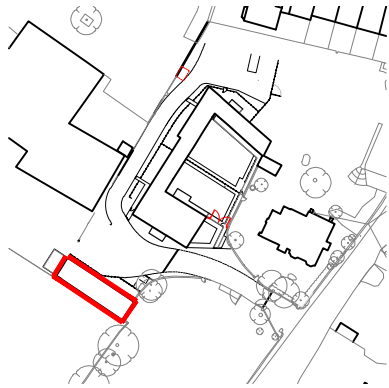

Site Location Key


Existing ground level to be excavated,
forming a sunken private amenity space.
Hazel hurdle fencing proposed prevent
overlooking

In line with the S.E recommendations the
existing timber cladding is to be stripped.
Horizontal timber cladded walls are to be
rebuilt behind posts.

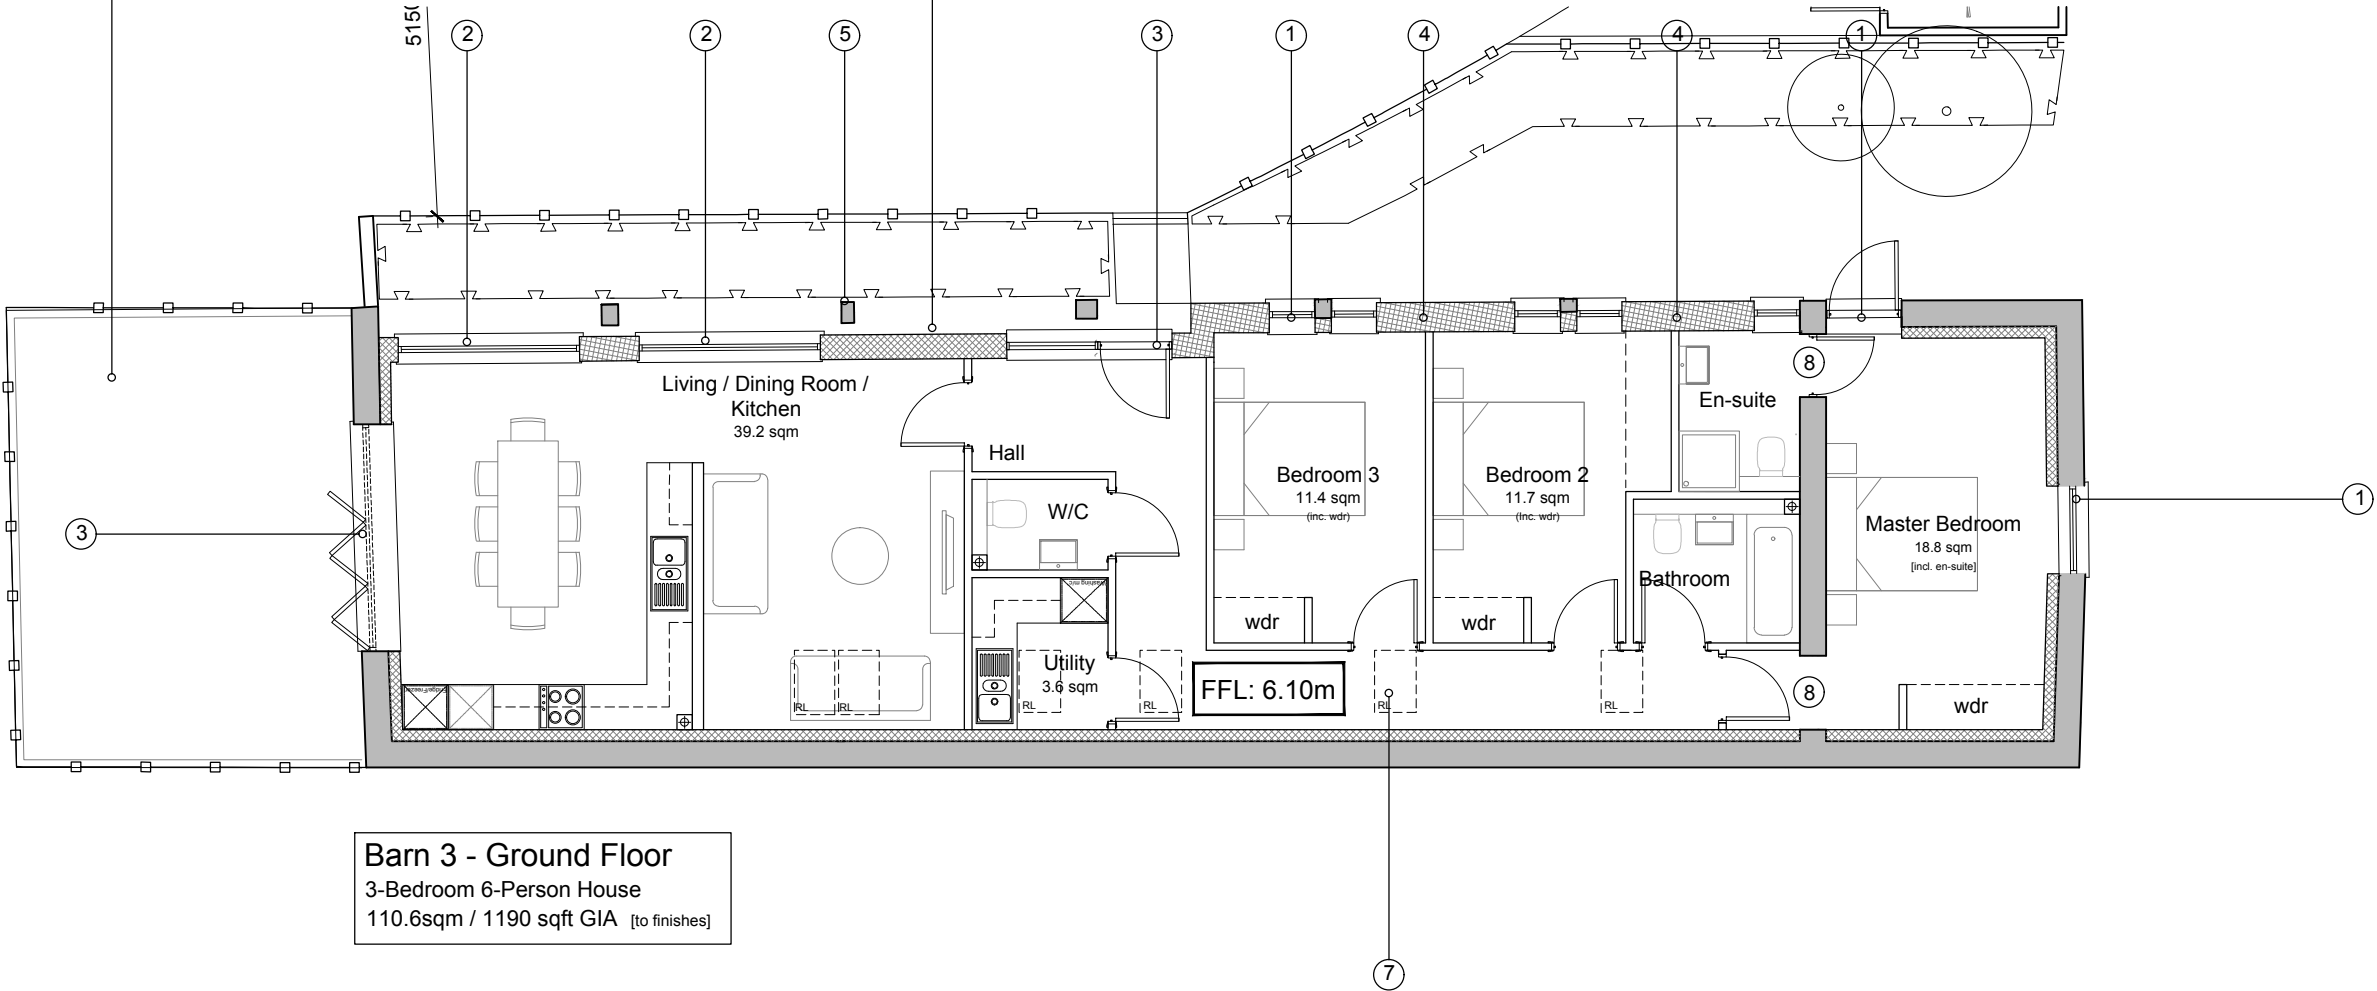

MATERIALS - LEGEND

- ① New oak framed windows/doors within existing structural opening
- ② New opening with oak framed window proposed
- ③ New opening with oak framed doors proposed
- ④ New oak framed window and timber clad infill wall within existing structural posts
- ⑤ Assumed position of existing structural posts. These are to be retained and the position checked on site
- ⑥ New timber rafters and roof realigned. Existing tiles to be retained where possible
- ⑦ New conservation rooflights
- ⑧ New internal opening
- ⑨ New timber posts to support floor above
- ⑩ Existing blocked up opening re-opened and window proposed

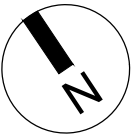

Client's Name	Mr P. Bucknell
Job Title	Stakers Farm, Yapton

Drawing Title	Proposed Plans - Barn 3
Scale	1:100 @ A3

Drawn	Checked	Date
JT	LT	22.08.19
Job No	Drawing No	Rev
6797	6797-PL-012	B
Status	APPROVAL	

B

05.11.19

Annotation updated

A

25.10.19

Updated for Approval

Rev

Date

Revision Details

LT

AK

LT

AK

Dr

Ch

London: 76 Great Suffolk Street
London, SE1 0BL
T 0207 928 2773 E london@ecearchitecture.com
Sussex: Brooklyn Chambers, 11 Goring Road
Worthing, West Sussex, BN12 4AP
T 01903 248777 E sussex@ecearchitecture.com
Bristol: Westworks, Colston Tower
Colston Street, Bristol, BS1 4XE
T 0117 214 1101 E bristol@ecwestworks.com
www.ecearchitecture.com

ARUN DISTRICT COUNCIL Y106/19/L

CAD Plot date: 6/11/2019 - 08:43:12

6797 - mast.dwg