



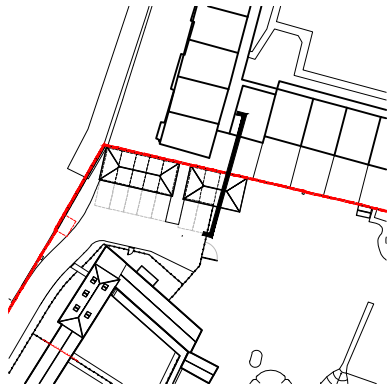

Site Location Key

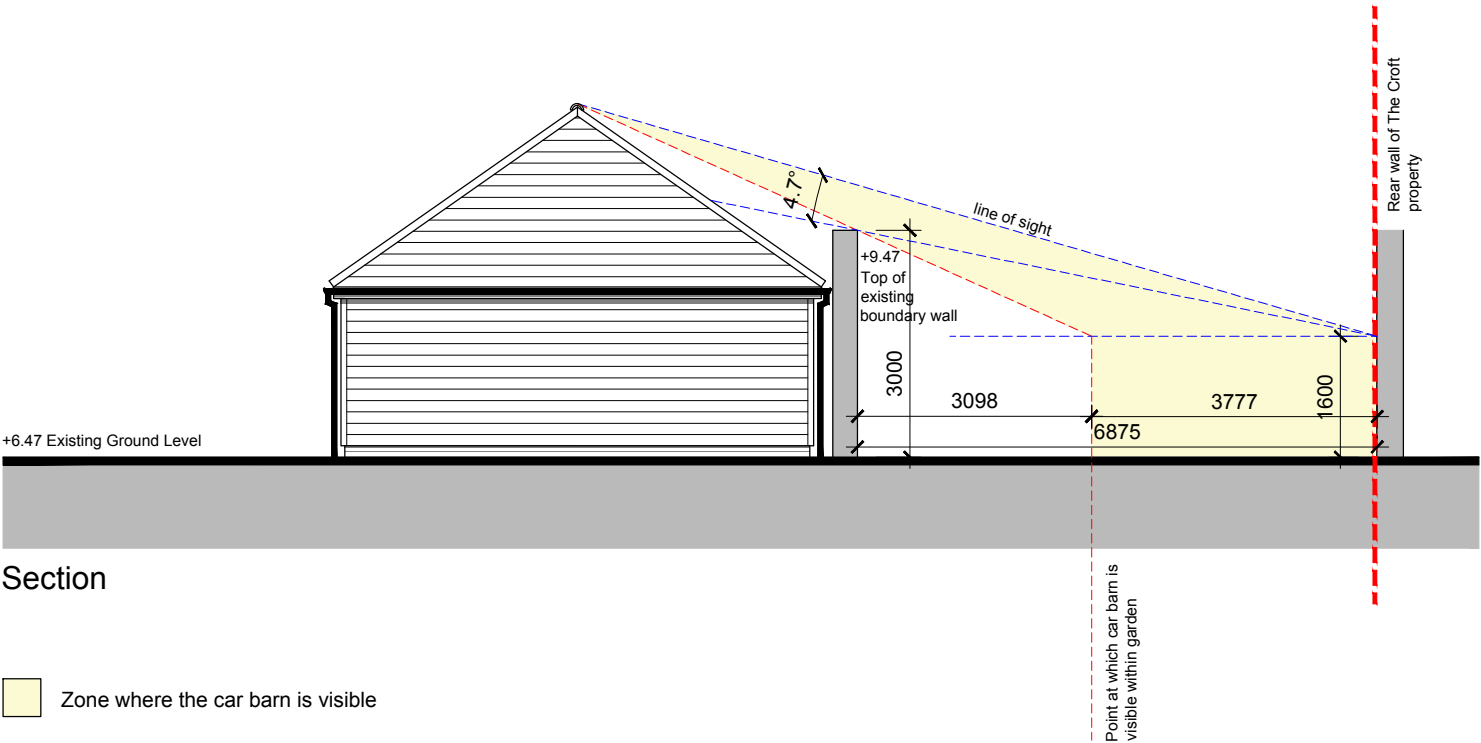

Client's Name
Mr P. Bucknell
Job Title
Stakers Farm, Yapton

Drawing Title
Northern Boundary Section
Scale
1:100 @ A3

Drawn	Checked	Date
LT	AK	23.10.19
Job No	Drawing No	Rev
6797	6797-PL-025	-
Status		
PRELIMINARY		

Rev	Date	Revision Details	Dr	Ch

London: 76 Great Suffolk Street
London, SE1 0BL
T 0207 928 2773 E london@ecearchitecture.com
Sussex: Brooklyn Chambers, 11 Goring Road
Worthing, West Sussex, BN12 4AP
T 01903 248777 E sussex@ecearchitecture.com
Bristol: Westworks, Colston Tower
Colston Street, Bristol, BS1 4XE
T 0117 214 1101 E bristol@ecwestworks.com
www.ecearchitecture.com