

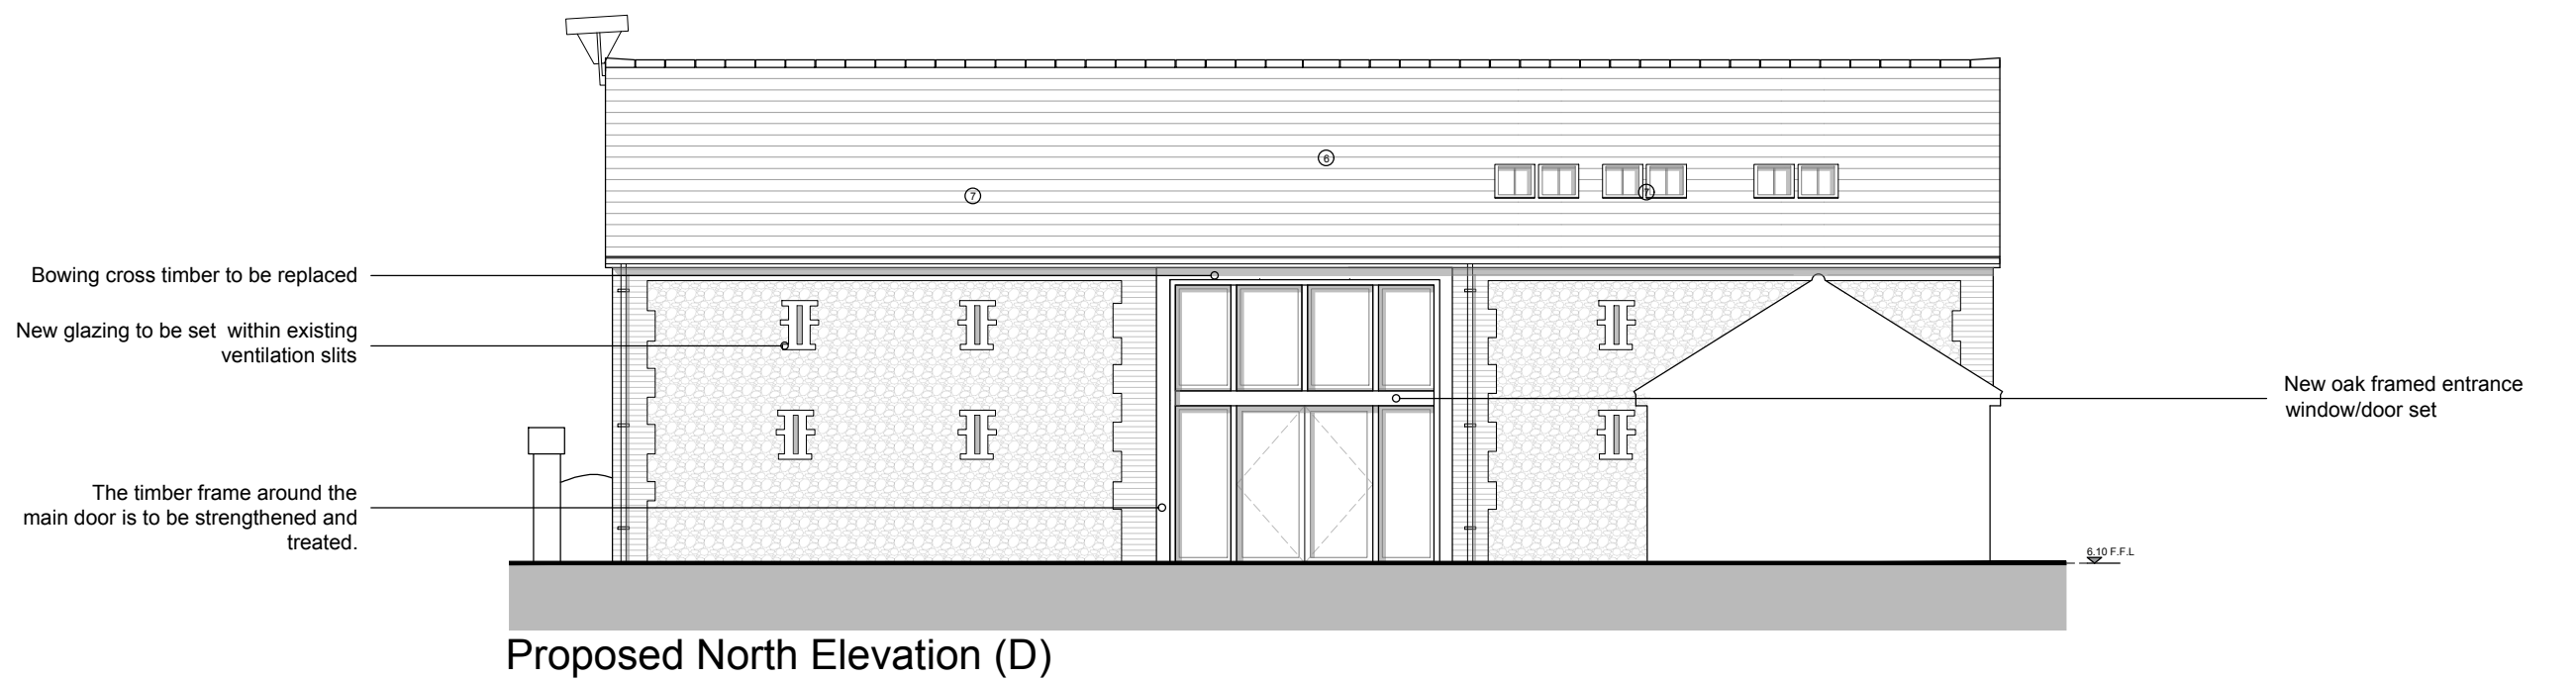
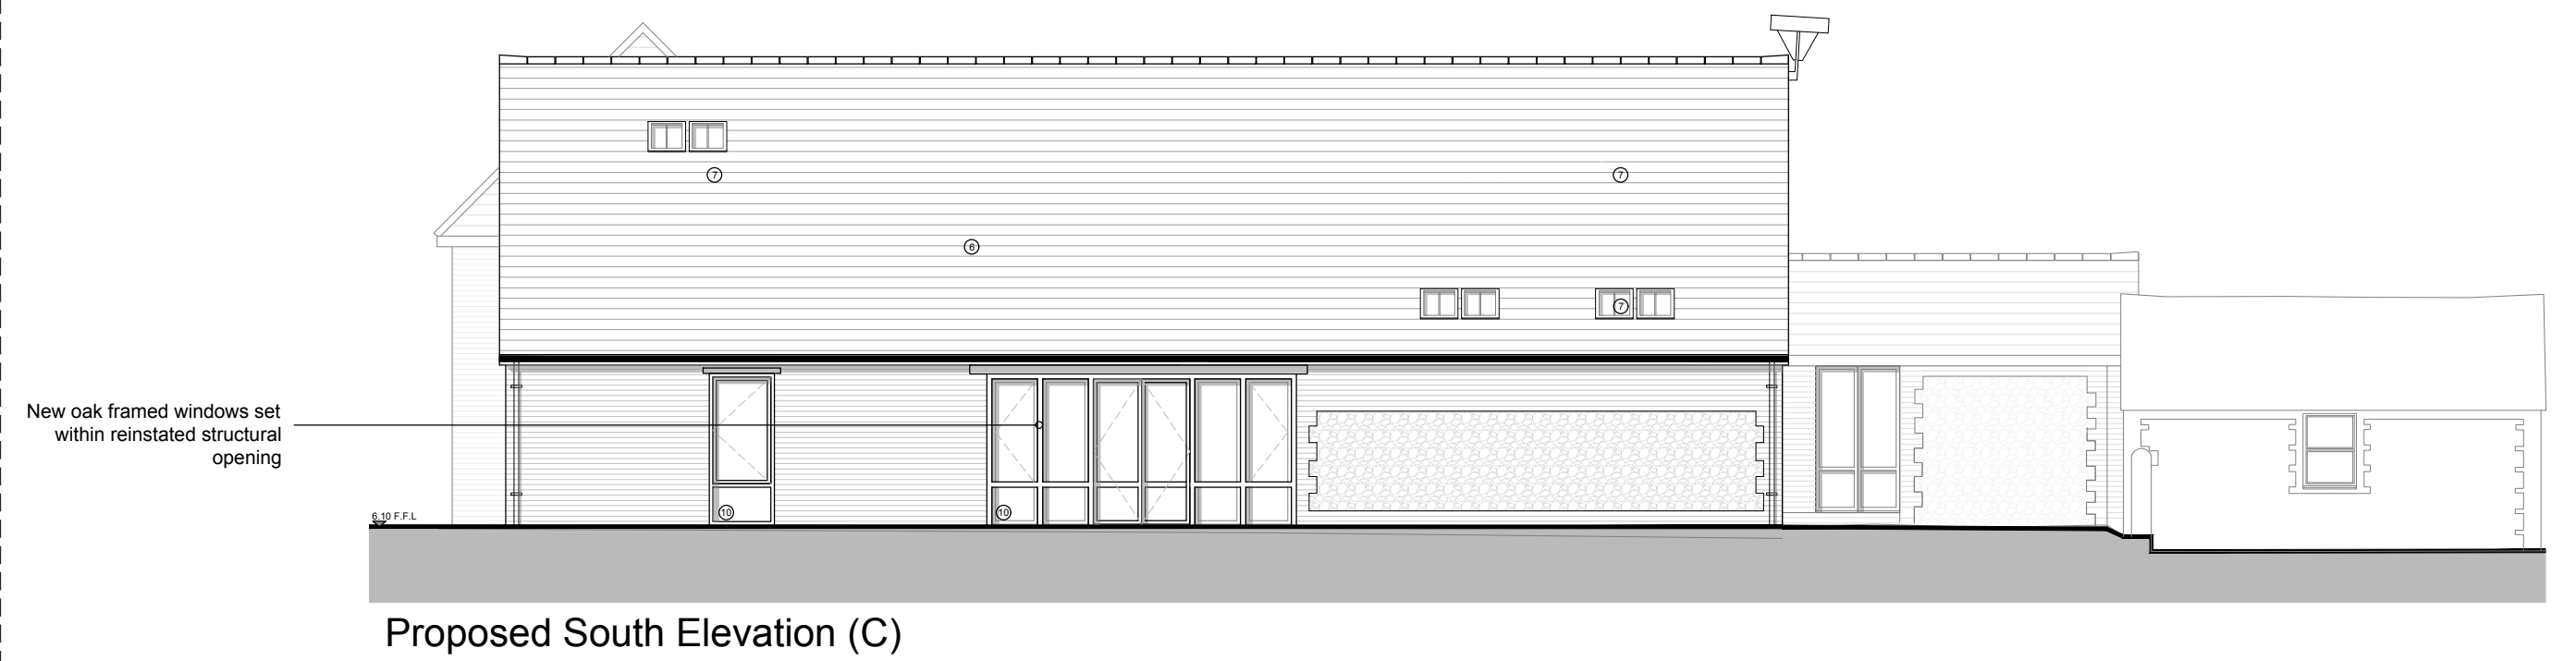


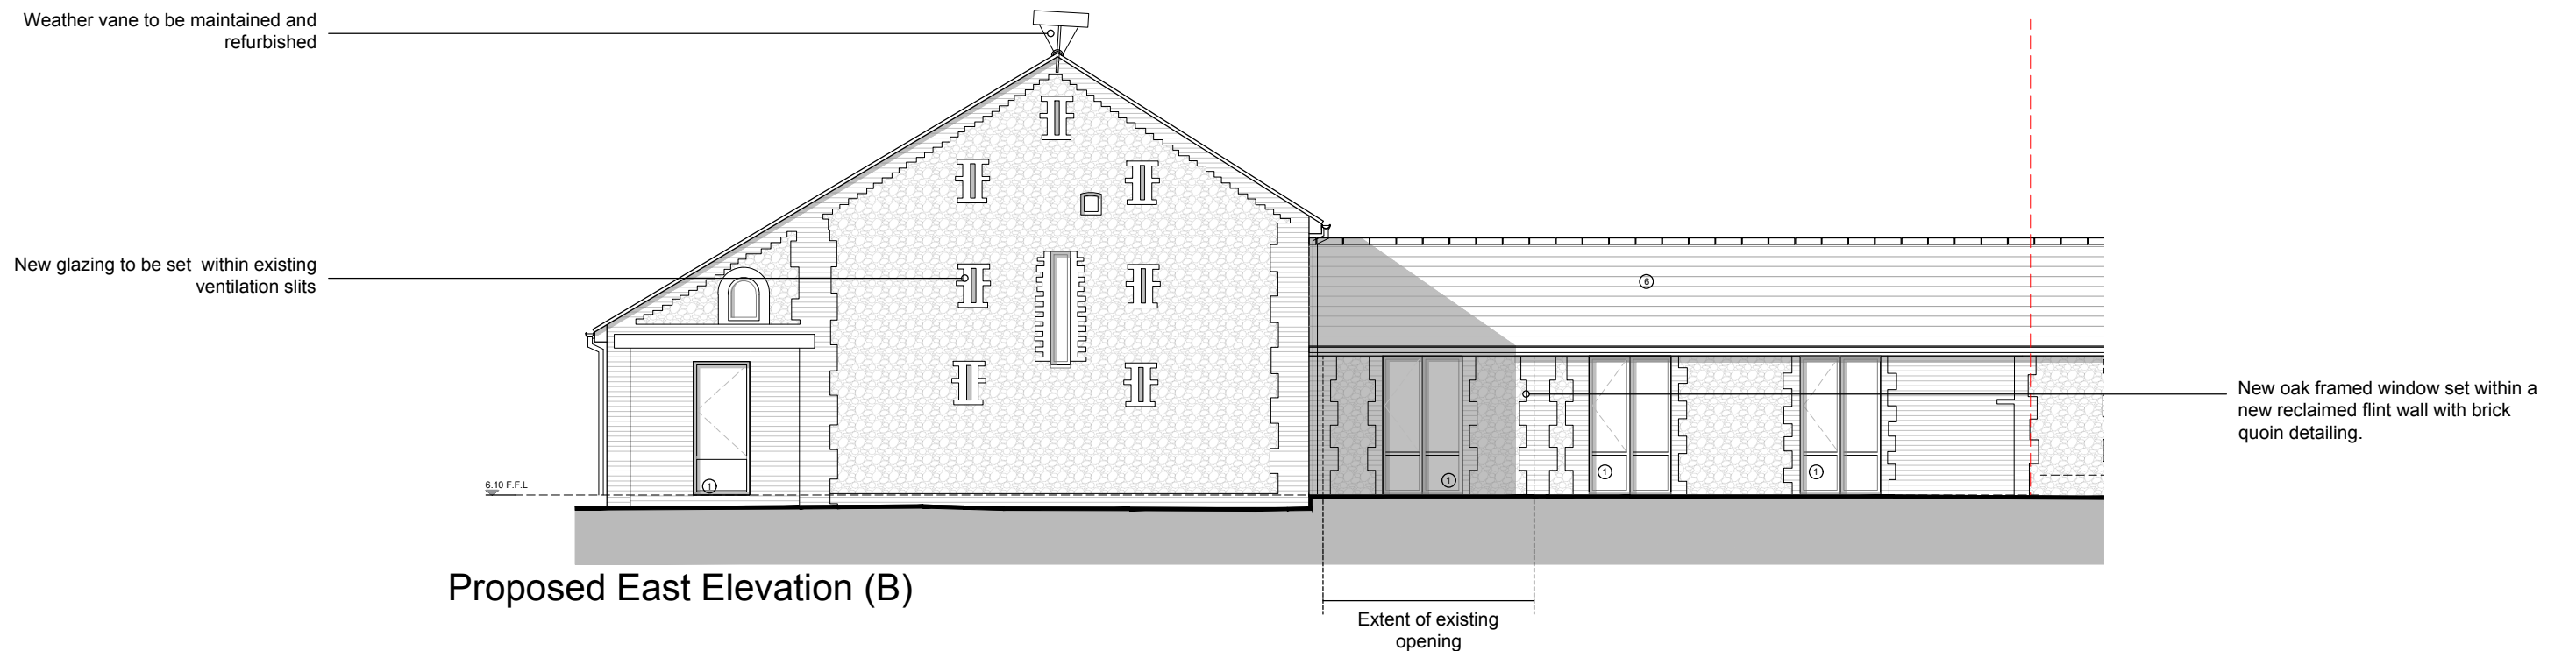

- 1 New oak framed windows/doors within existing structural opening
- 2 New opening with oak framed window proposed
- 3 New opening with oak framed doors proposed
- 4 New oak framed window and timber clad infill wall within existing structural posts
- 5 Assumed position of existing structural posts. These are to be retained and the location checked on site
- 6 New timber rafters and roof realigned. Existing tiles to be retained where possible
- 7 New conservation rooflights
- 8 New internal opening
- 9 New timber posts to support floor above
- 10 Existing blocked up opening re-opened and window proposed

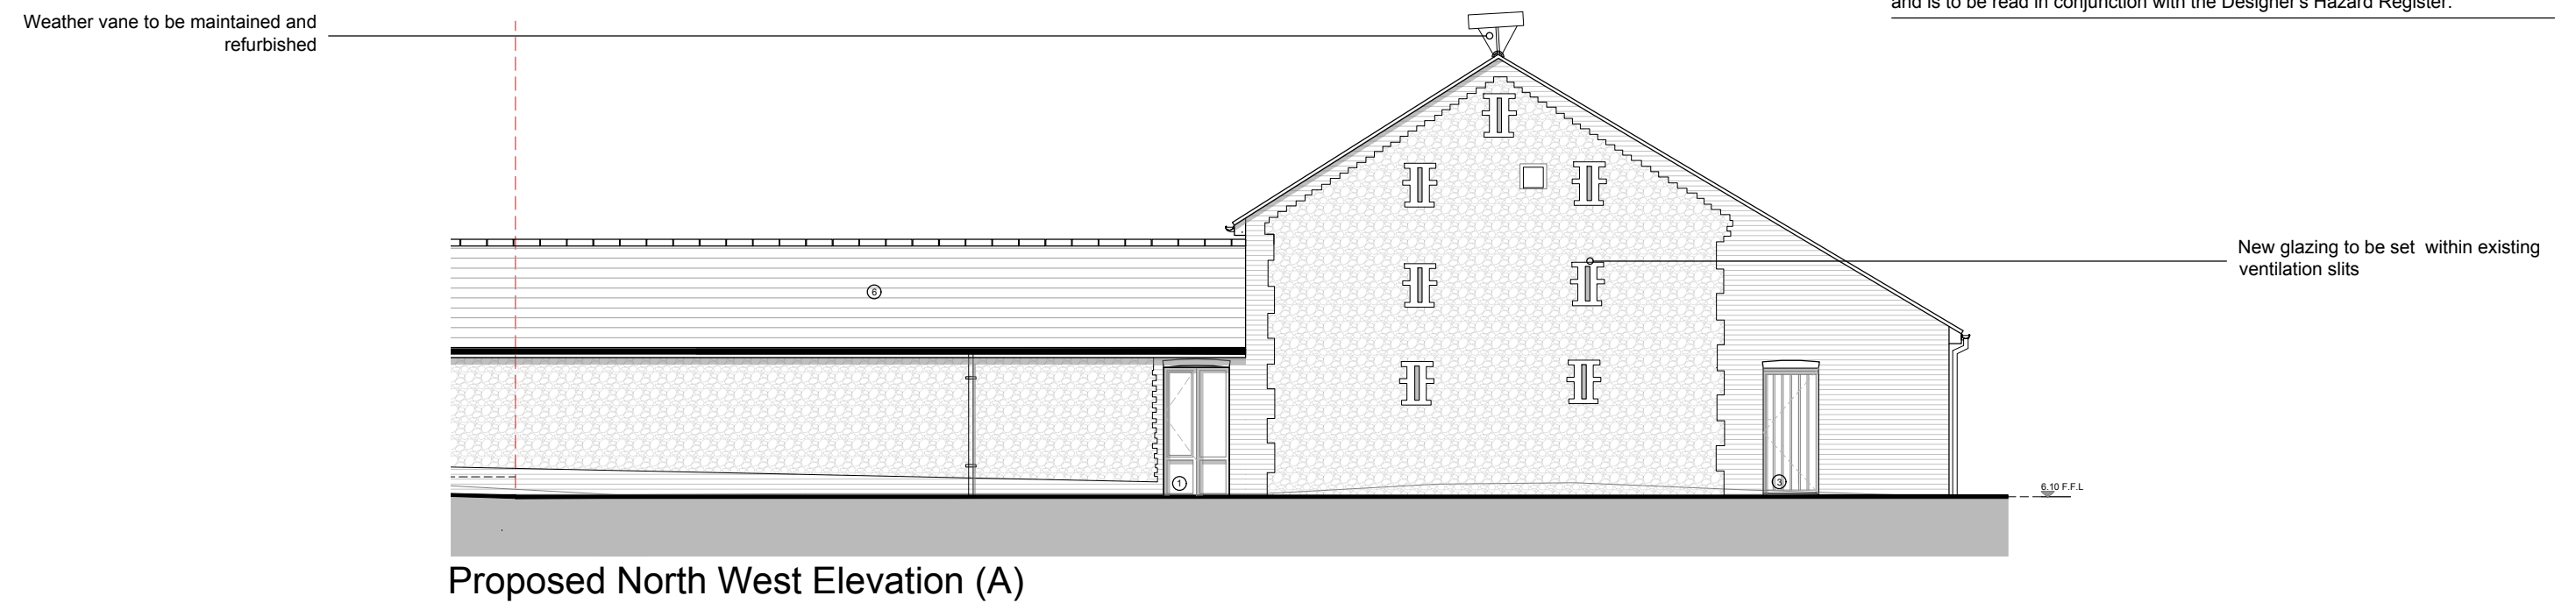

**London:** 76 Great Suffolk Street  
London, SE1 0BL  
T 0207 928 2773 E [london@ecearchitecture.com](mailto:london@ecearchitecture.com)

**Sussex:** Brooklyn Chambers, 11 Goring Road  
Worthing, West Sussex, BN12 4AP  
T 01903 248777 E [sussex@ecearchitecture.com](mailto:sussex@ecearchitecture.com)

**Bristol:** Westworks, Colston Tower  
Colston Street, Bristol, BS1 4XE  
T 0117 214 1101 E [bristol@ecewestworks.com](mailto:bristol@ecewestworks.com)

**ECE Architecture**  
[www.ecearchitecture.com](http://www.ecearchitecture.com)