
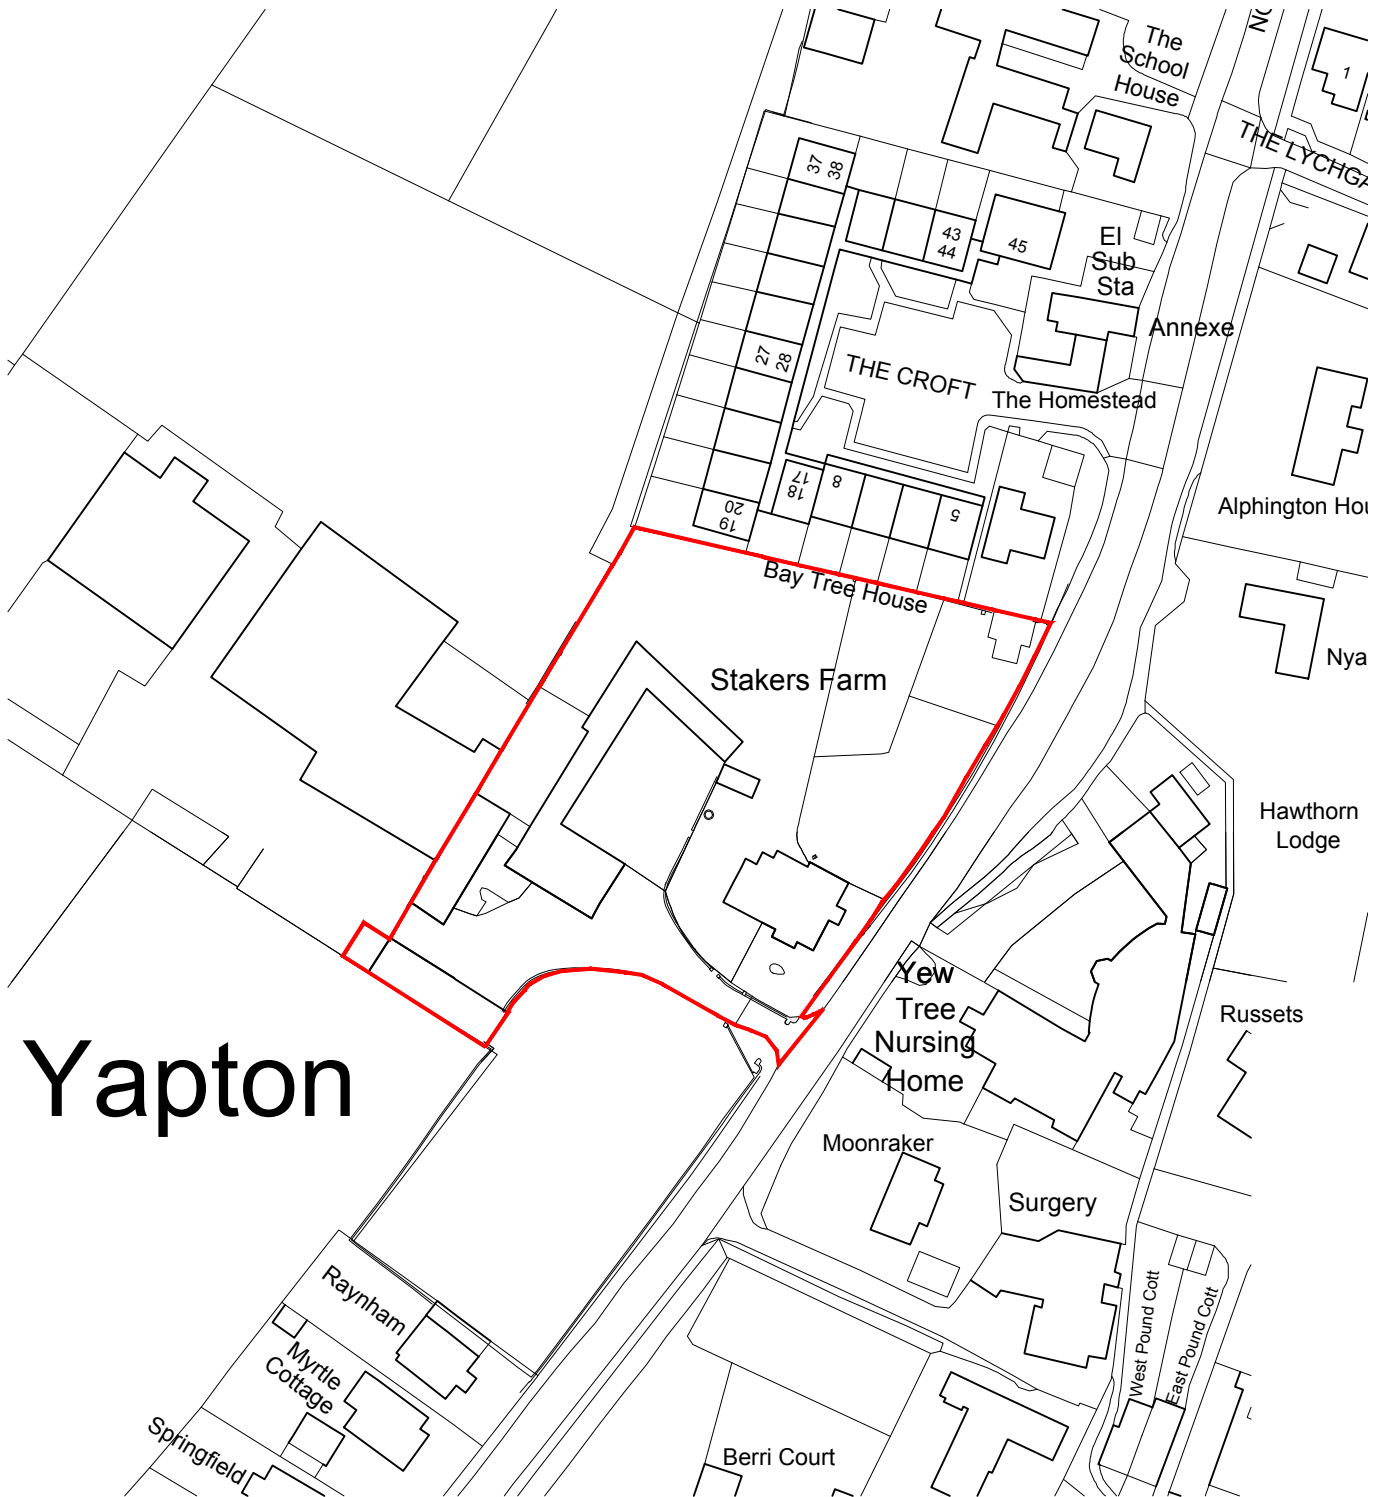


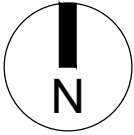

Ordnance Survey, (c) Crown Copyright 2019. All rights reserved. Licence number 100022432

— Proposed Application Boundary

Client's Name
Mr P. Bucknell

Drawing Title
Location Plan

Drawn JT Checked LT Date 18.10.19

Job No 6797 Drawing No 6797-LOC01 Rev -

Status

Job Title
Stakers Farm, Yapton

Scale
1:1250 @ A4
metres 10 20 30 40 50

INFORMATION

Rev Date Revision Details Dr Ch

ECE Architecture
London: 76 Great Suffolk Street, London, SE1 0BL
T 0207 928 2773 E london@ecearchitecture.com
Sussex: Brooklyn Chambers, 11 Goring Road, Worthing, West Sussex, BN12 4AP
T 01903 248777 E sussex@ecearchitecture.com
Bristol: Westworks, Colston Tower, Colston Street, Bristol, BS1 4XE
T 0117 214 1101 E bristol@ecewestworks.com
www.ecearchitecture.com