




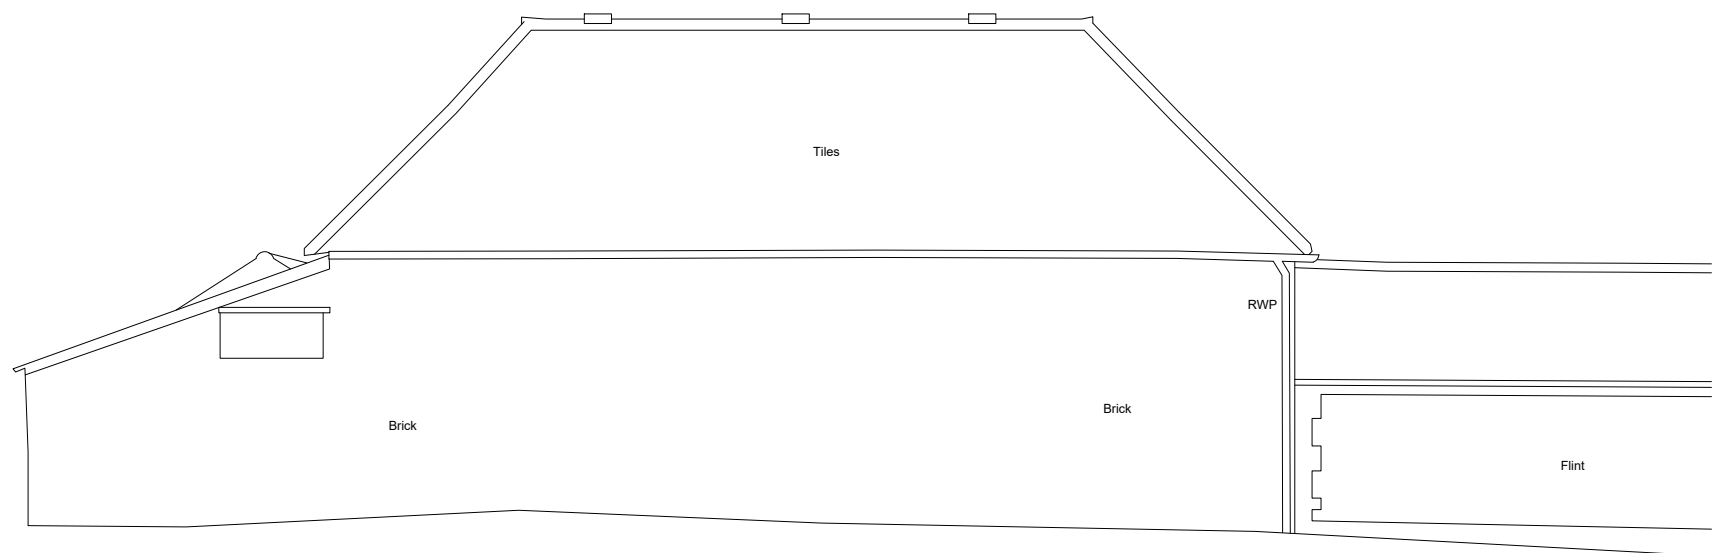


Existing North-West Elevation (A)

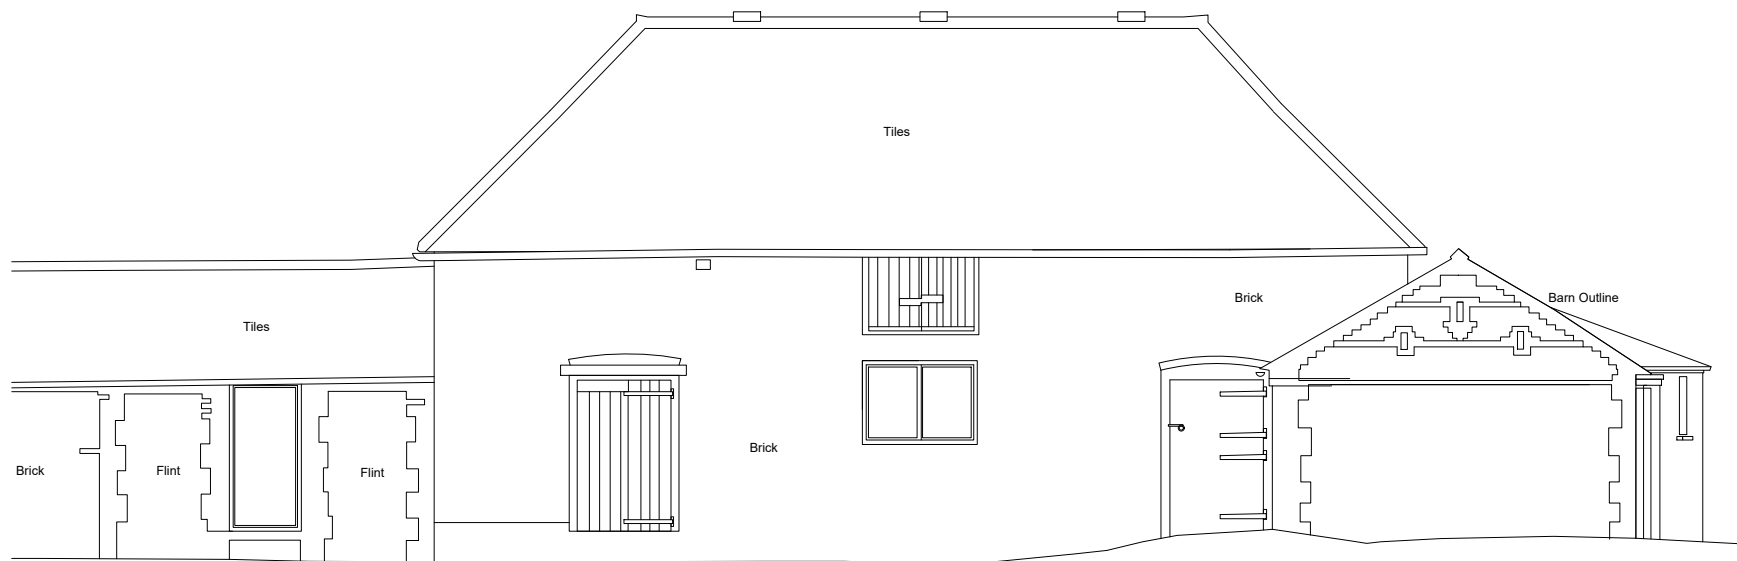


Existing South East Elevation (B)

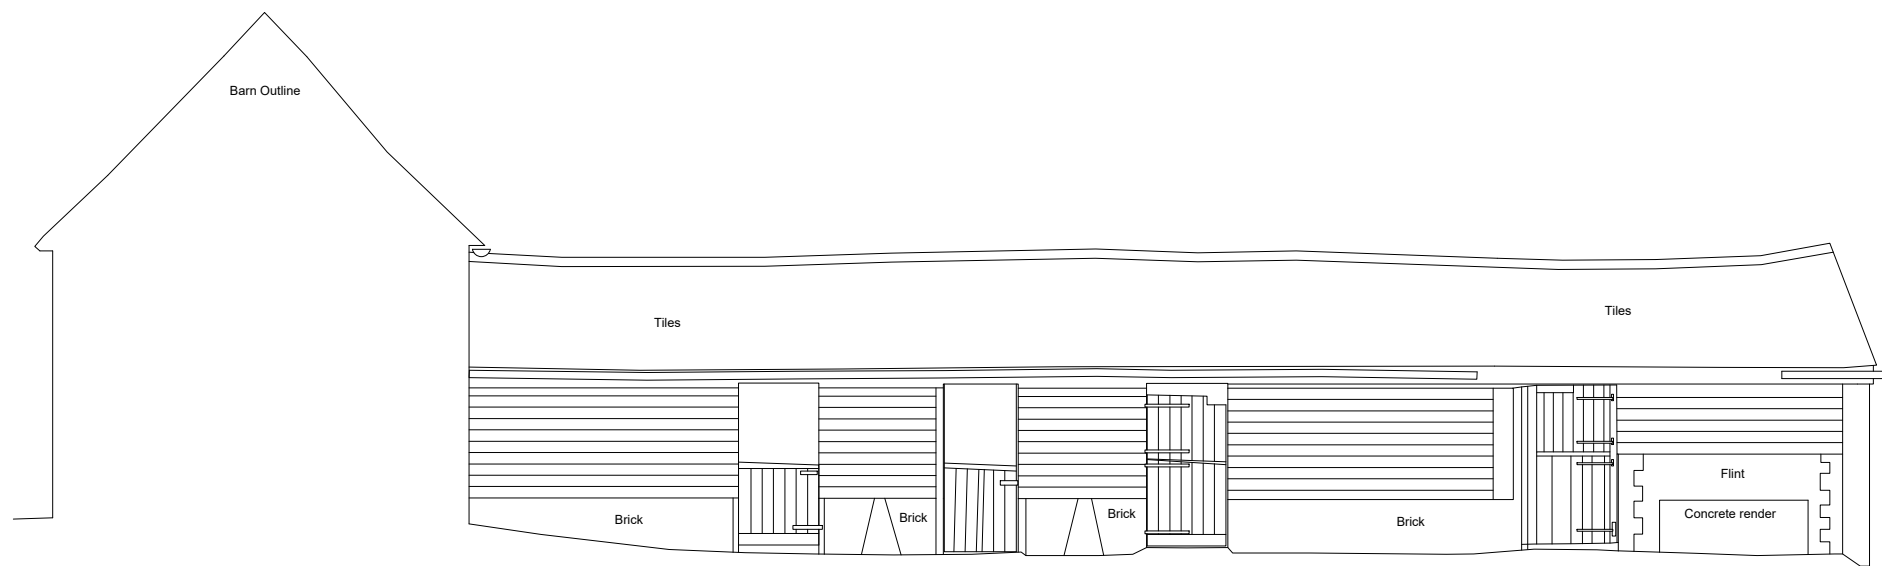


Existing South Elevation (C)

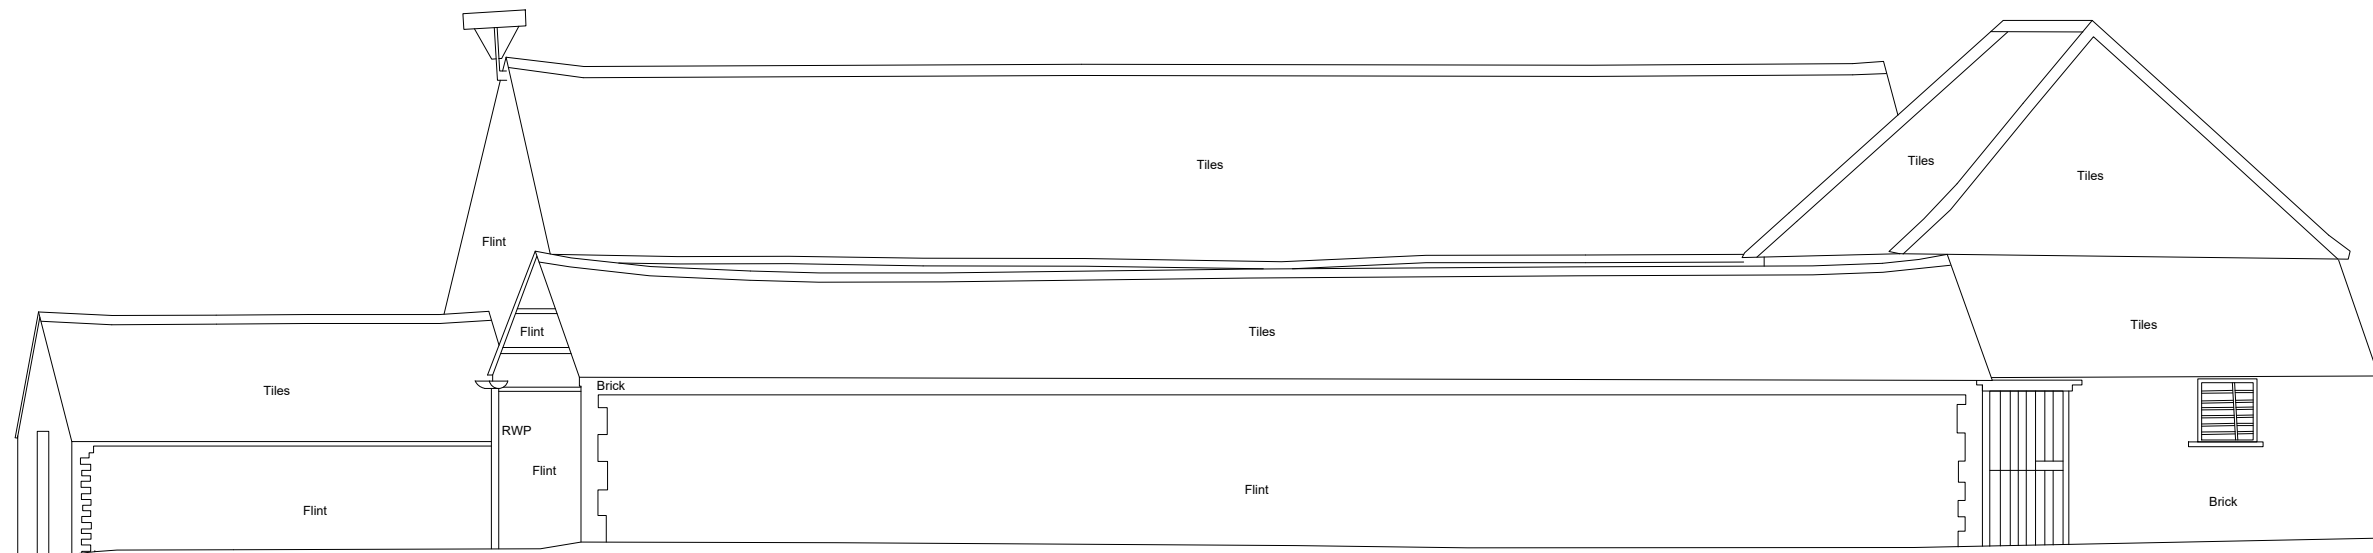


Existing North East Elevation (D)

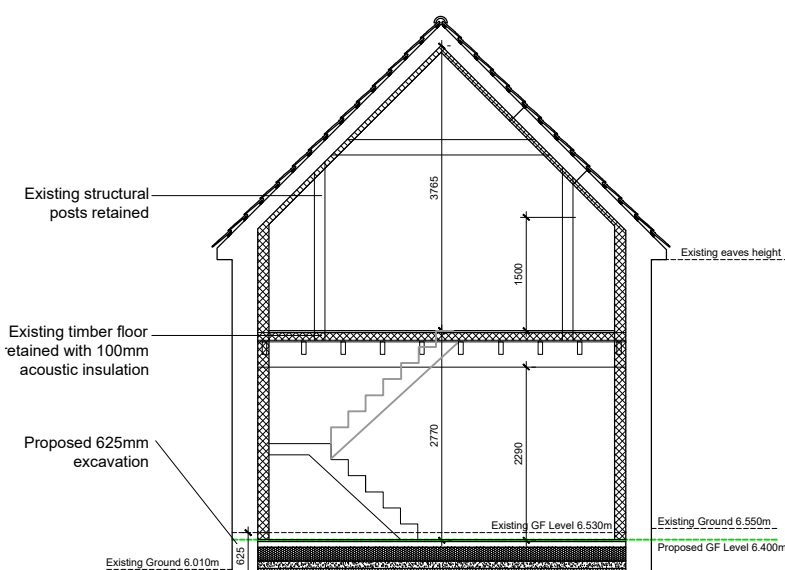

Proposed Section

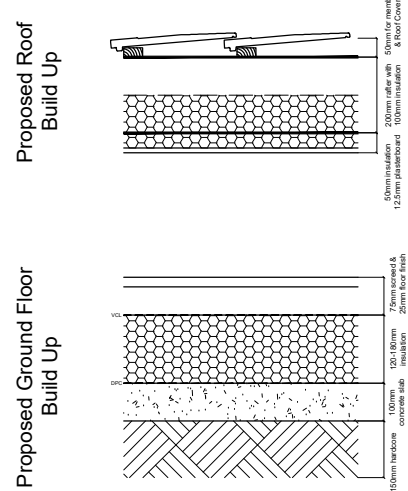


Proposed Build Ups 1:20

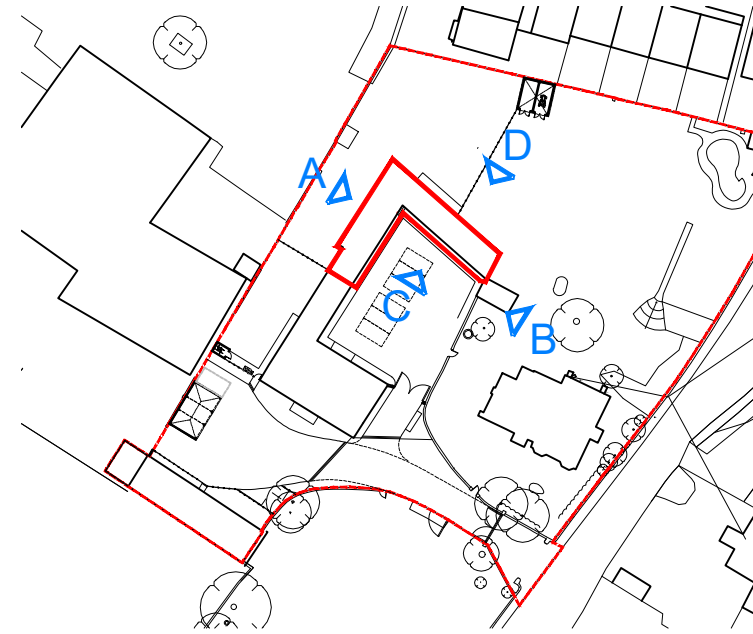


MATERIALS - LEGEND


- 1 New oak framed windows/doors within existing structural opening
- 2 New opening with oak framed window proposed
- 3 New opening with oak framed doors proposed
- 4 New oak framed window and timber clad infill wall within existing structural posts
- 5 Assumed position of existing structural posts. These are to be retained and the positioned checked on site
- 6 New timber rafters and roof realigned. Existing tiles to be retained where possible on Barns 1 & 2. Barn 3 concrete tiles are to be replaced
- 7 New conservation rooflights
- 8 New internal opening
- 9 New timber posts to support floor above
- 10 Existing blocked up opening re-opened and window/doors proposed

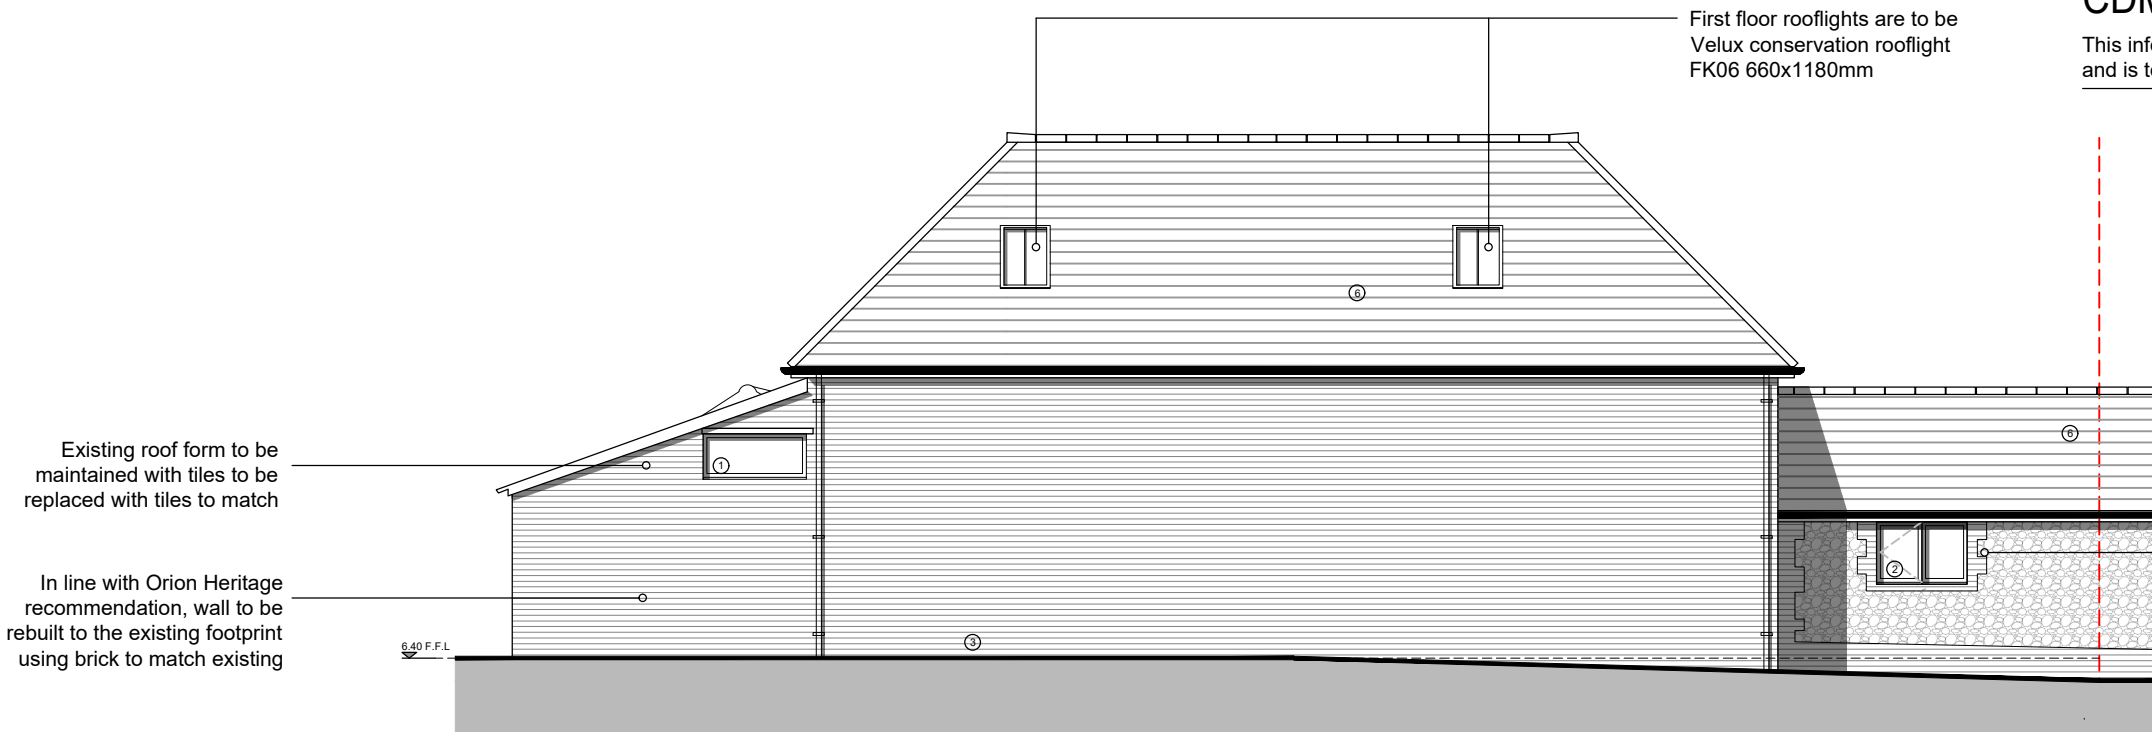


Proposed North-West Elevation (A)

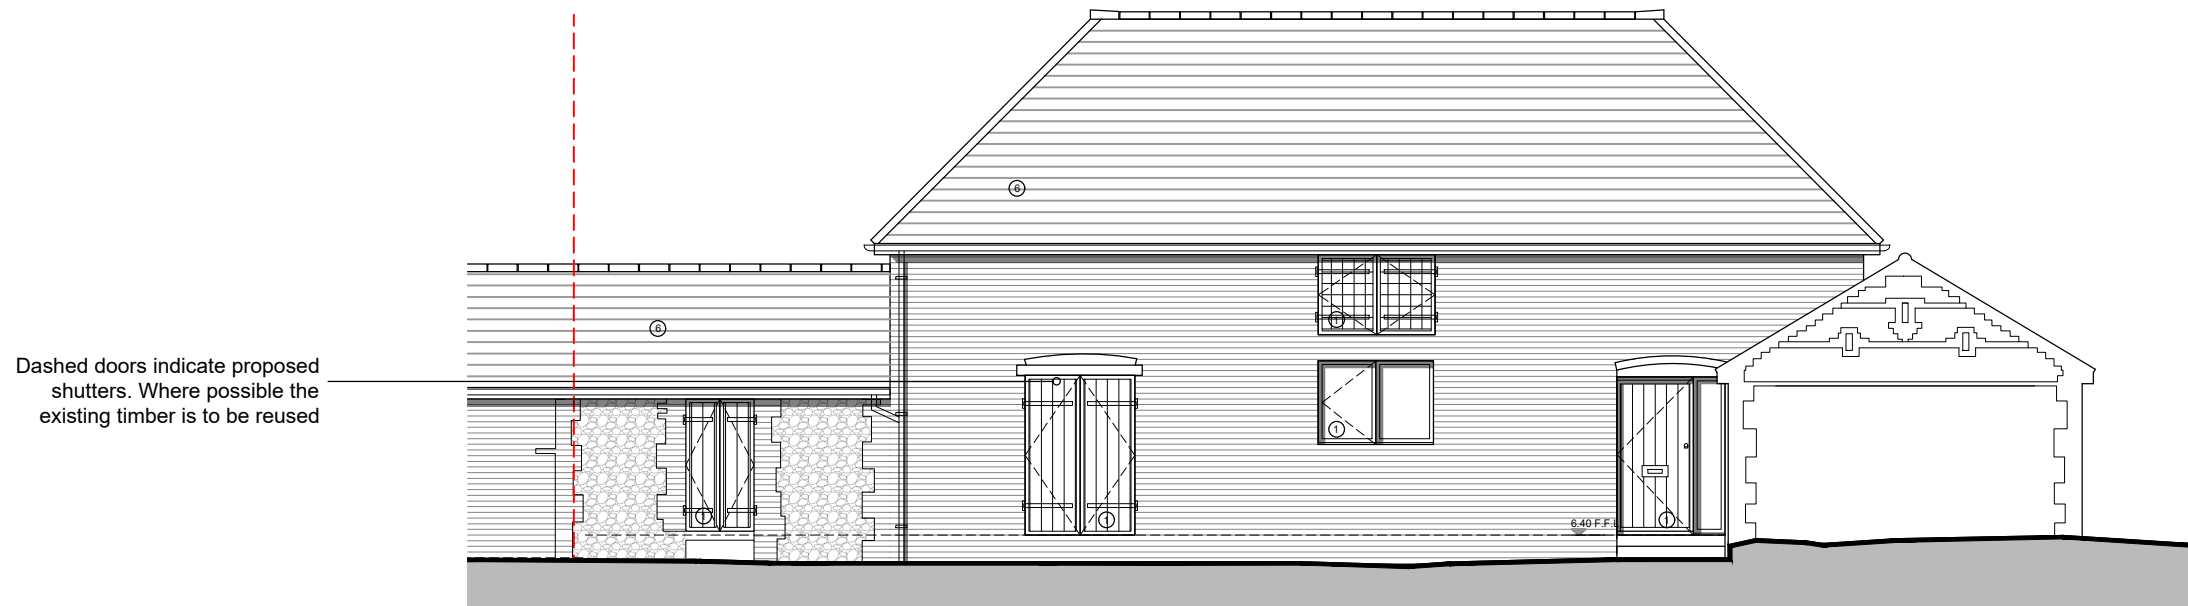

Proposed South East Elevation (B)

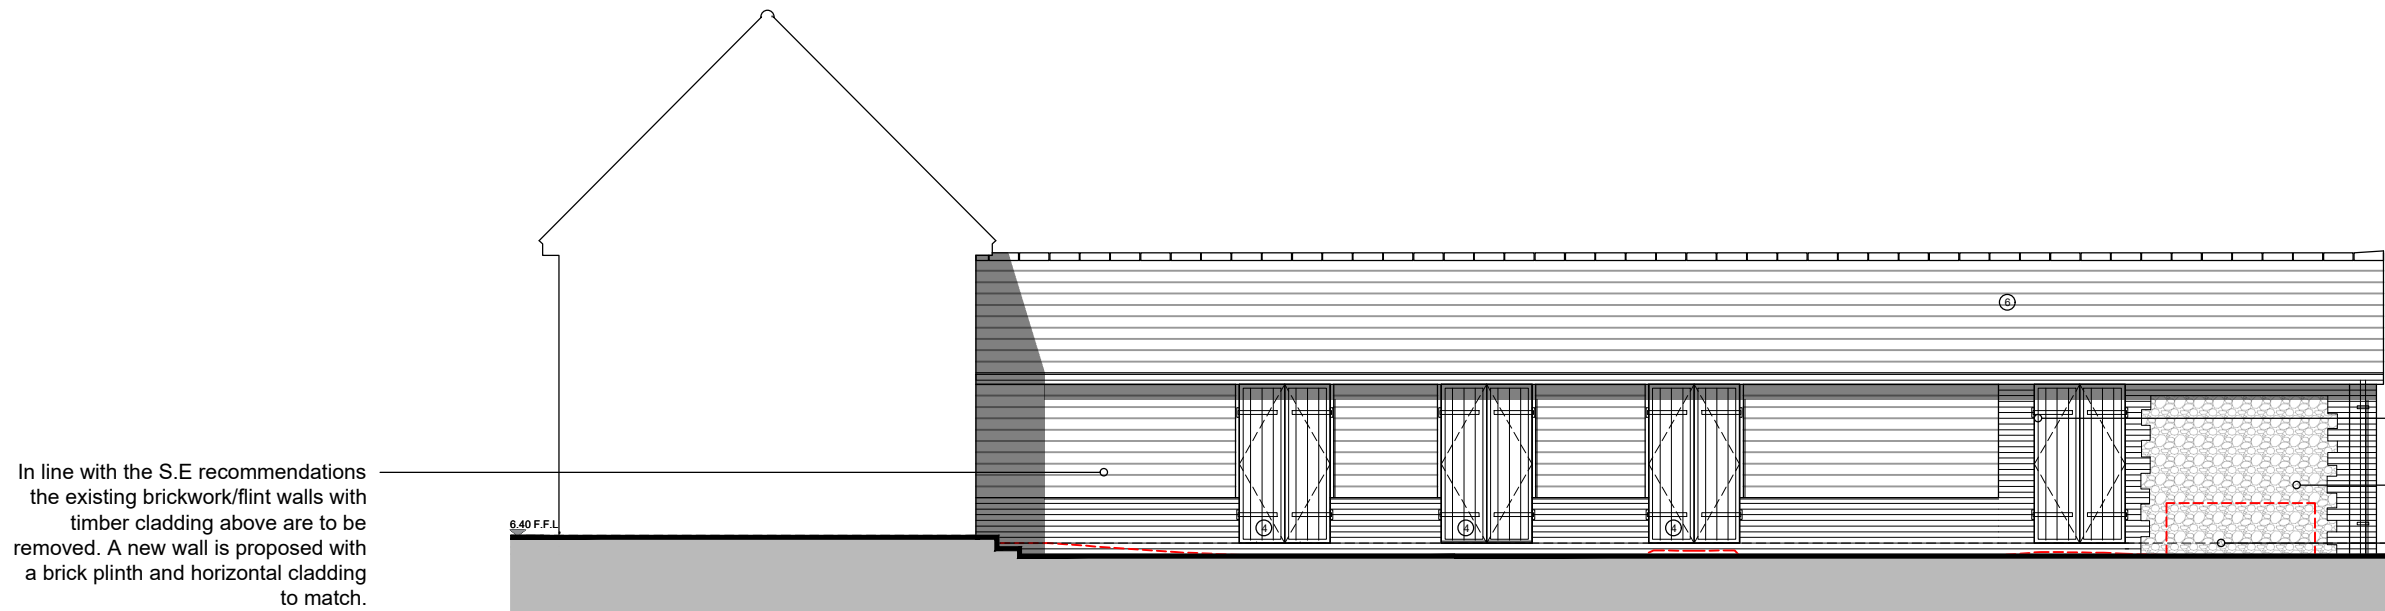

Proposed South Elevation (C)

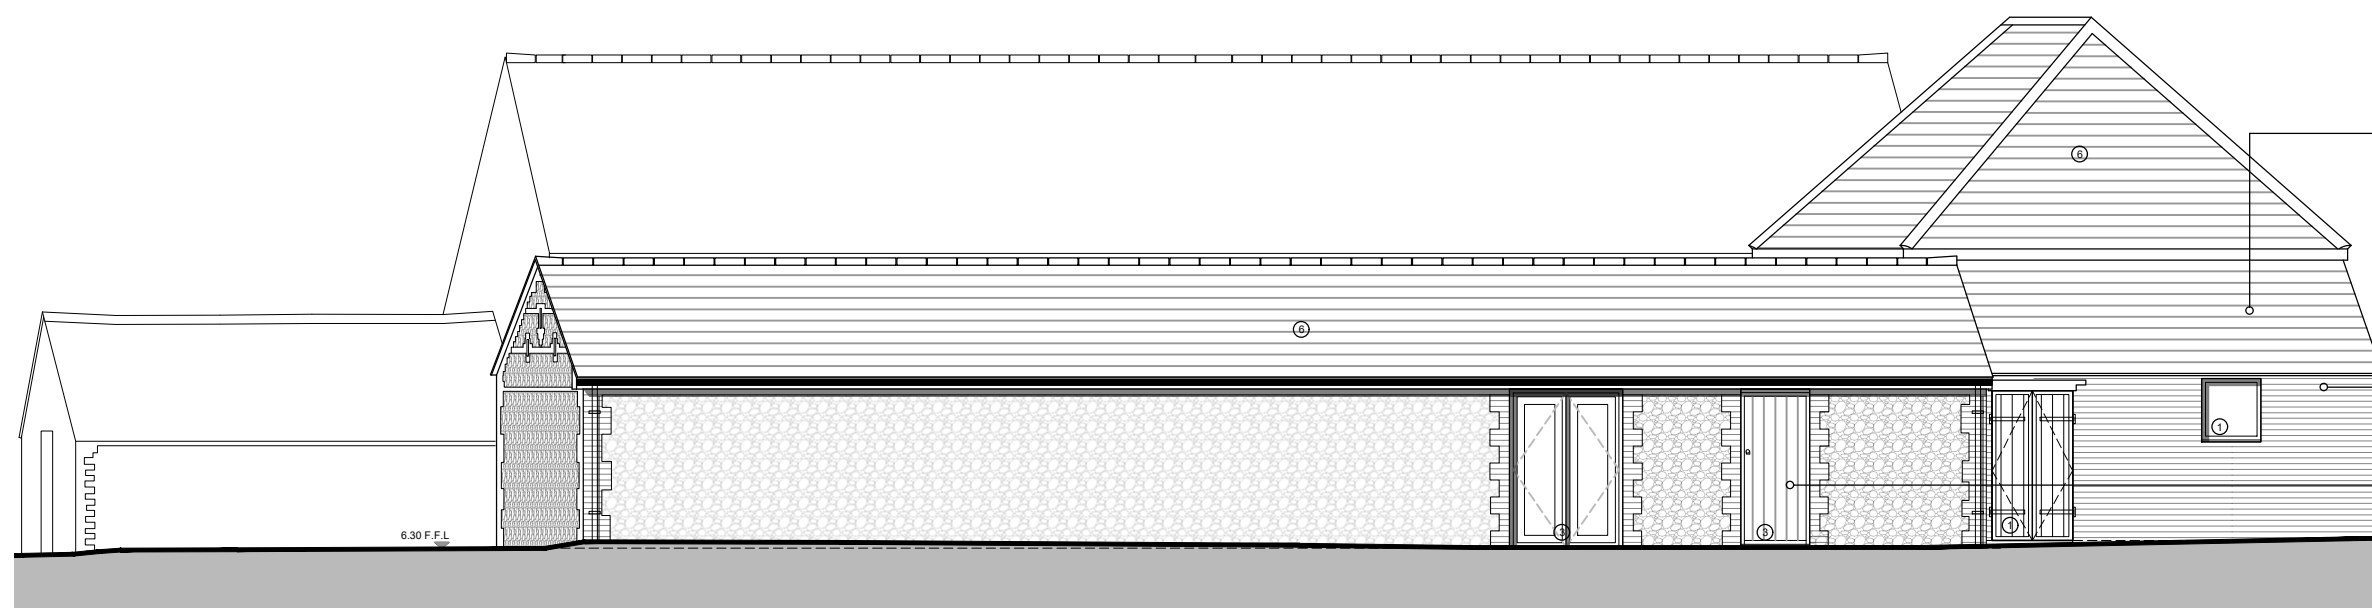

Proposed North East Elevation (D)

CDM 2015 Health & Safety Information

This information relates only to 'Significant Hazards' identified on this drawing and is to be read in conjunction with the Designer's Hazard Register.

F	23.06.20	Planning amendments	LT	AK
E	22.06.20	Planning amendments	LT	AK
D	15.06.20	Planning amendments to Barn 1	LT	AK
C	02.06.20	Planning amendments	LT	AK
B	06.11.19	Annotation revisions	LT	AK
A	25.10.19	Updated for Approval	LT	AK
Rev	Date	Revision Details	Dr	Ch

London: 76 Great Suffolk Street
London, SE1 0BL
T 0207 928 2773 E london@ecearchitecture.com

Sussex: Brooklyn Chambers, 11 Goring Road
Worthing, West Sussex, BN12 4AP
T 01903 248777 E sussex@ecearchitecture.com

Bristol: Westworks, Colston Tower
Colston Street, Bristol, BS1 4XE
T 0117 214 1101 E bristol@ecwestworks.com

ECE Architecture
www.ecearchitecture.com