




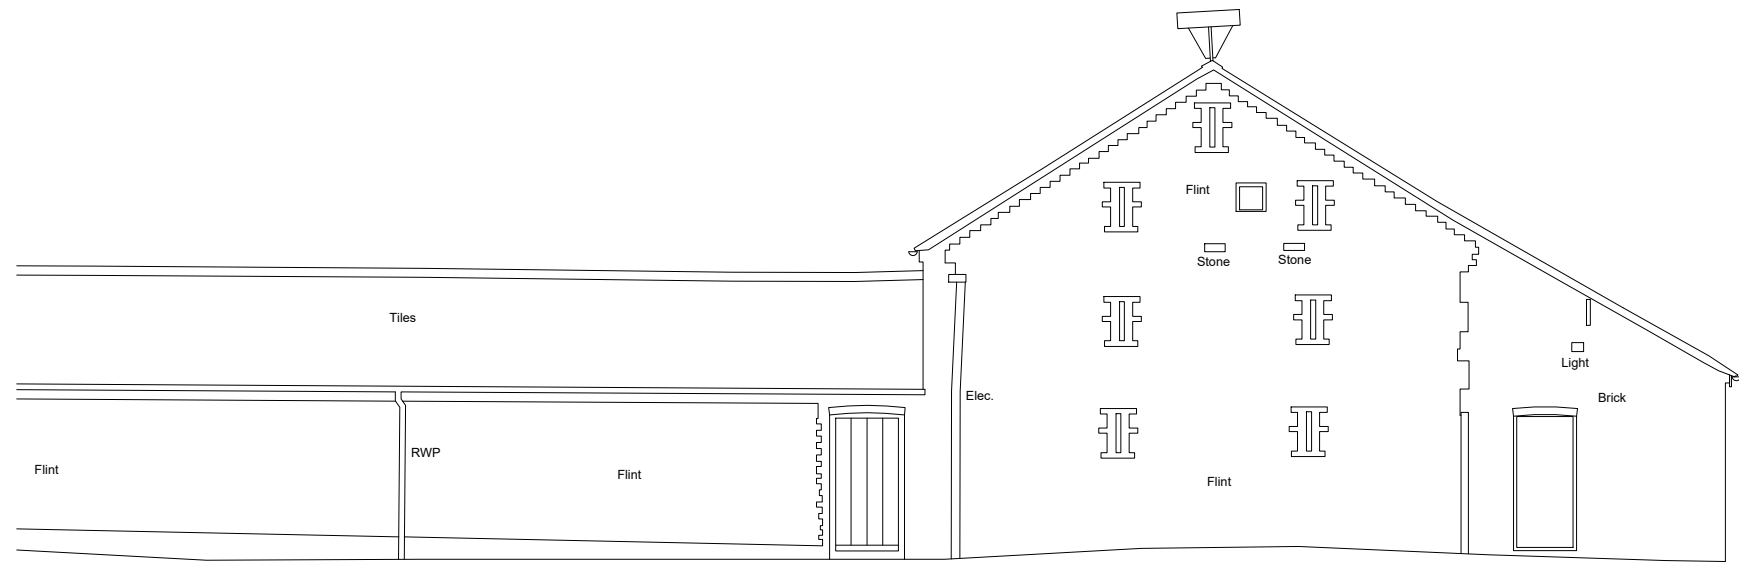


Existing North West Elevation (A)

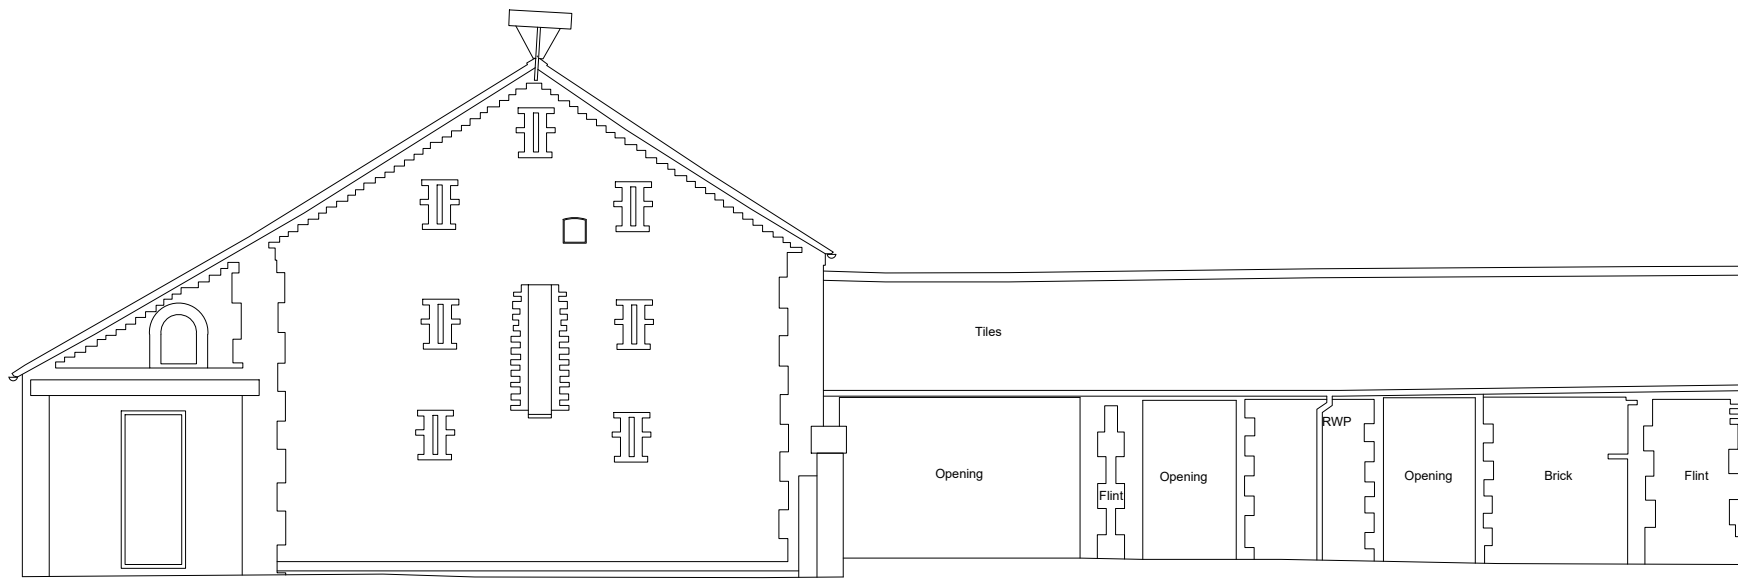


Existing East Elevation (B)

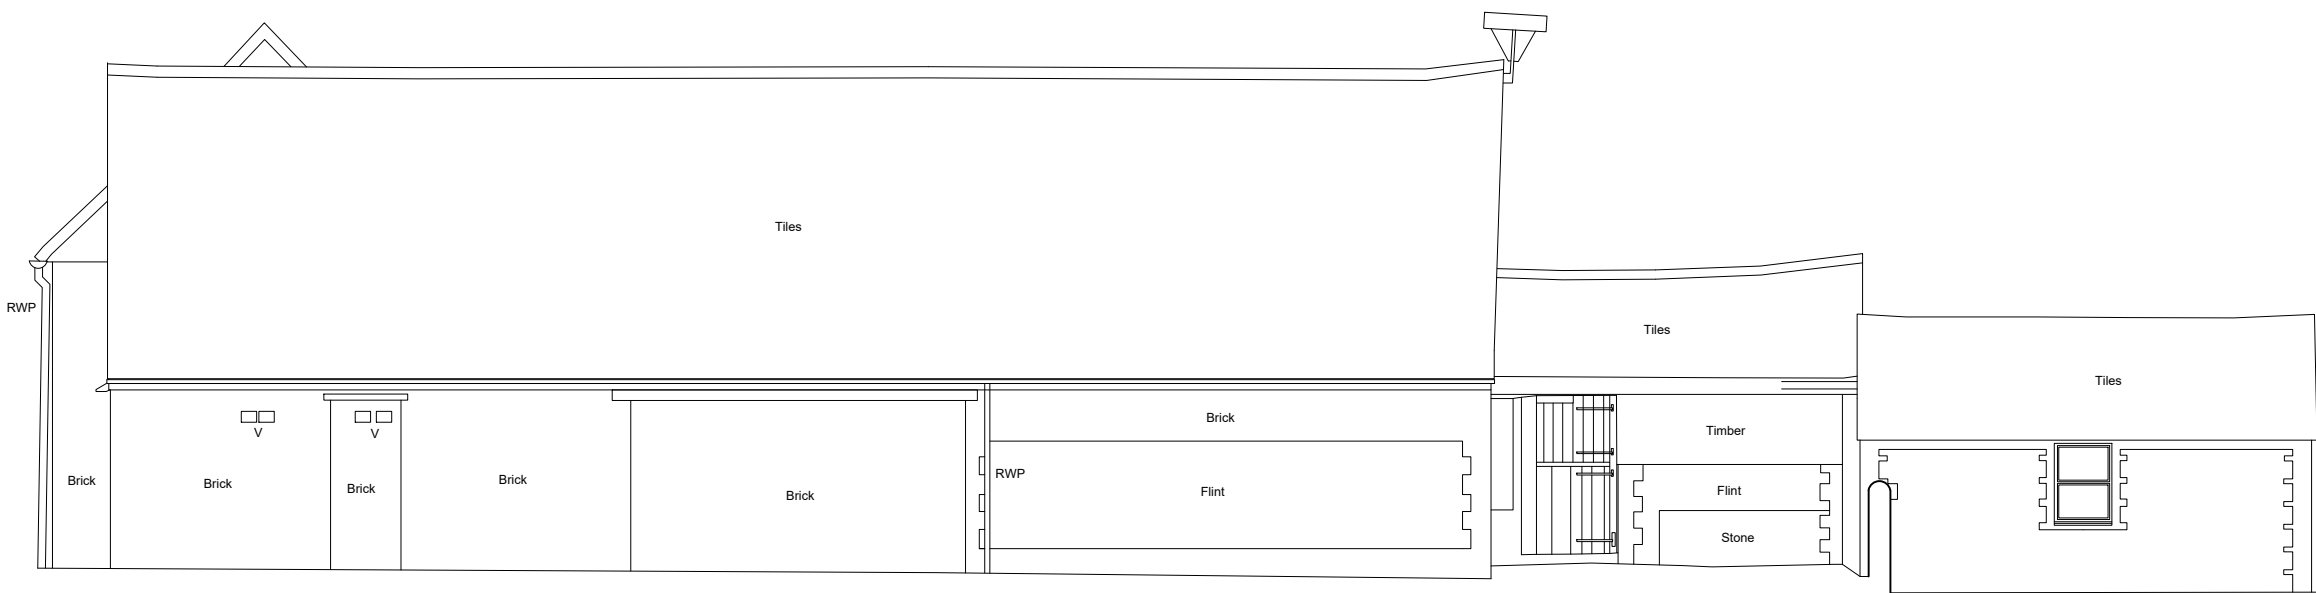


Existing South Elevation (C)

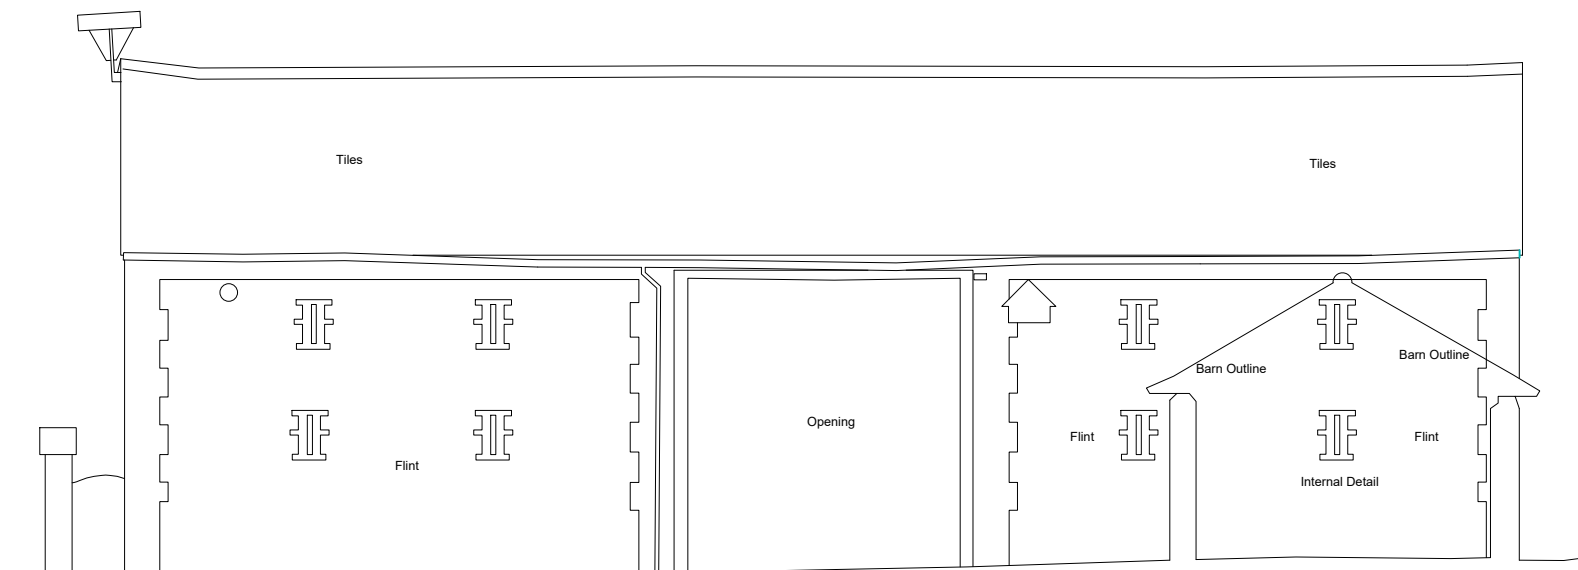


Existing North Elevation (D)

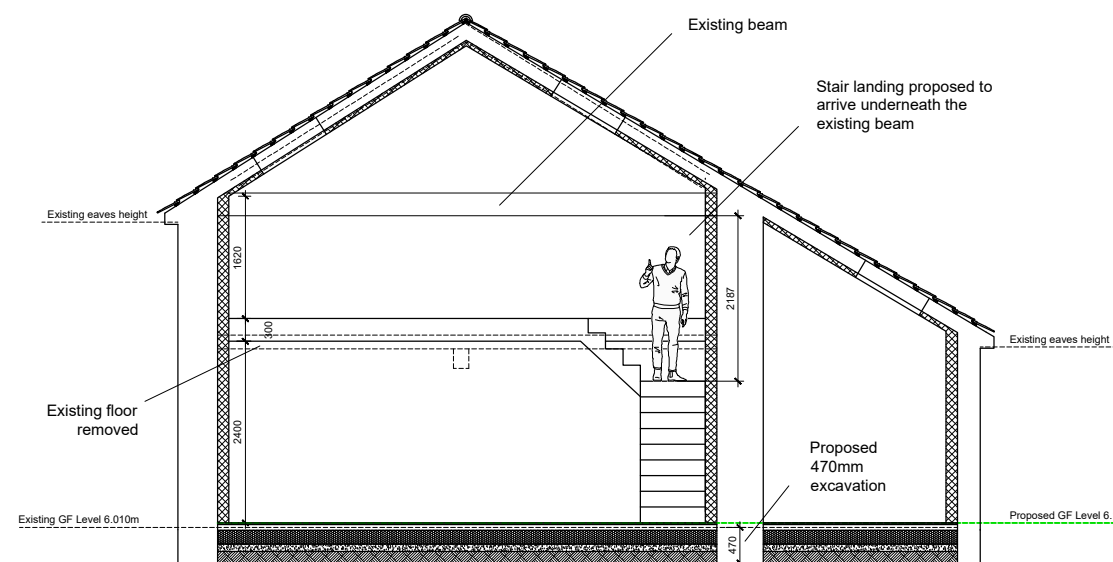

Proposed Section

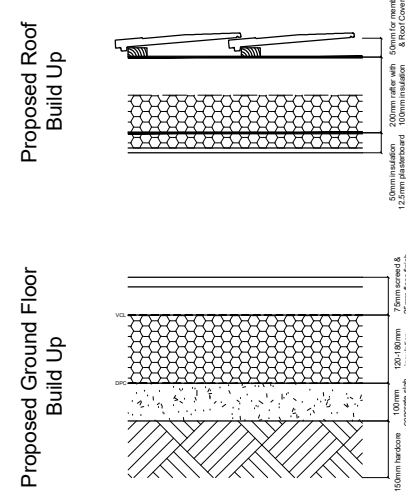


Proposed Build Ups 1:20

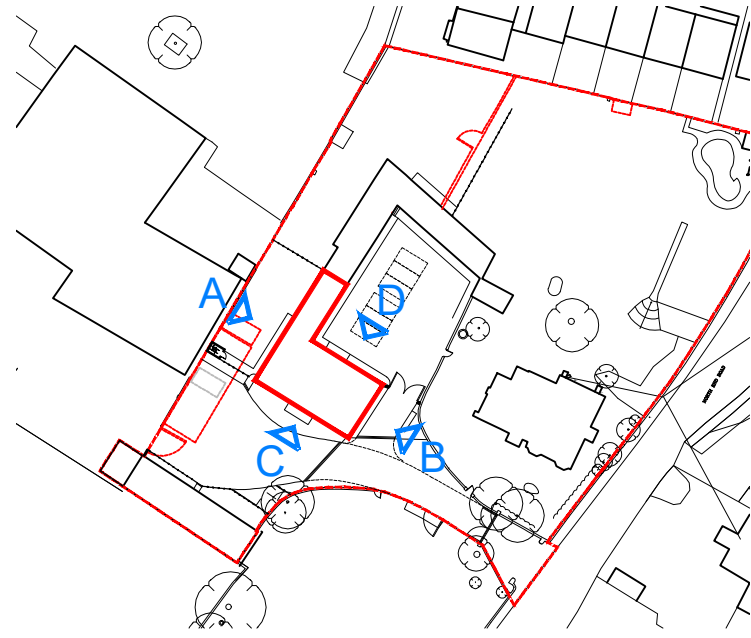

MATERIALS - LEGEND

- 1 New oak framed windows/doors within existing structural opening
- 2 New opening with oak framed window proposed
- 3 New opening with oak framed doors proposed
- 4 New oak framed window and timber clad infill wall within existing structural posts
- 5 Assumed position of existing structural posts. These are to be retained and the positioned checked on site
- 6 New timber rafters and roof realigned. Existing tiles to be retained where possible on Barns 1 & 2. Barn 3 concrete tiles are to be replaced
- 7 New conservation rooflights
- 8 New internal opening
- 9 New timber posts to support floor above
- 10 Existing blocked up opening re-opened and window/doors proposed

Weather vane to be maintained and refurbished

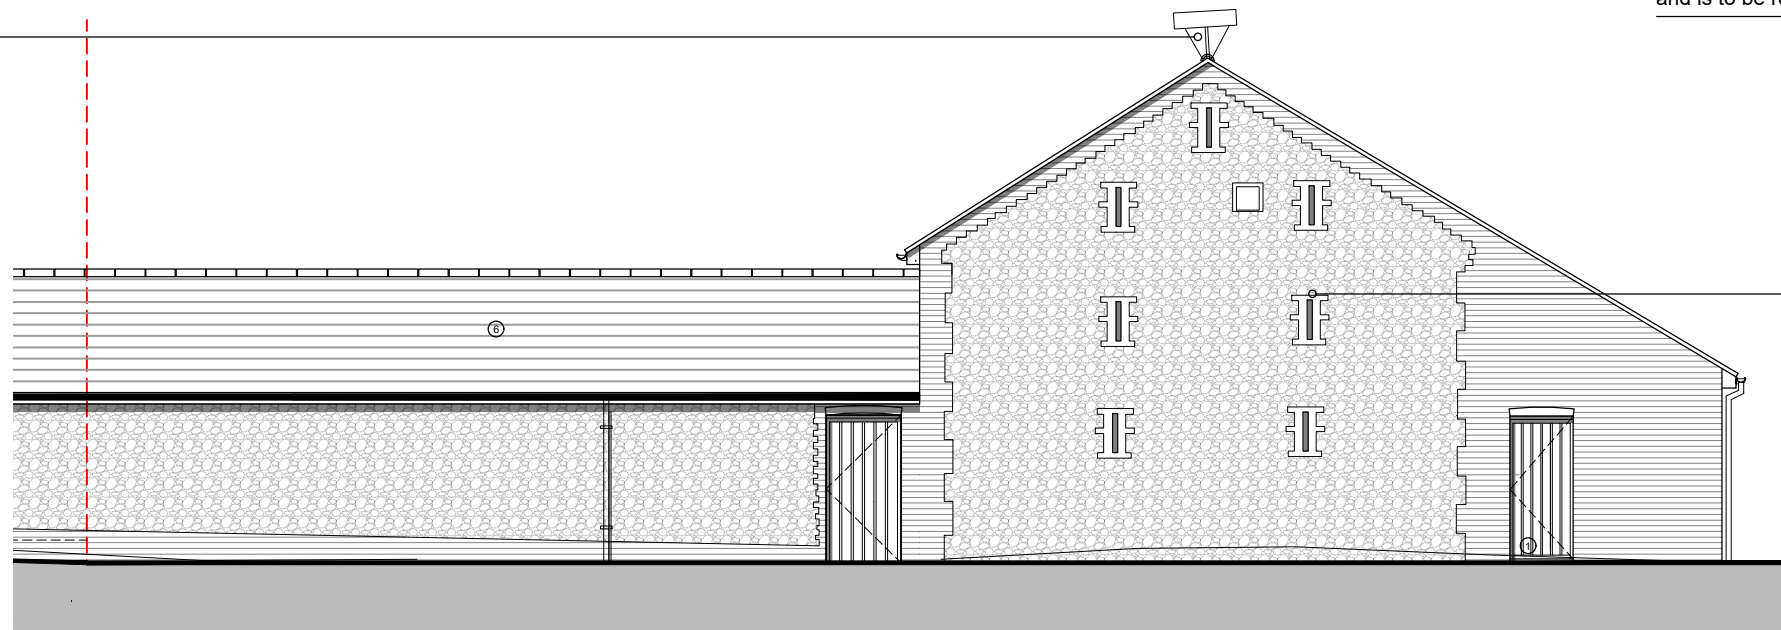


Proposed North West Elevation (A)

Weather vane to be maintained and refurbished

New glazing to be set within existing ventilation slits

The poor brickwork that has been used to block up the existing elevation is to be replaced with new flint and brick quoining. A new oak framed window is proposed in the position of the existing opening and finished with window shutters.

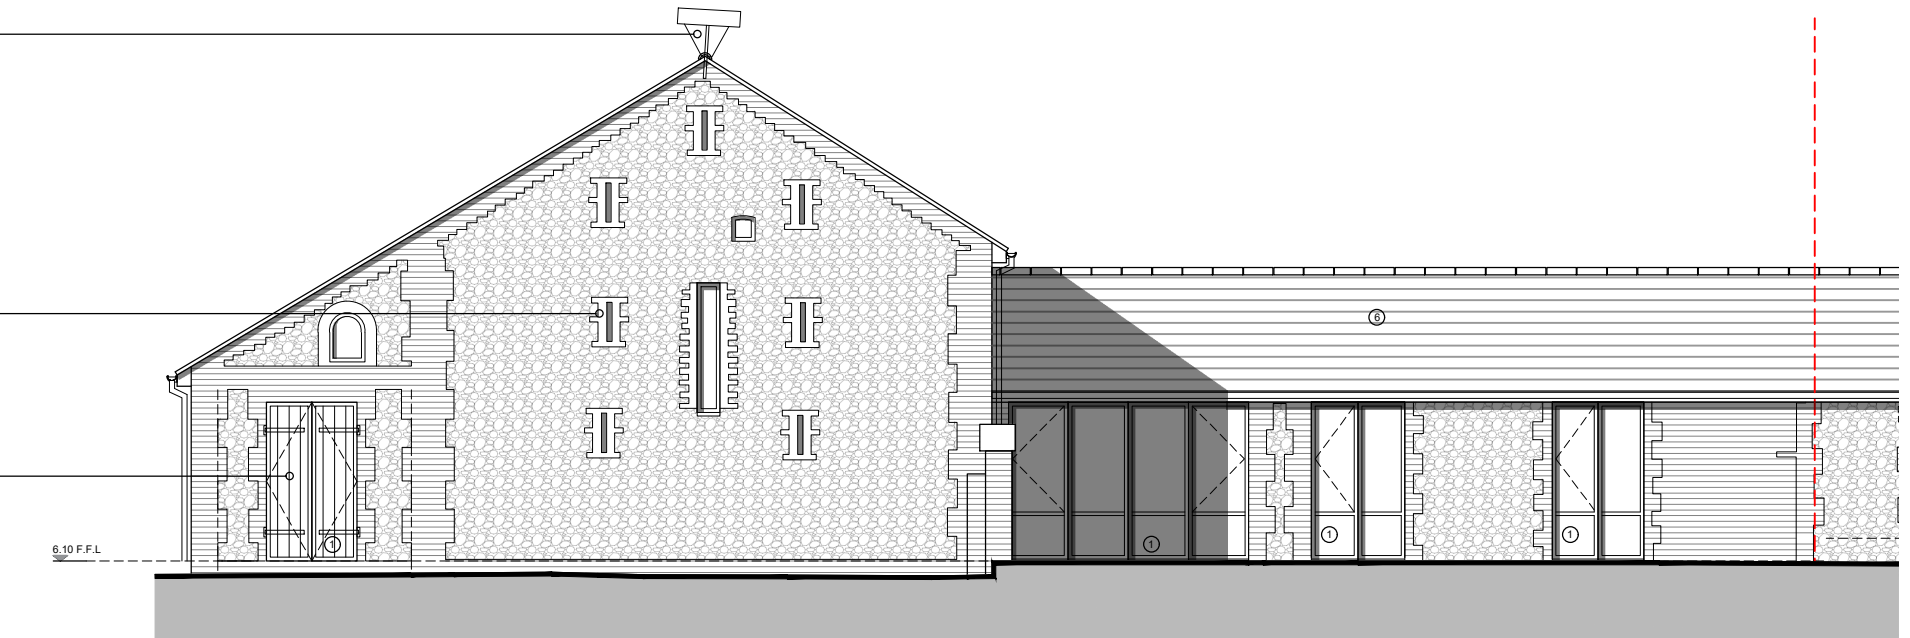

Proposed East Elevation (B)

First floor rooflights are to be Velux conservation rooflight CL04 550x980mm

New oak framed windows set within reinstated structural opening



Proposed South Elevation (C)

Bowing cross timber to be replaced

New glazing to be set within existing ventilation slits

The timber frame around the main door is to be strengthened and treated.



Proposed North Elevation (D)

First floor rooflights are to be Velux conservation rooflight CL04 550x980mm

New oak framed entrance window/door set

E	23.06.20	Planning amendments	LT	AK
D	02.06.20	Planning amendments	LT	AK
C	06.11.19	Revision to elevation and annotation	LT	AK
B	25.10.19	Updated for Approval	LT	AK
A	16.10.19	Elevation altered to plan option	LT	AK

Rev	Date	Revision Details	Dr	Ch
-----	------	------------------	----	----

ECE Architecture
www.ecearchitecture.com

London: 76 Great Suffolk Street, London, SE1 0BL
Sussex: Brooklyn Chambers, 11 Goring Road, Worthing, West Sussex, BN12 4AP
Bristol: Westworks, Colston Tower, Colston Street, Bristol, BS1 4XE

T 0207 928 2773 E london@ecearchitecture.com
T 01903 248777 E sussex@ecearchitecture.com
T 0117 214 1101 E bristol@ecwestworks.com