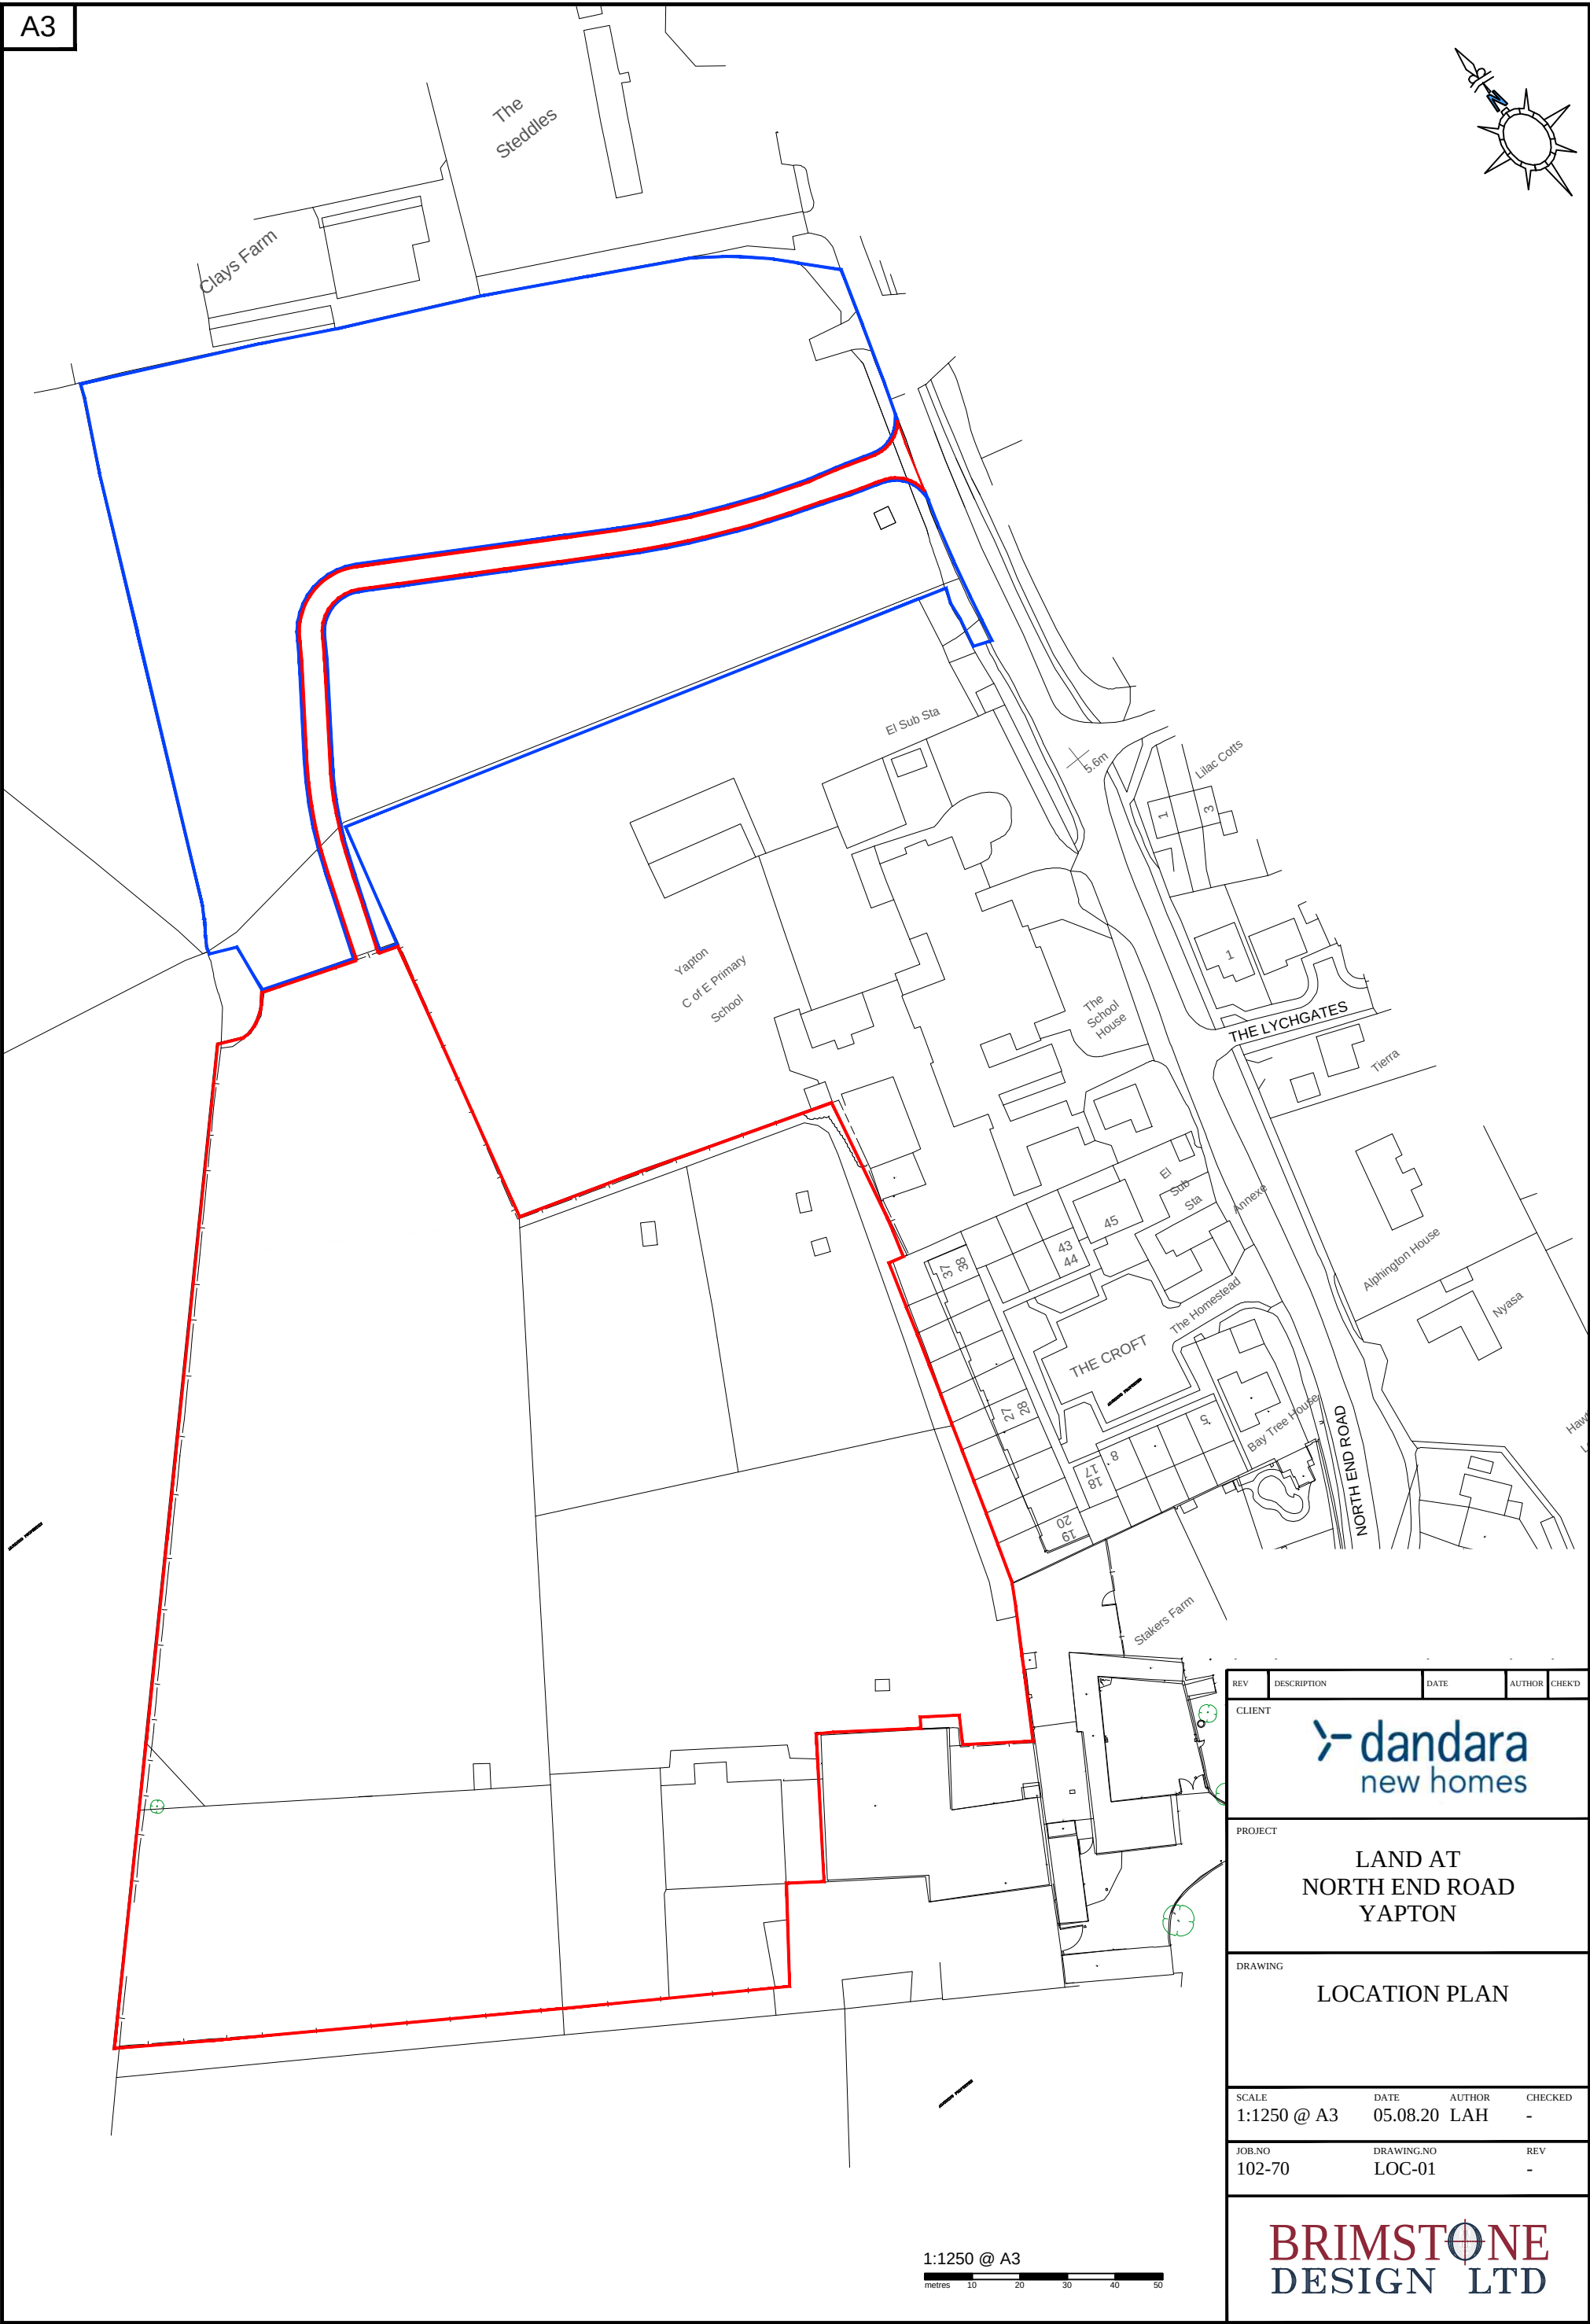


REV	DESCRIPTION	DATE	AUTHOR	CHECKD
CLIENT				
PROJECT				
LAND AT NORTH END ROAD YAPTON				
DRAWING				
LOCATION PLAN				
SCALE				
1:1250 @ A3	DATE	05.08.20	AUTHOR	LAH
JOB.NO				
102-70	DRAWING.NO	LOC-01	REV	-

1:1250 @ A3
metres 10 20 30 40 50